

 


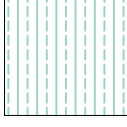


LANDSCAPING LEGEND


-  tercium Chamaedrys x 30, upto 90cm final height.
-  Rosa Spinossima x 14, upto 1m final height.
-  Prunus Laurocerasus (cherry laurel) across the jet wash bay screen, these can create a solid hedge.@0.9m centres

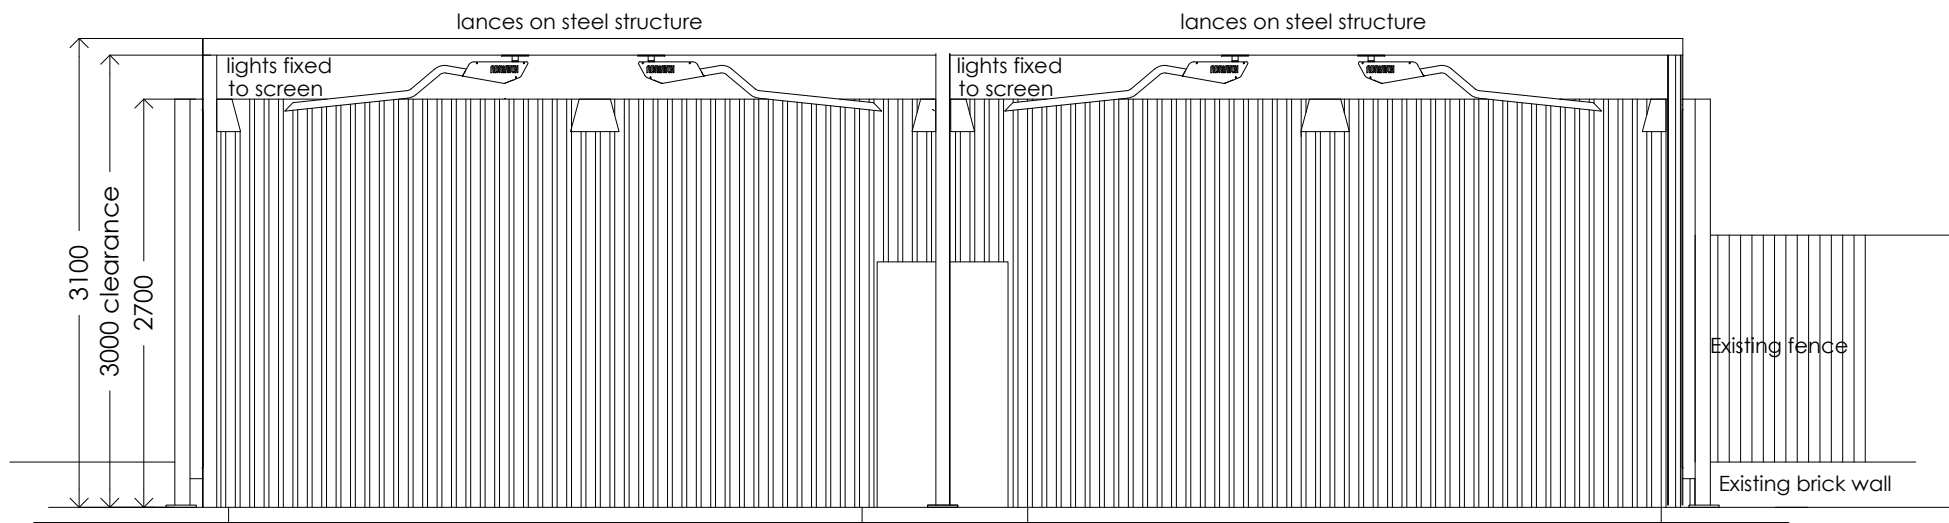

Forecourt Elevation
Scale 1:50

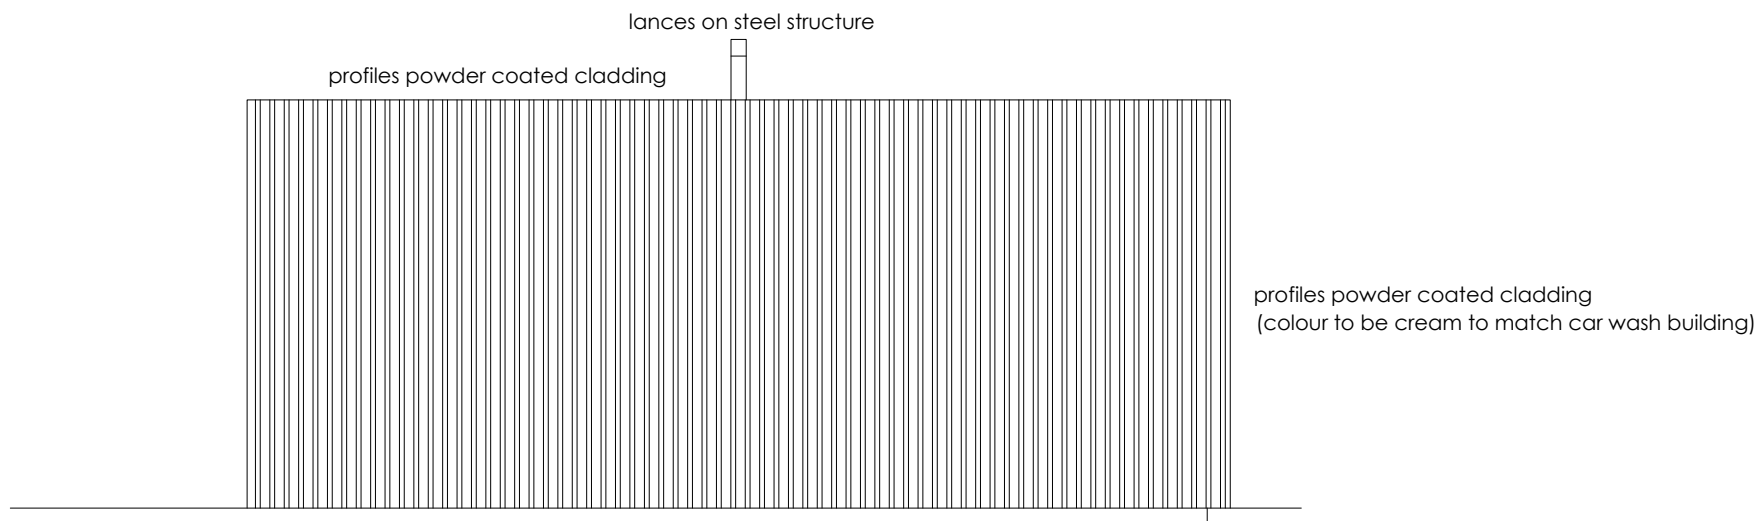

Side Elevation
Scale 1:50

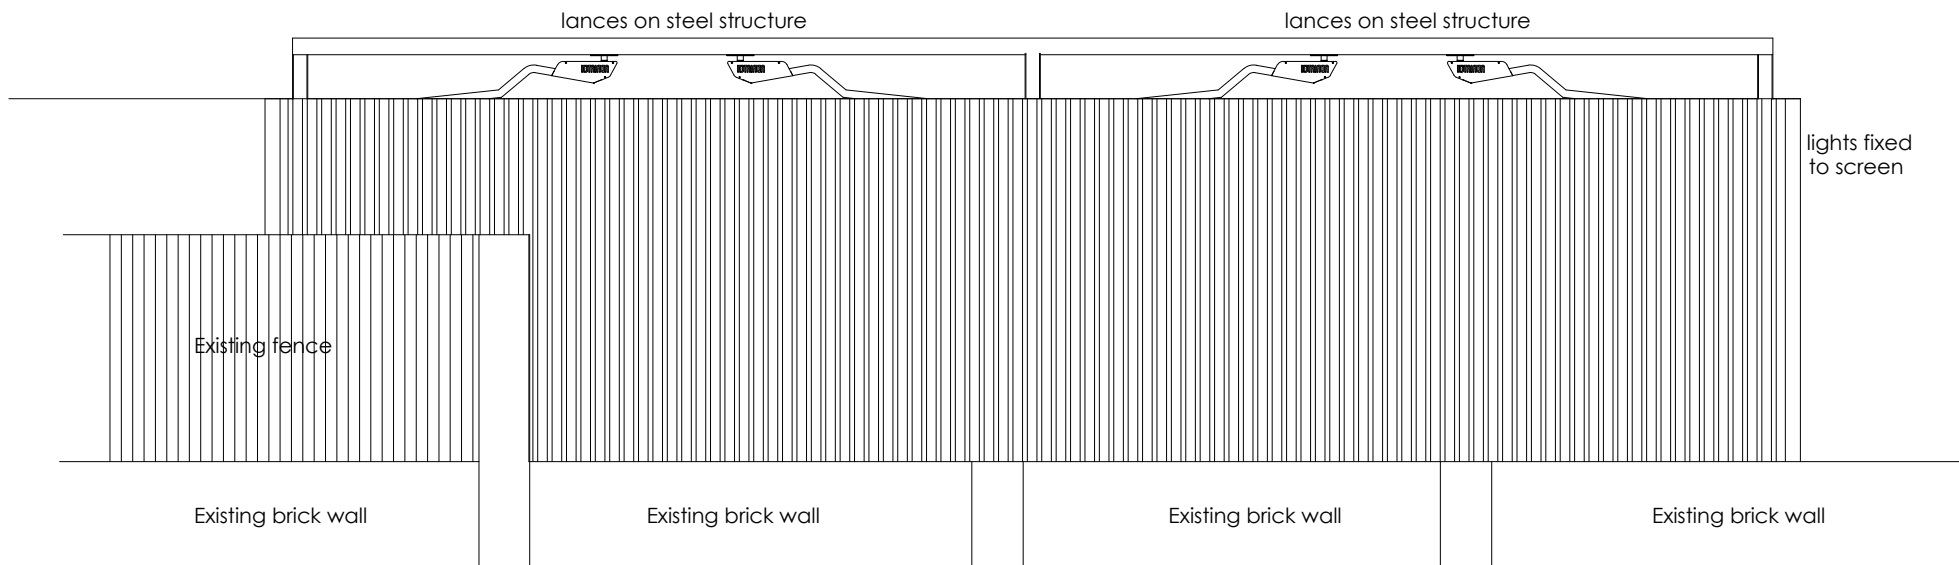

Rear Elevation
Scale 1:50

B	28-04-26	Landscaping amended screen colour confirmed as 'cream'.
A	16-0126	Landscaping added

Revision	Date	Description
Client: TANKERFORD		
Project: Park Lane service Station, Park Lane, Bedhampton, Havant, Hants, PO9 3HQ		
Drawing Title: Proposed Site Layout Plan Boom set at 3m		
Scale: 1:50@A1	Date: OCT-2025	Drawn By: JAD
Drawing Number: 2024-P35-PLG-54		Revision: B

CProject

CProject Ltd: 44 Fox Dene,
Godalming, GU7 1YQ
Telephone: 01483 426650
Mobile: 07831 152509
Email: steve@cproject.co.uk