




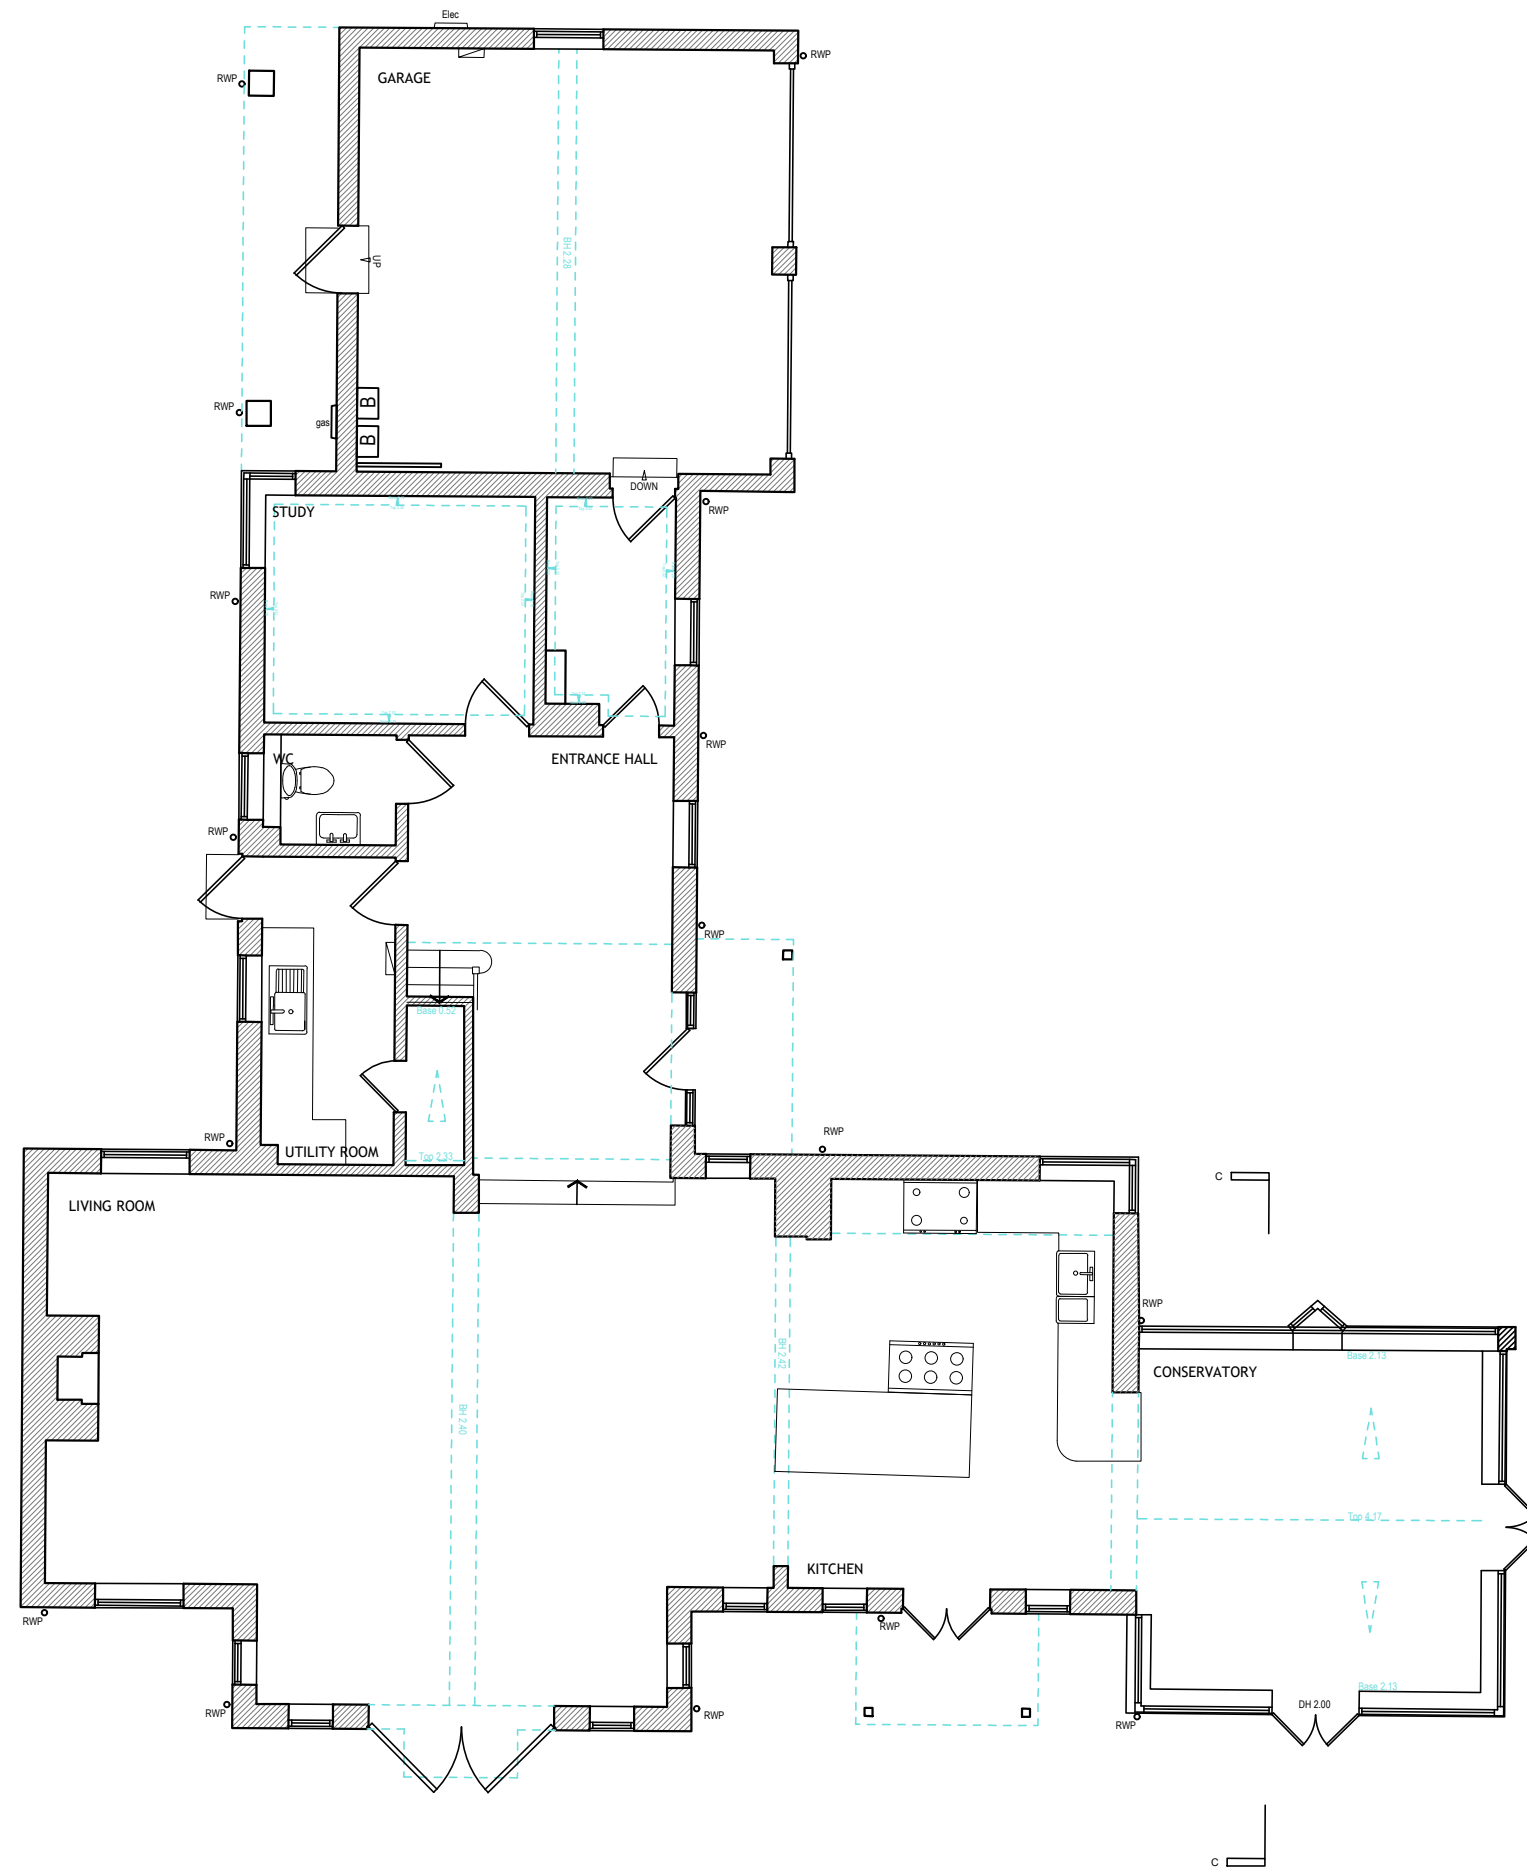


GROUND FLOOR PLAN
1:100

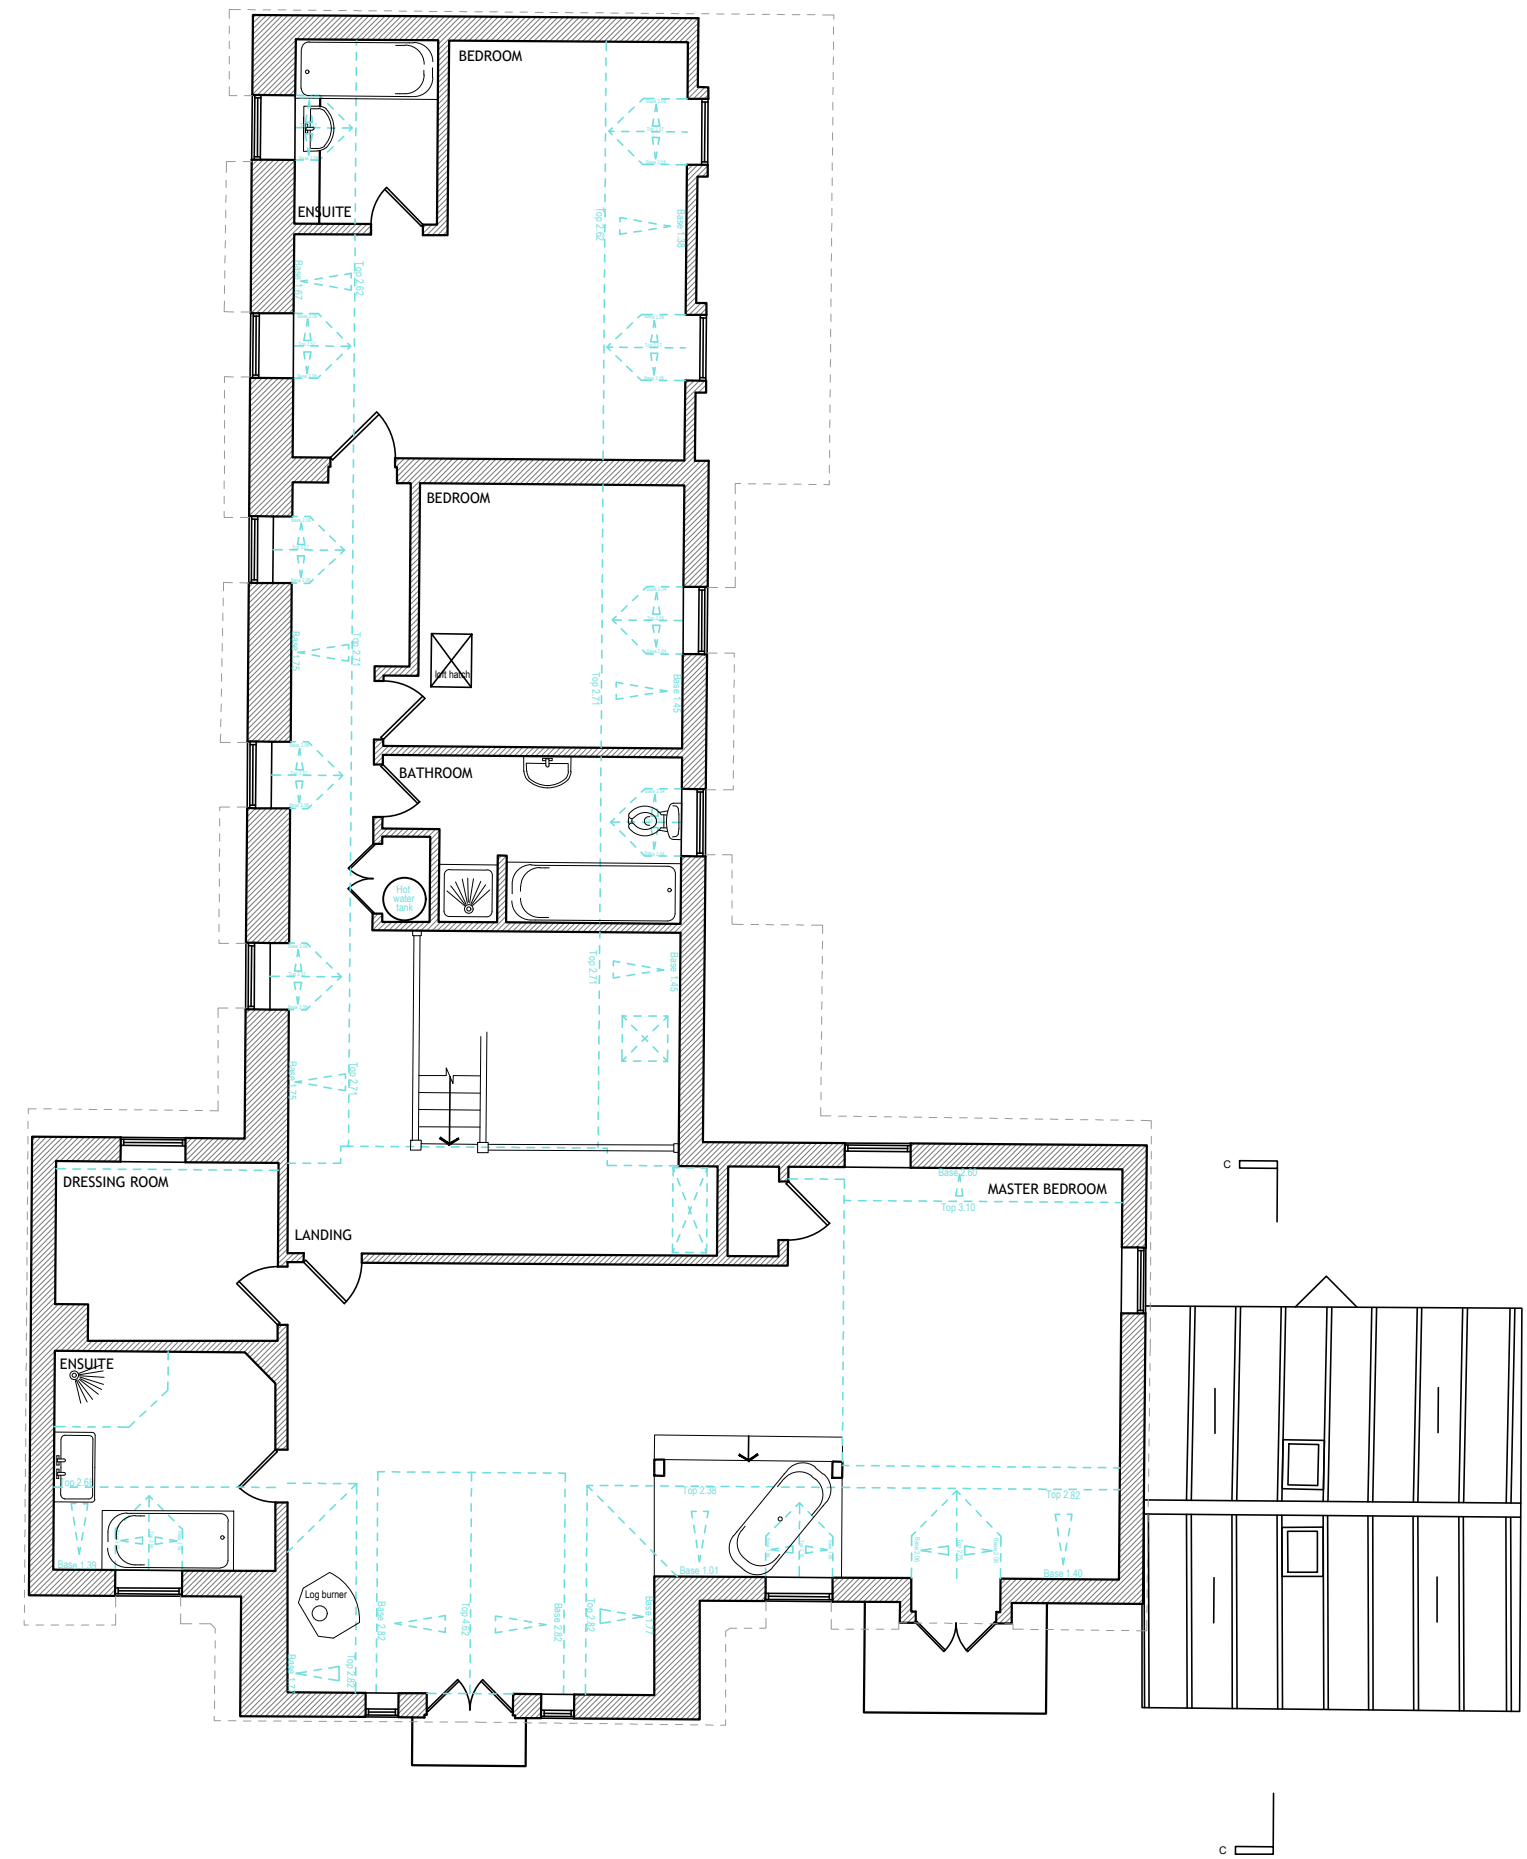

FIRST FLOOR PLAN
1:100

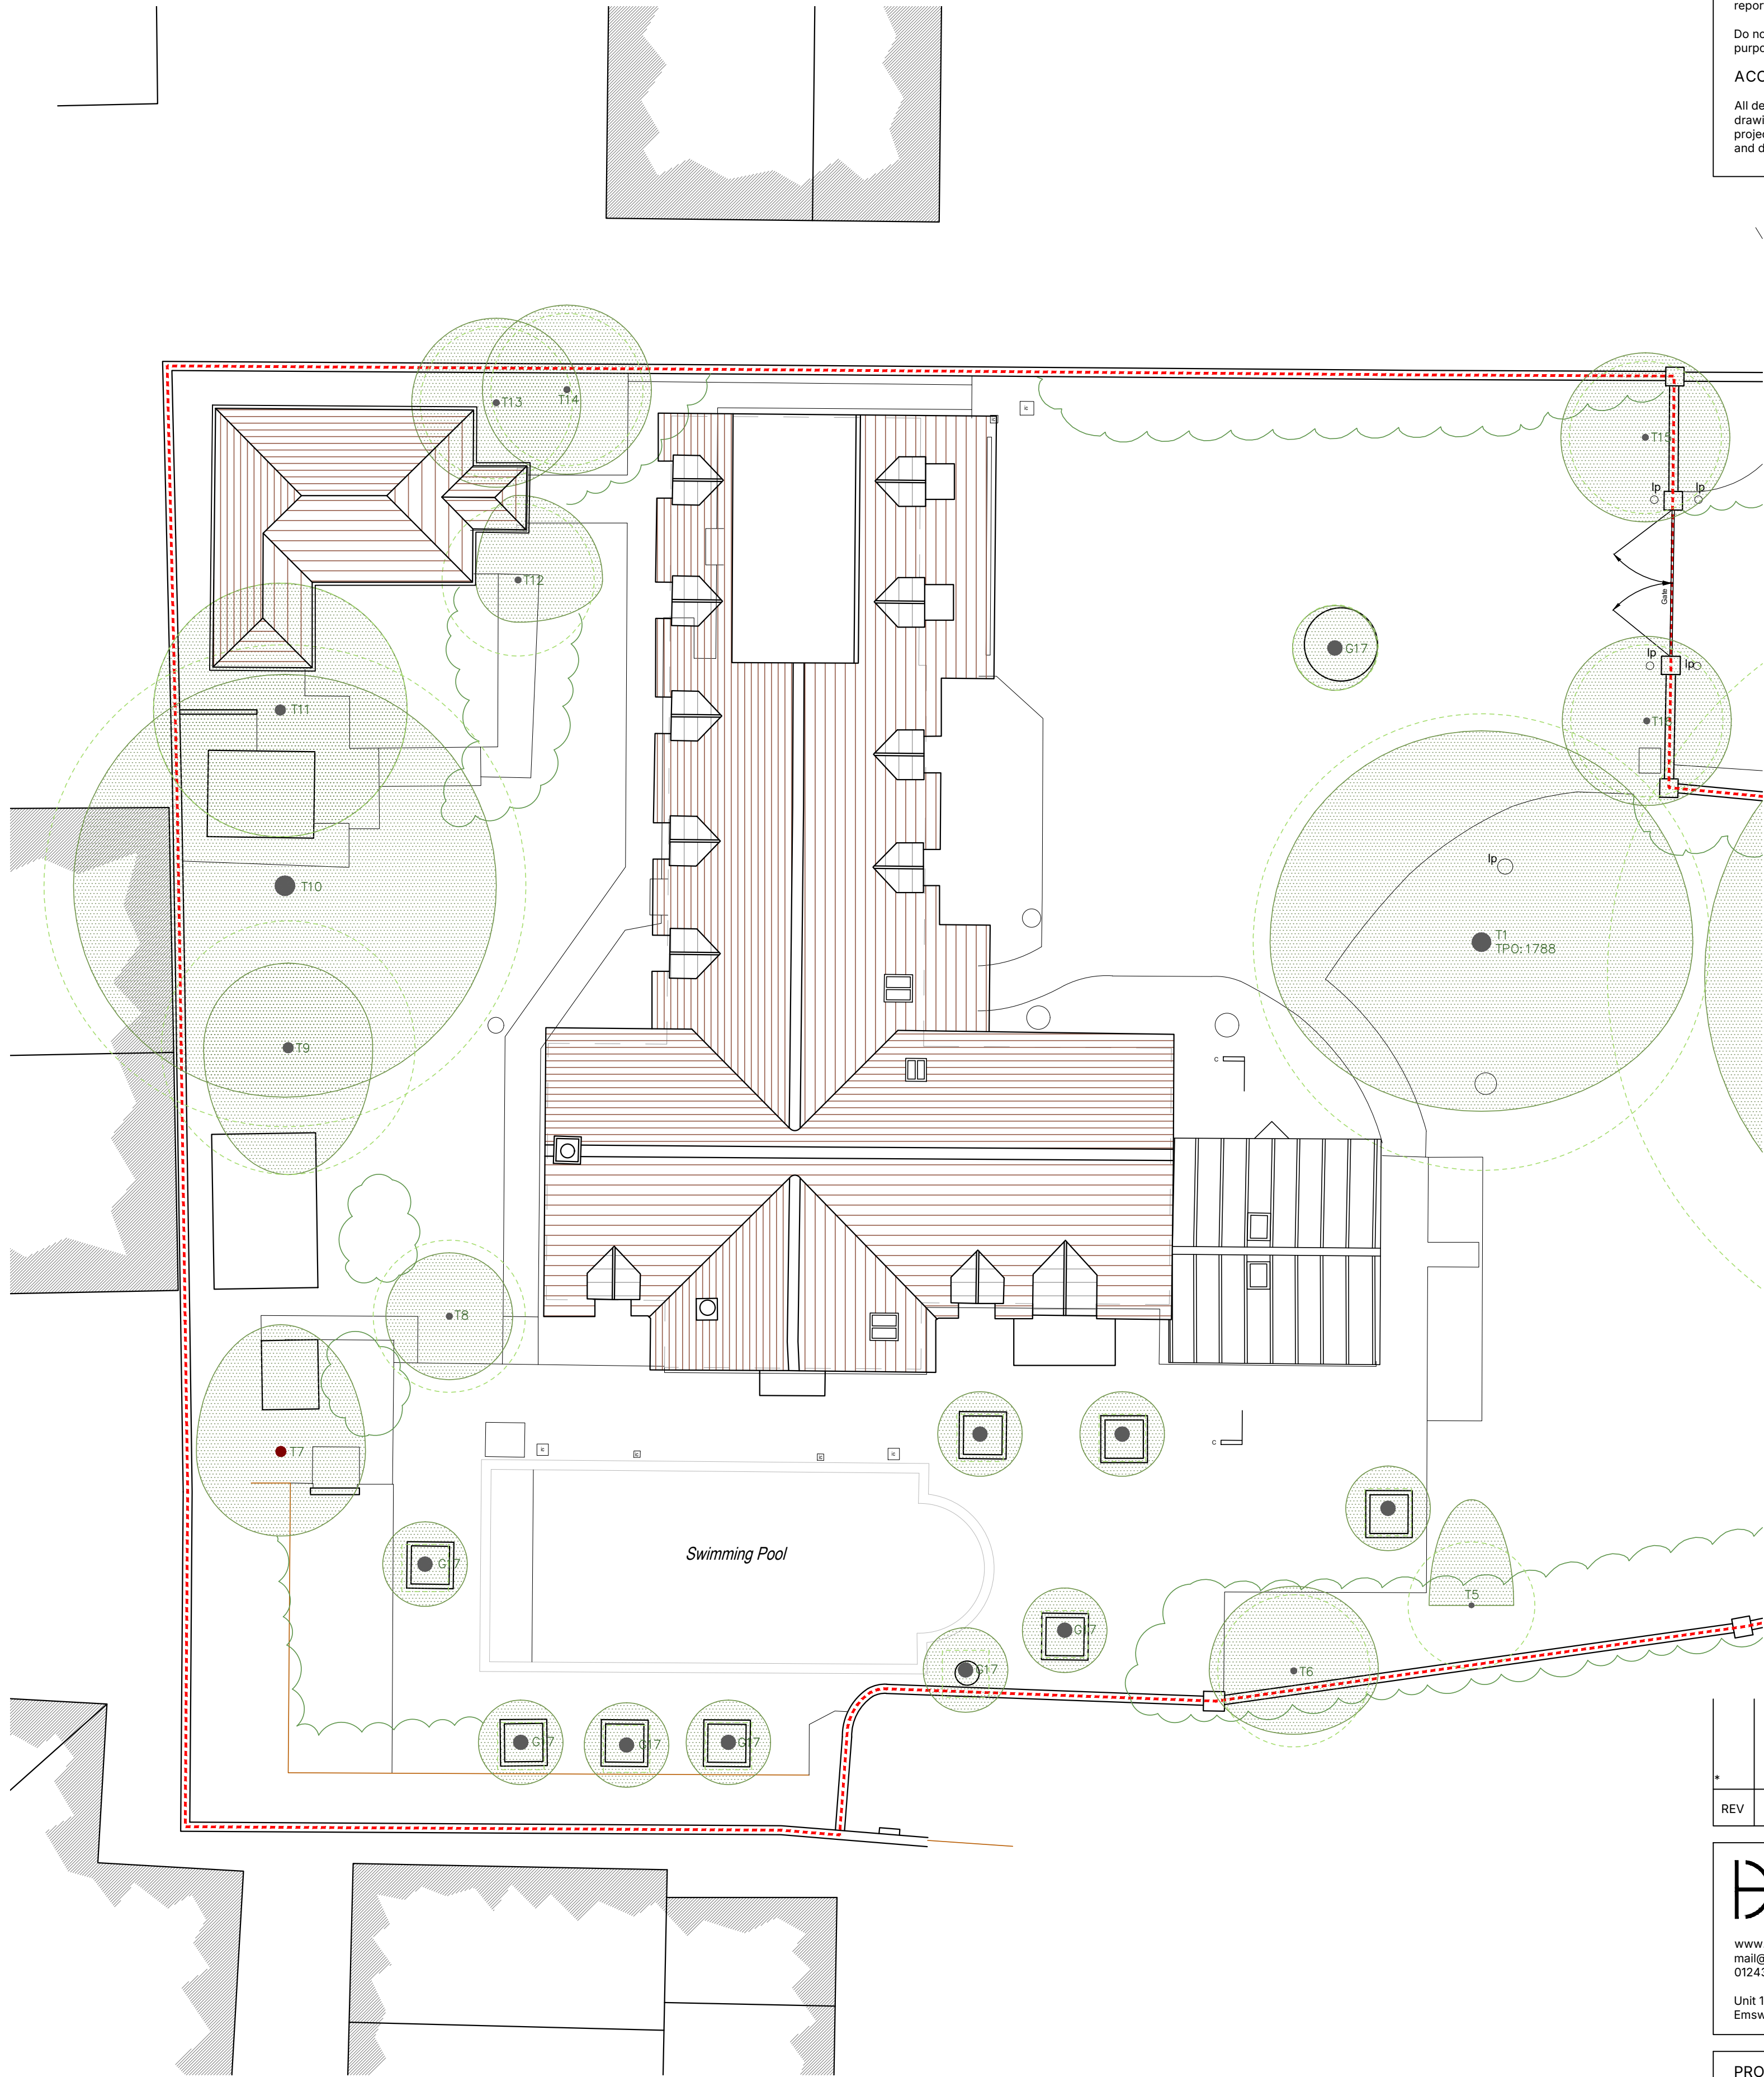

ROOF & SITE PLAN
1:100

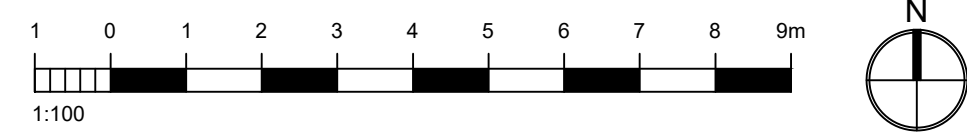

GENERAL NOTES

Dimensions to be checked on site before commencing work. Any discrepancies shall be reported to the architect immediately.

Do not scale from these drawings except for planning purposes. Use figured dimensions only.

ACCOMPANYING DOCUMENTATION

All details shown on Helyer Davies Architects drawings are to be read in conjunction with the project specification and other consultants drawings and details.

KEY

- EXISTING
- DEMOLISHED
- PROPOSED
- ROOT PROTECTION AREA

REV	DATE	AMENDMENT	DRAWN

Helyer Davies Architects

www.hdachitects.co.uk
mail@hdarchitects.co.uk
01243 370 715

Unit 1 The Old Flour Mill, Queen St
Emsworth, PO10 7BT

PROJECT

19 TOWER STREET, EMSWORTH
PO10 7BH

DRAWING	SCALE
EXISTING PLANS	As noted @A1

DATE	DRAWN
Apr-26	PP
DRAWING No.	REV
25088 - 002	