

GENERAL NOTES

Dimensions to be checked on site before commencing work. Any discrepancies shall be reported to the architect immediately.

Do not scale from these drawings except for planning purposes. Use figured dimensions only.

ACCOMPANYING DOCUMENTATION



All details shown on Helyer Davies Architects drawings are to be read in conjunction with the project specification and other consultants drawings and details.

KEY


- EXISTING
- DEMOLISHED
- PROPOSED




NORTH ELEVATION
1:100

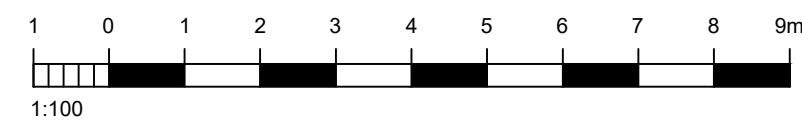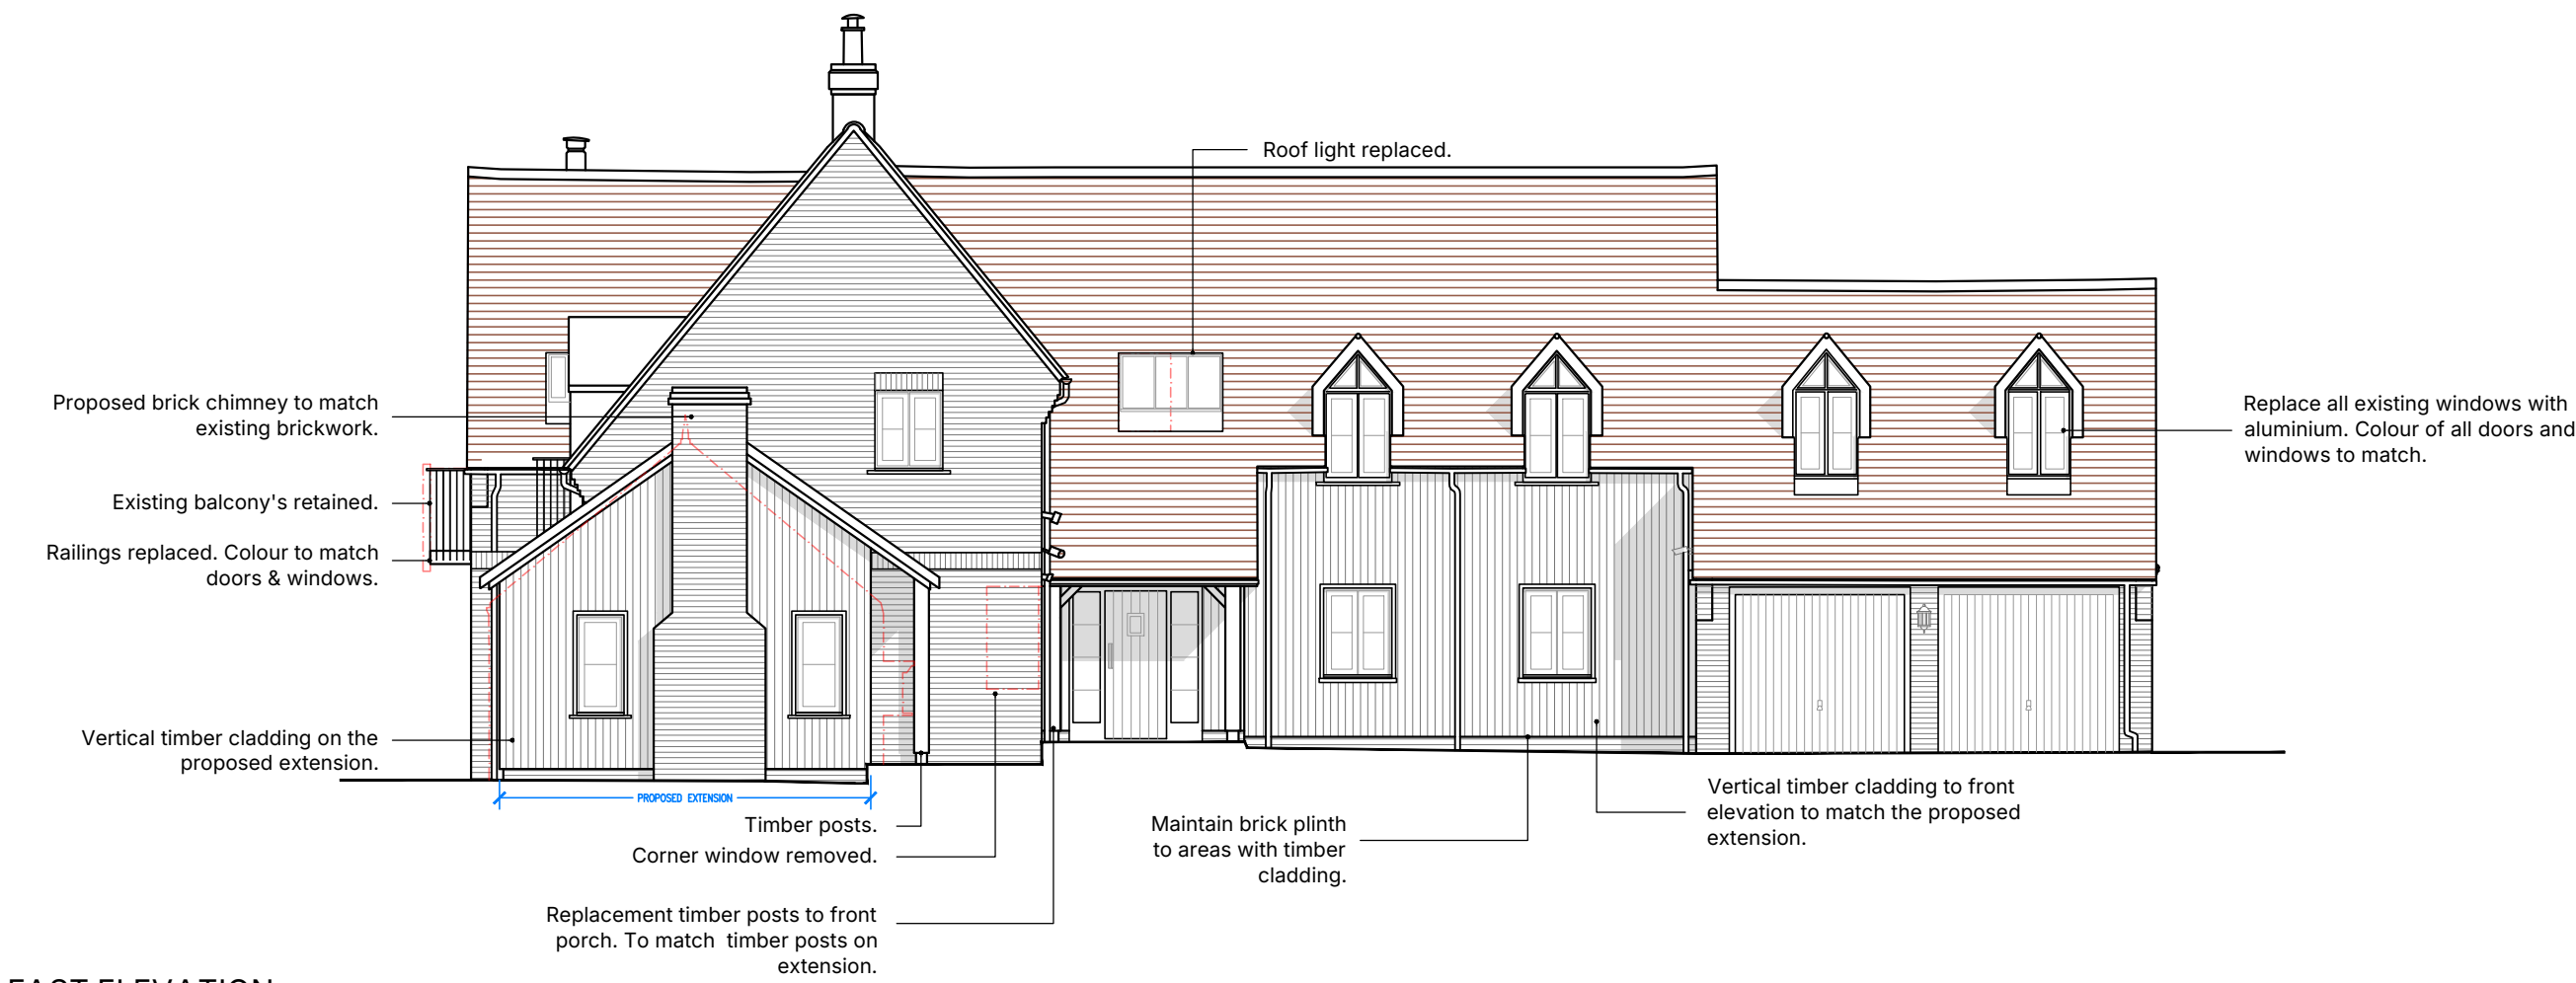


EAST ELEVATION
1:100

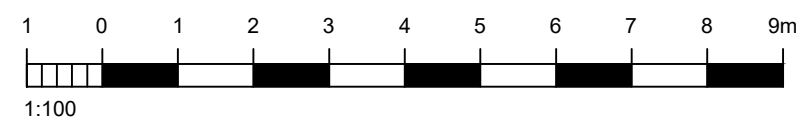


SOUTH ELEVATION
1:100

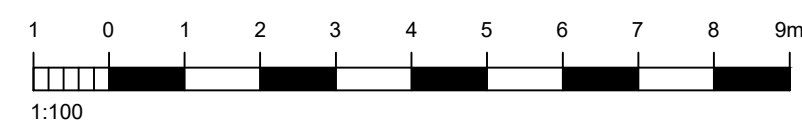

WEST ELEVATION
1:100

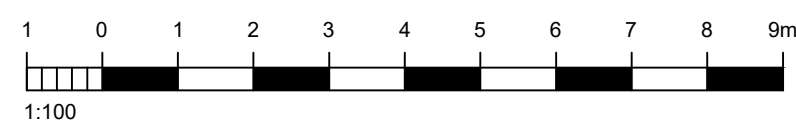

SECTION C
1:100

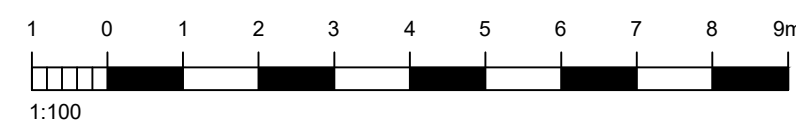

REV	DATE	AMENDMENT	DRAWN

H Helyer Davies Architects

www.hdarchitects.co.uk
mail@hdarchitects.co.uk
01243 370 715

Unit 1 The Old Flour Mill . Queen St
Emsworth . PO10 7BT

PROJECT

19 TOWER STREET, EMSWORTH
PO10 7BH

DRAWING
PROPOSED ELEVATIONS & SECTION

SCALE
As noted @A1

DATE
Apr-26

DRAWN
PP

DRAWING No.
25088 - 005

REV