


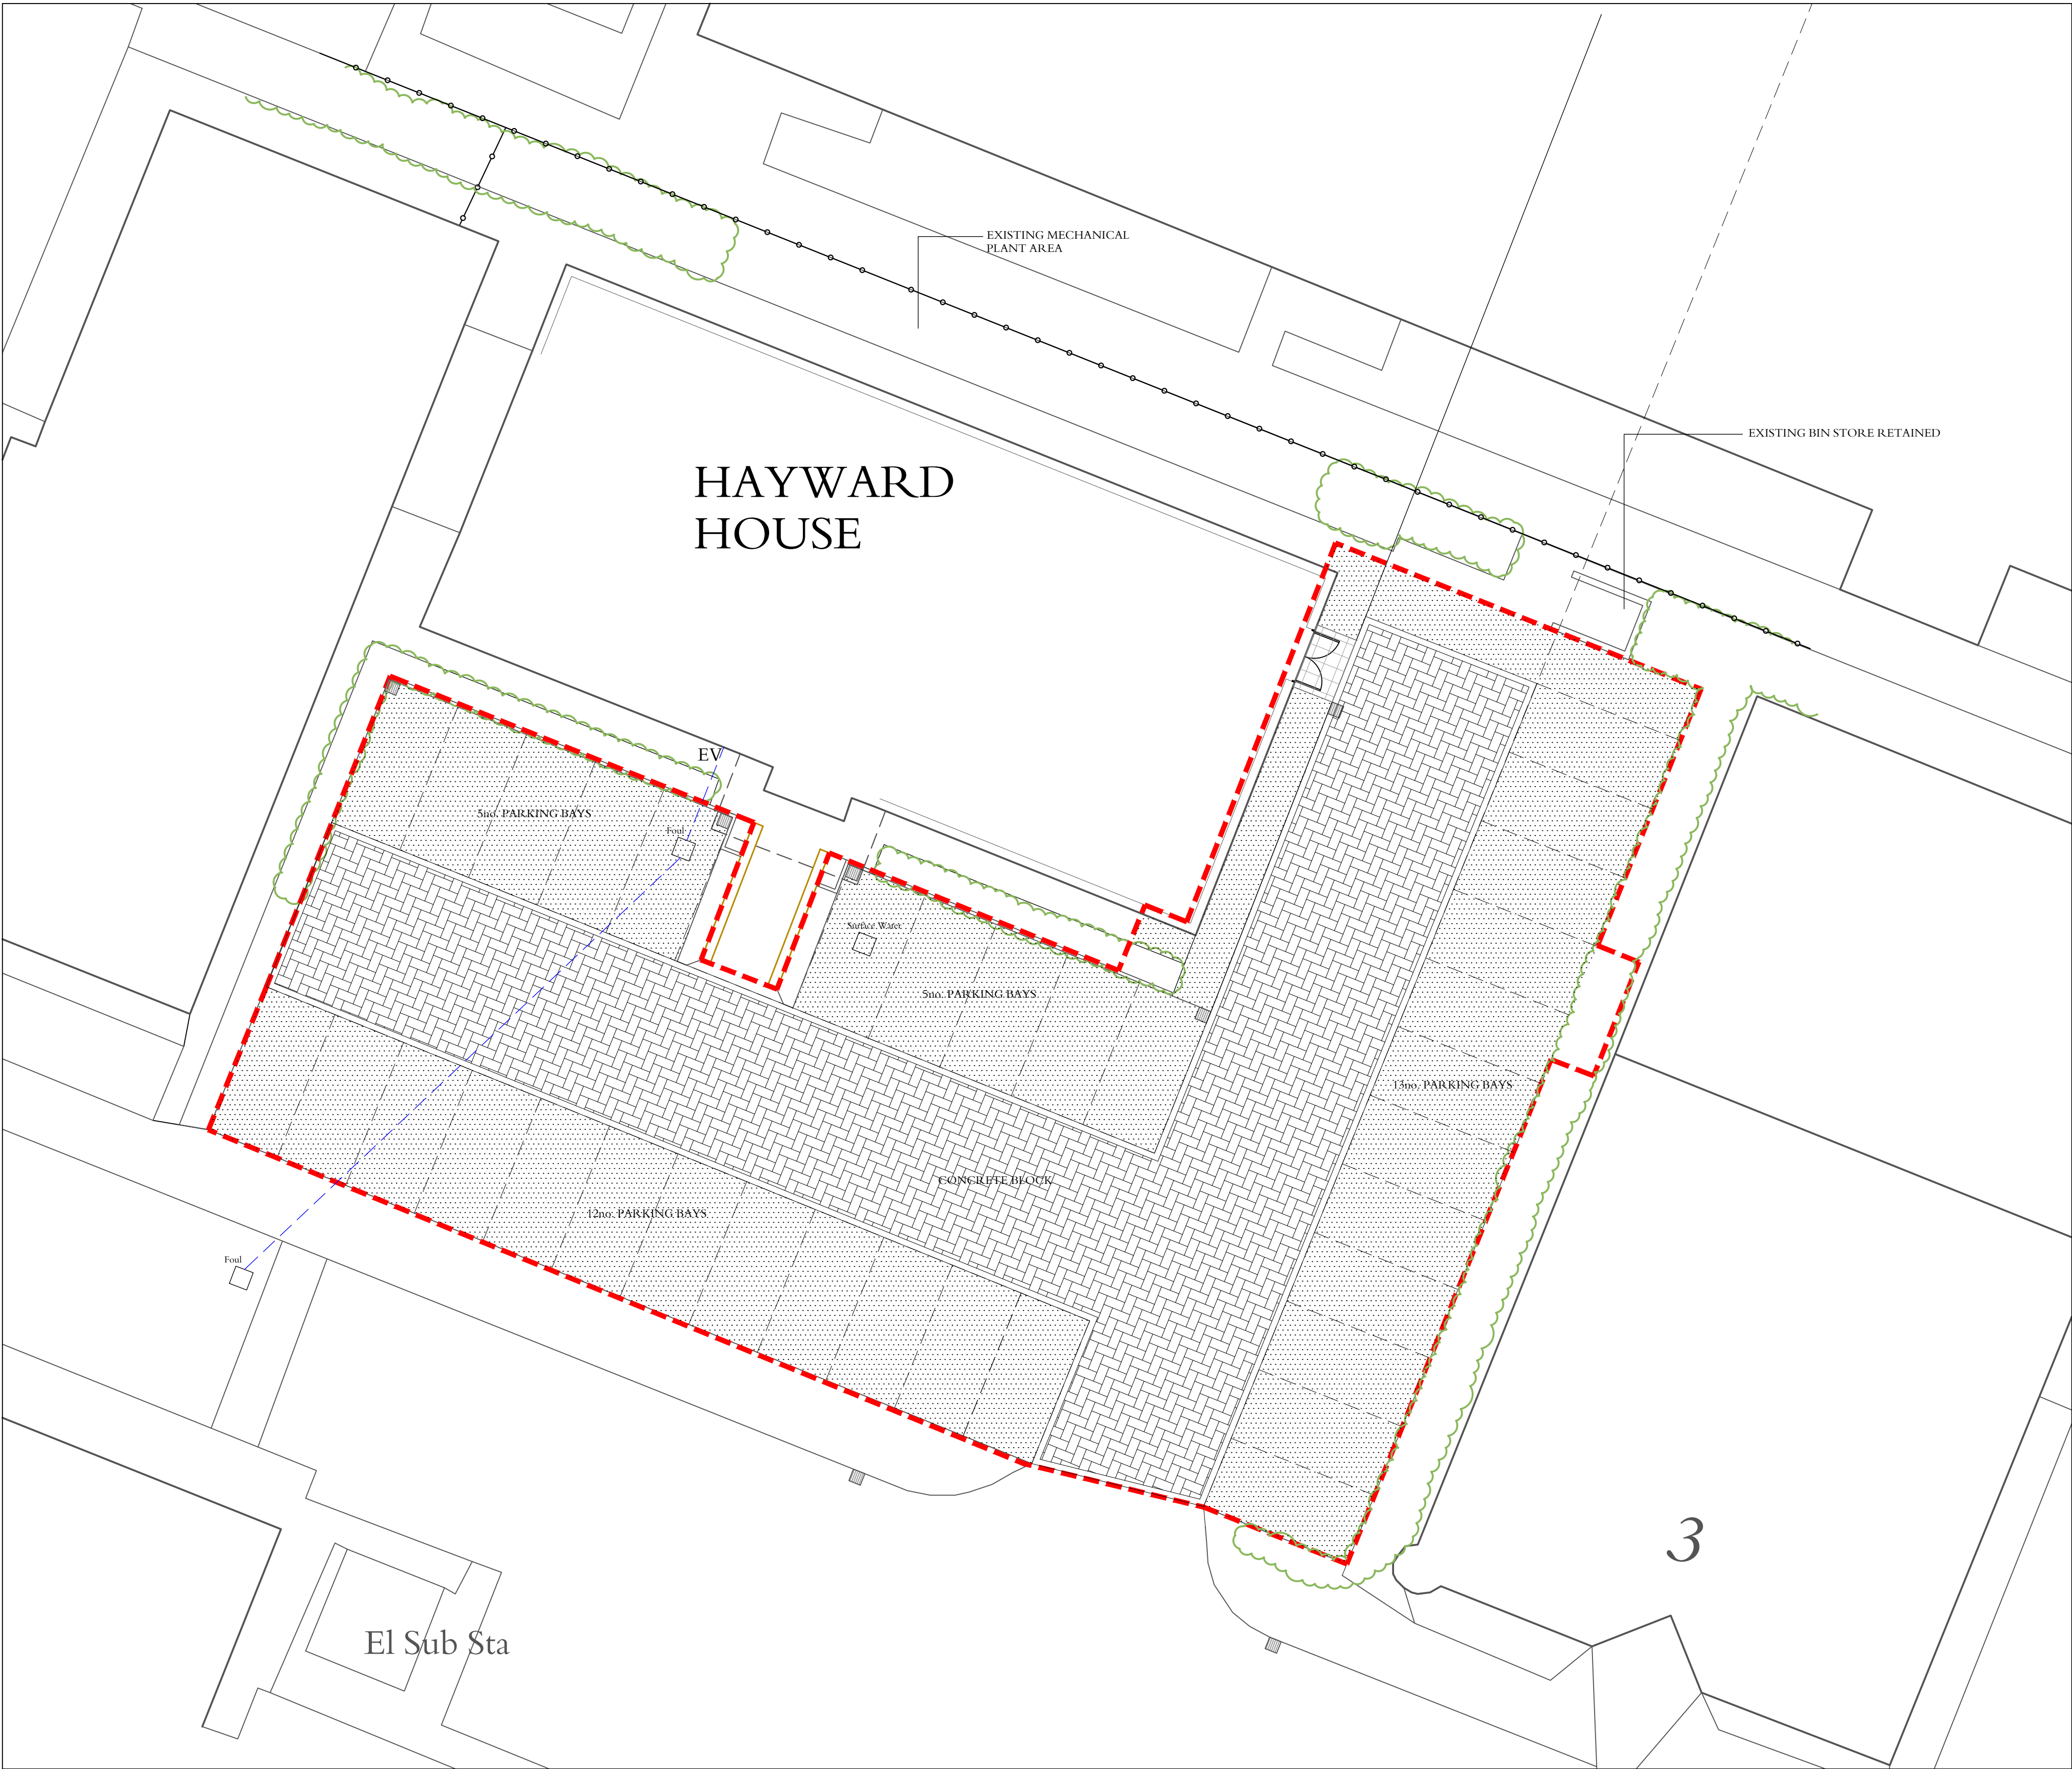

- EXISTING FEATURES
- VEGETATION
  - BRICK WALL
  - METAL SECURITY FENCE
  - SURFACE WATER GULLY
  - MANHOLE
  - EV
  - ELECTRIC VEHICLE CHARGING POINT
  - EXISTING CONCRETE BLOCK SURFACE
  - EXISTING TARMAC SURFACE
  - SITE BOUNDARY

All dimensions based on OS and are to be confirmed on site prior to construction.

|     |           |    |                             |
|-----|-----------|----|-----------------------------|
| C   | 28 Apr 26 | JP | Existing manholes added     |
| B   | 10 Apr 26 | JP | Existing foul manhole added |
| A   | 2 Apr 26  | JP | Hard surfaces added         |
| Rev | Date      | By | Notes                       |

© This drawing is the copyright of Partridge Associates. All dimensions to be checked not scaled. No liability is accepted for any expense, loss or damage of whatsoever nature and however arising from any variation made to this drawing or in the execution of the work to which it relates which has not been referred to them and their approval obtained.

Client  
SPUR ELECTRON



Project  
PROPOSED EXTENSION, SPUR ELECTRON  
HAYWARD HOUSE, HAYWARD BUSINESS  
CENTRE, HAVANT

Drawing Title  
EXISTING SITE PLAN

Drawing Status  
Planning

|            |              |          |
|------------|--------------|----------|
| Scale      | Date         | Drawn By |
| 1/125 @ A1 | 1 April 2026 | JP       |

Drawing No.  
2423/6C

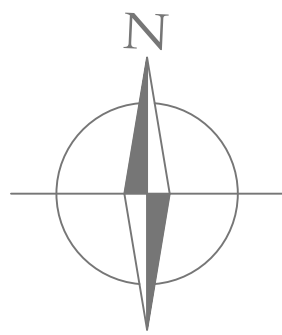 

PARTRIDGE ASSOCIATES