


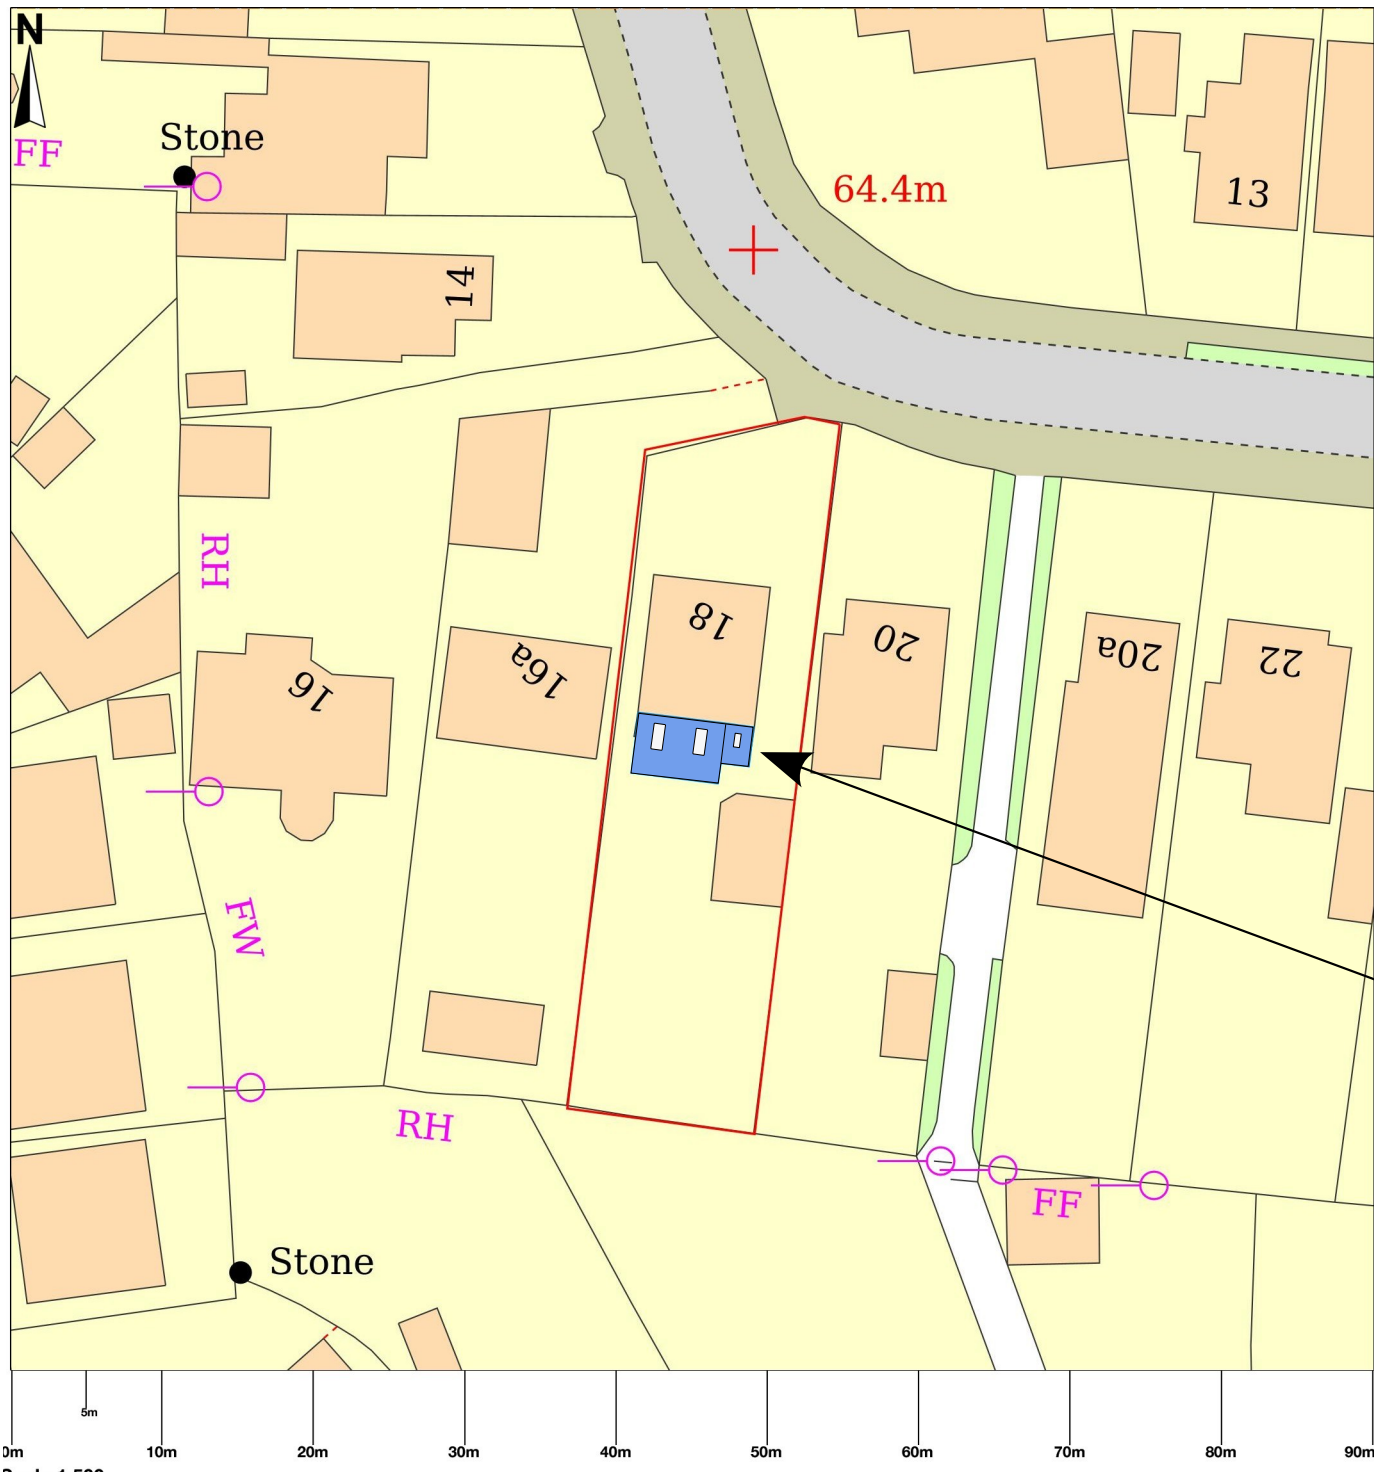

Demolish existing ground floor lean-to extension, replace with larger single storey extension


Site Plan

1:500 on A1
1:1000 on A3




Location Plan

1:1250 on A1
1:2500 on A3

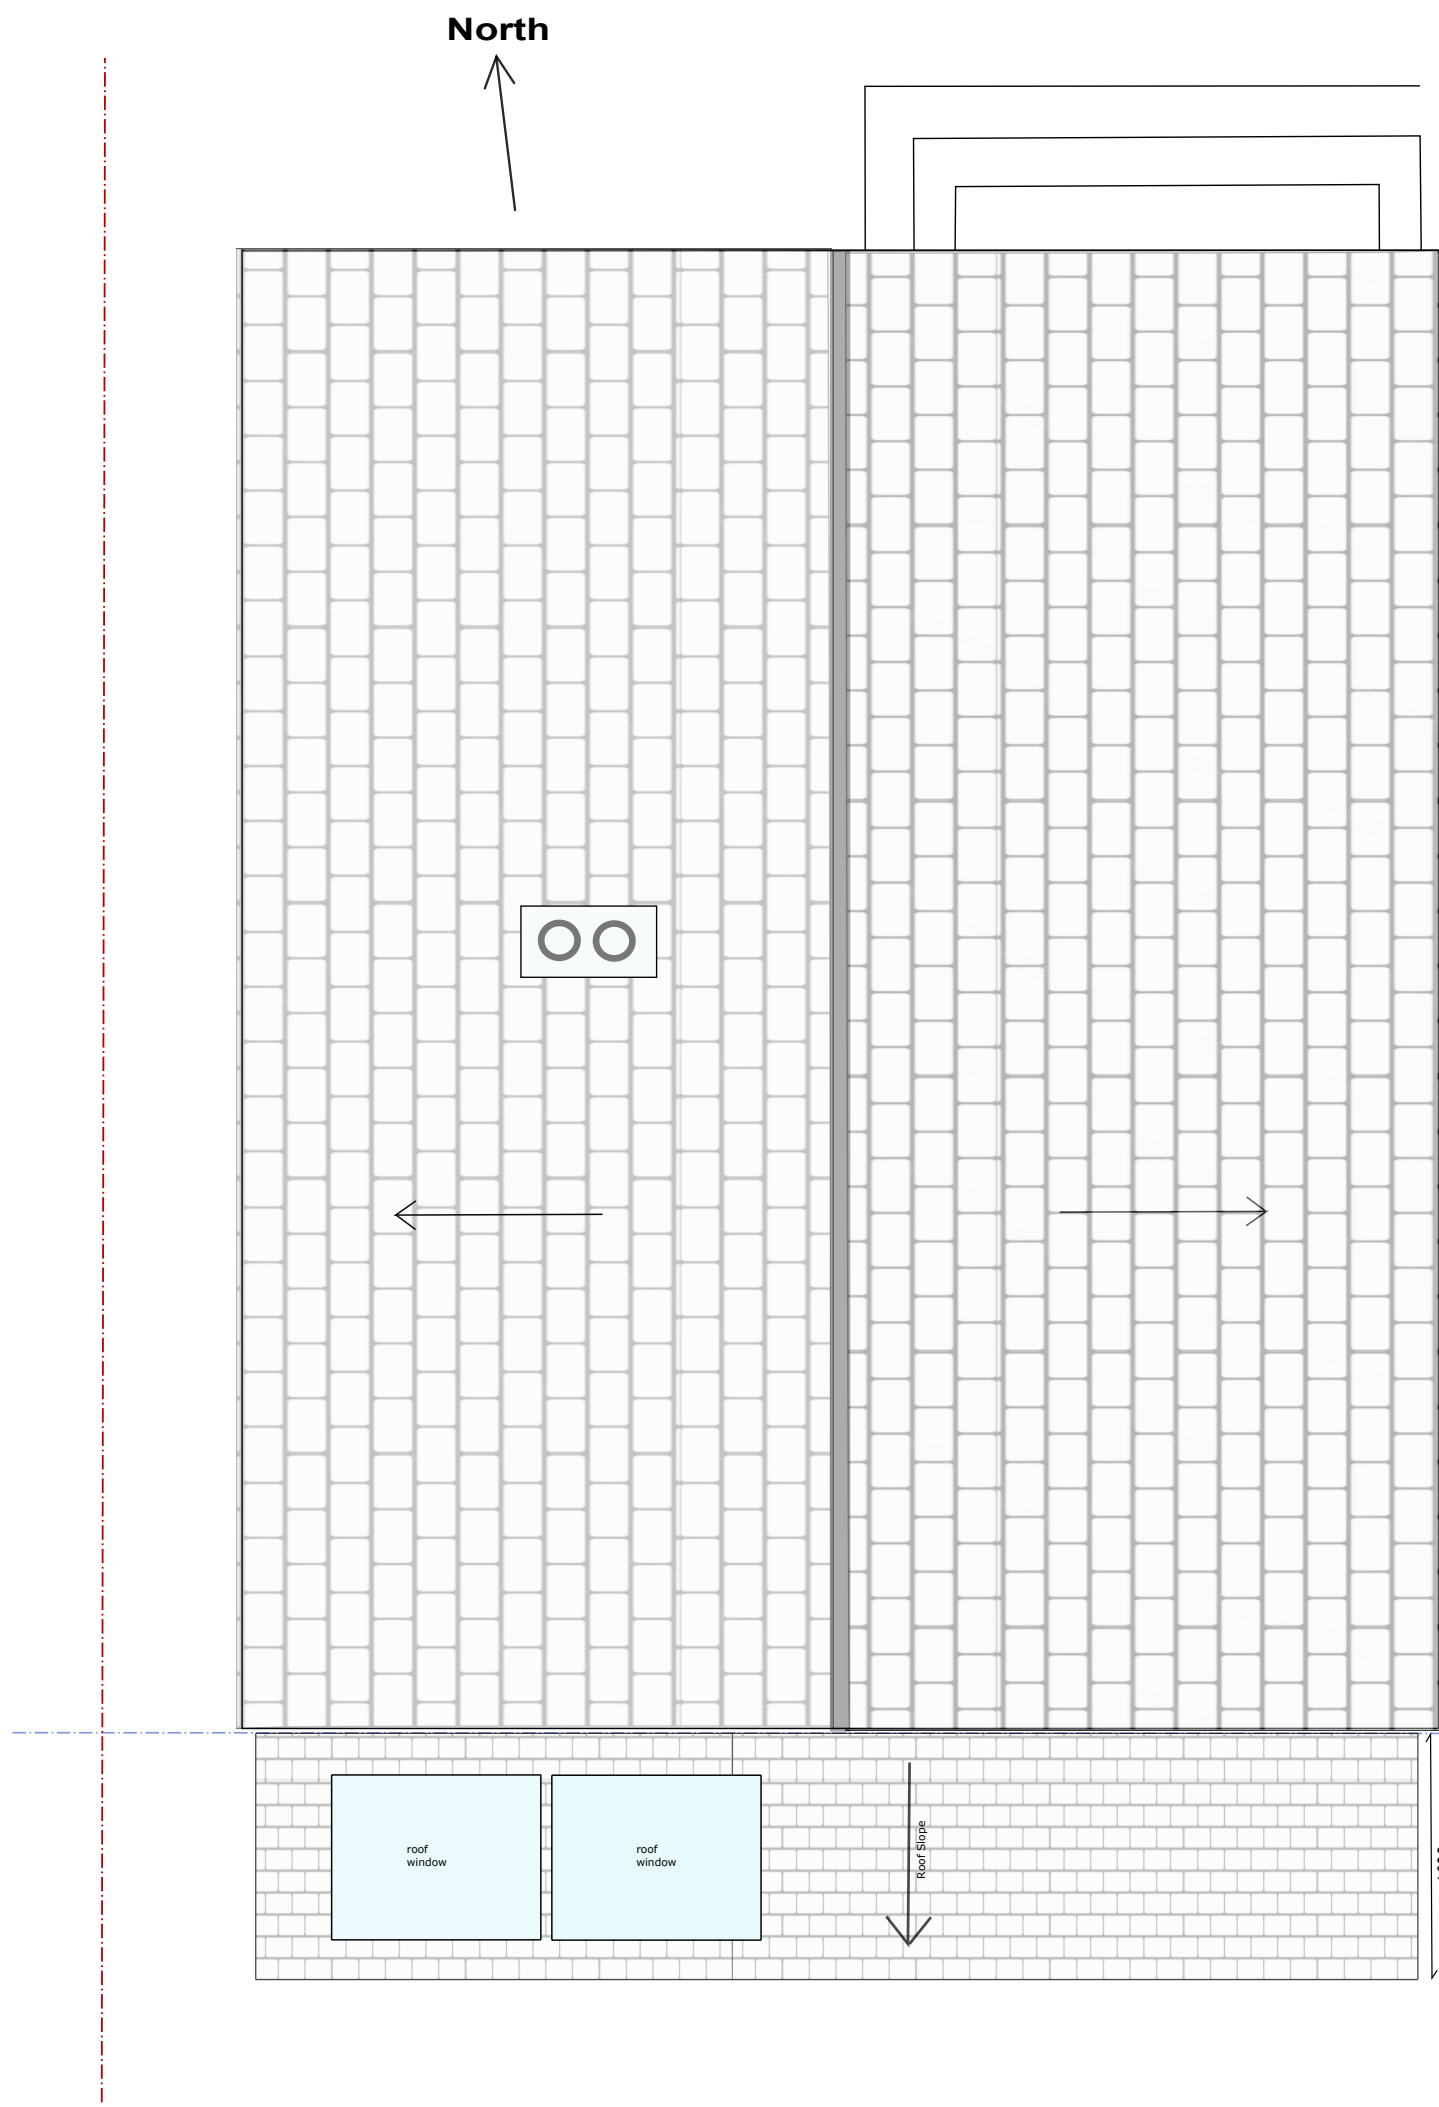

Roof Plan - Existing

1:50 on A1
1:100 on A3

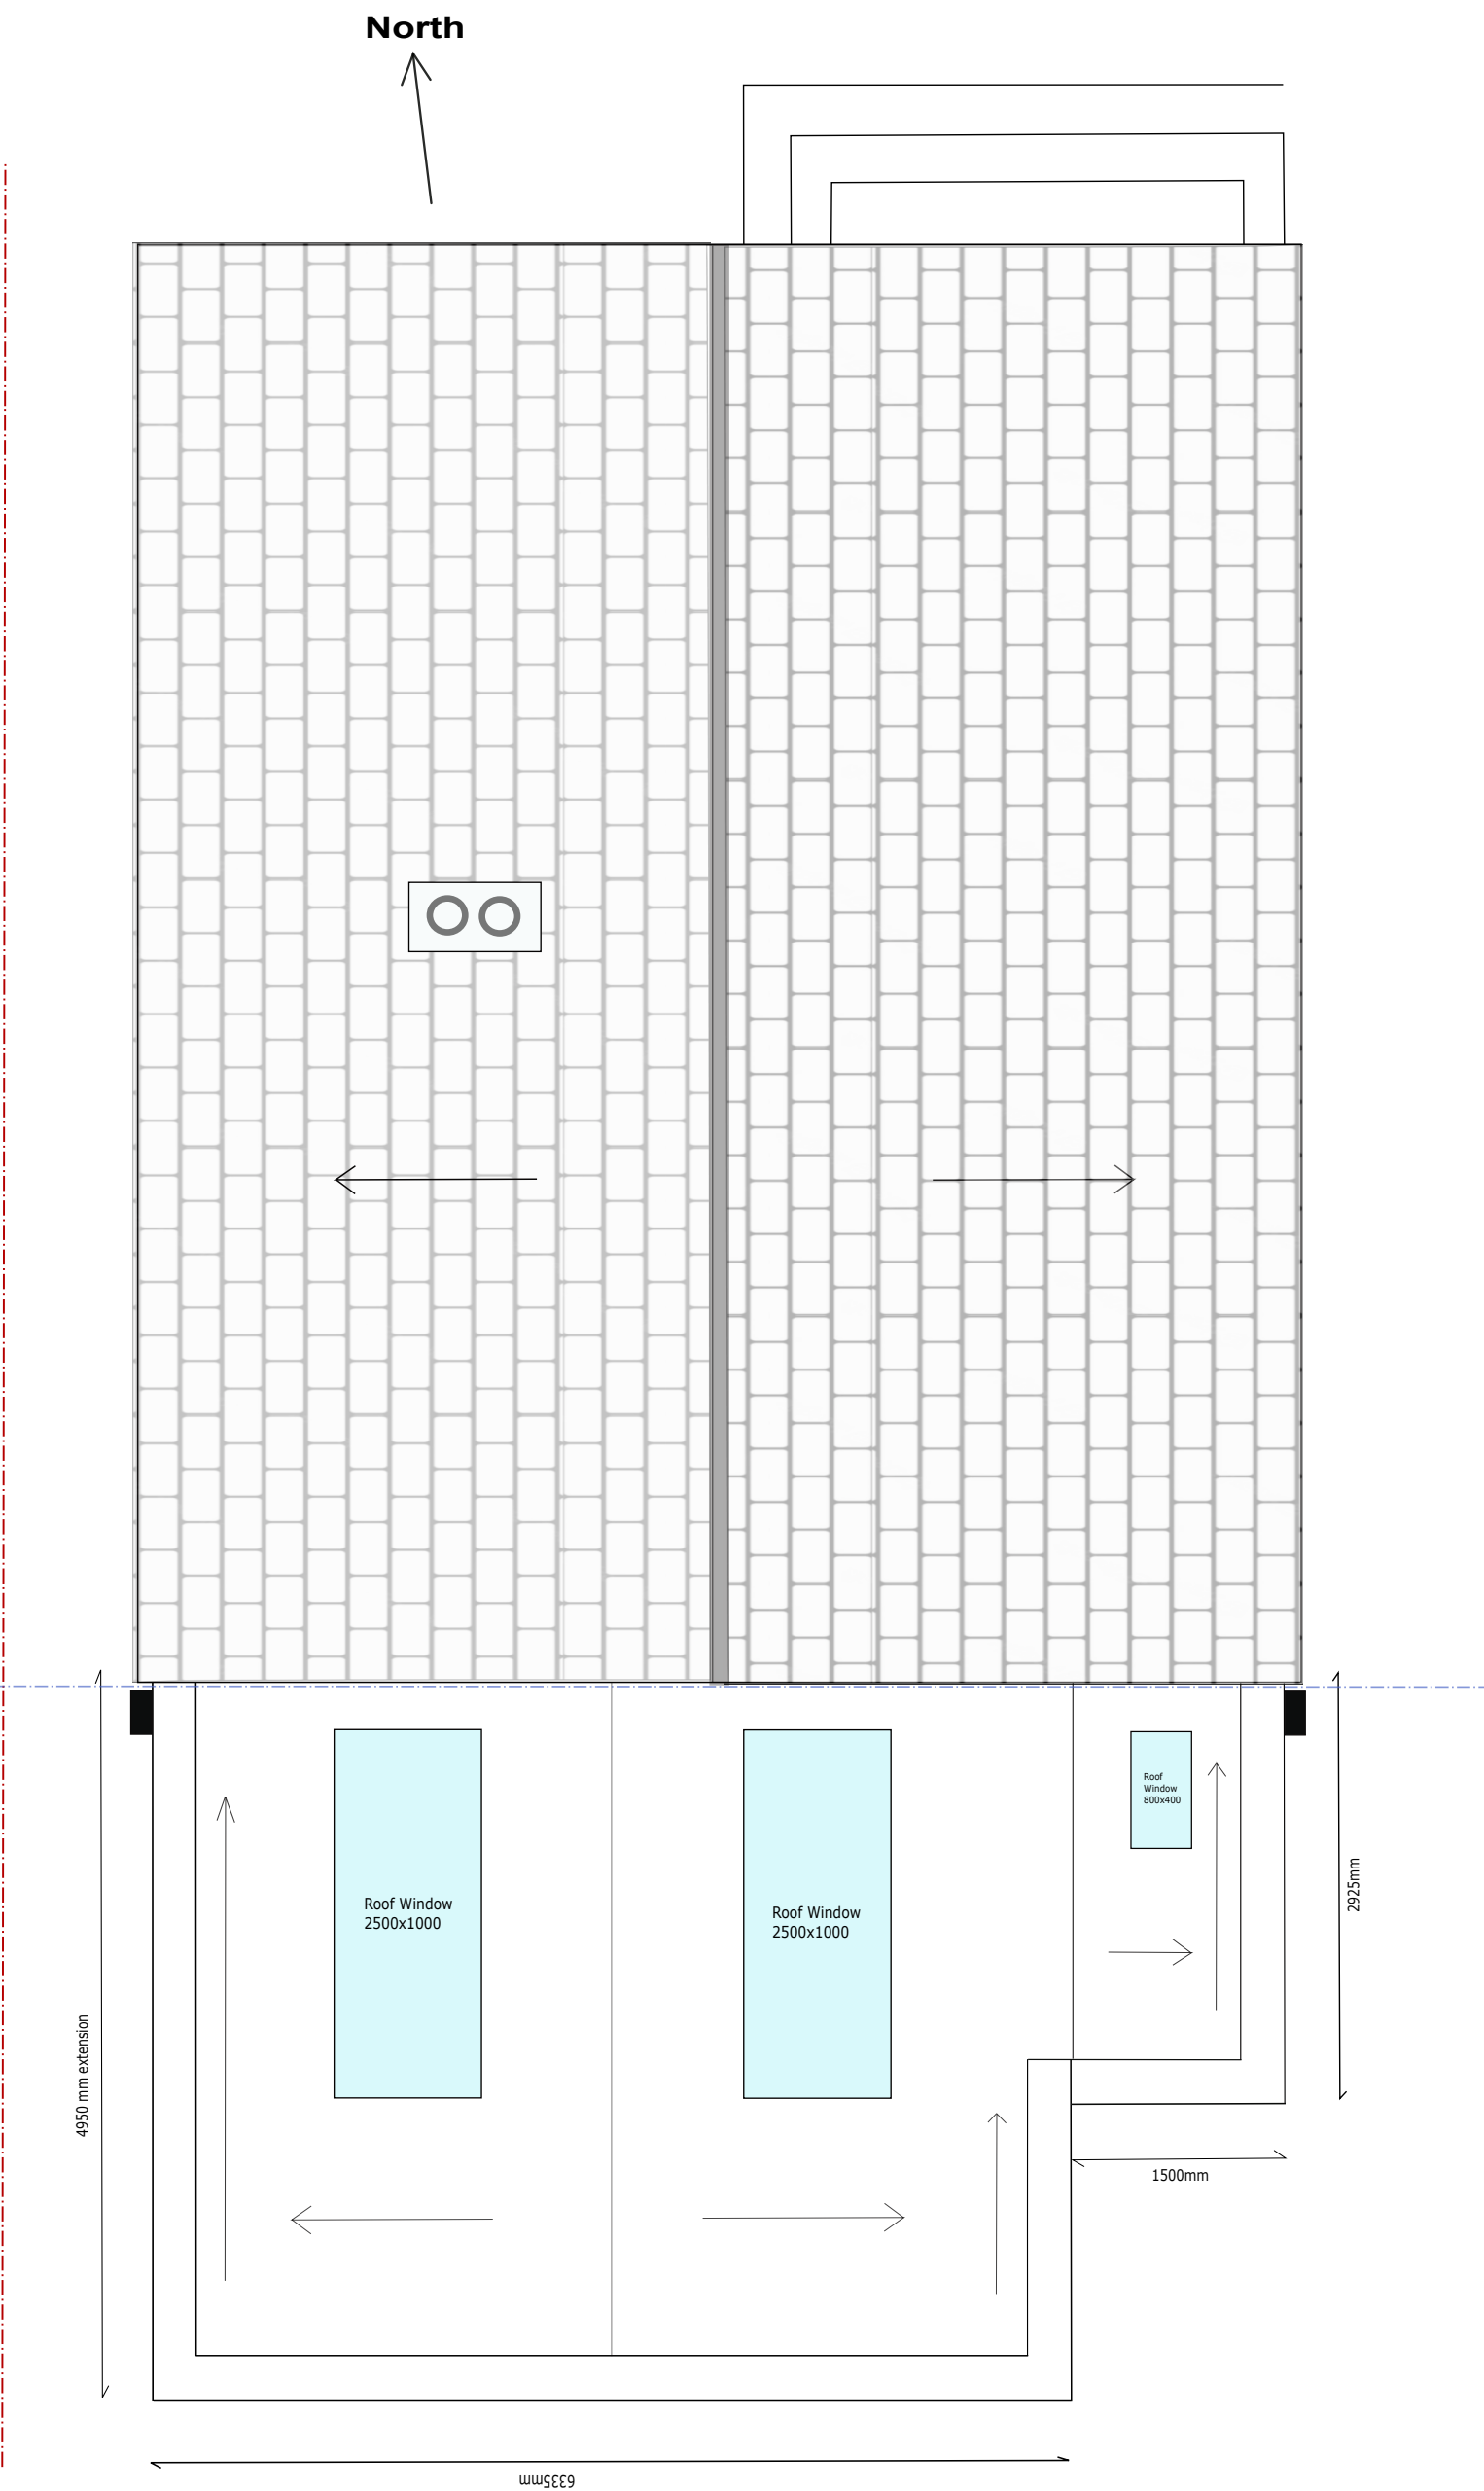

Roof Plan - Proposed

1:50 on A1
1:100 on A3

Rear Extension	Roof Plans Existing & Proposed, Site & Location	
Mr A New 18 The Brow, Waterlooville, PO7 5BZ	Scale as indicated Version 1.0 03/05/26 A1	