



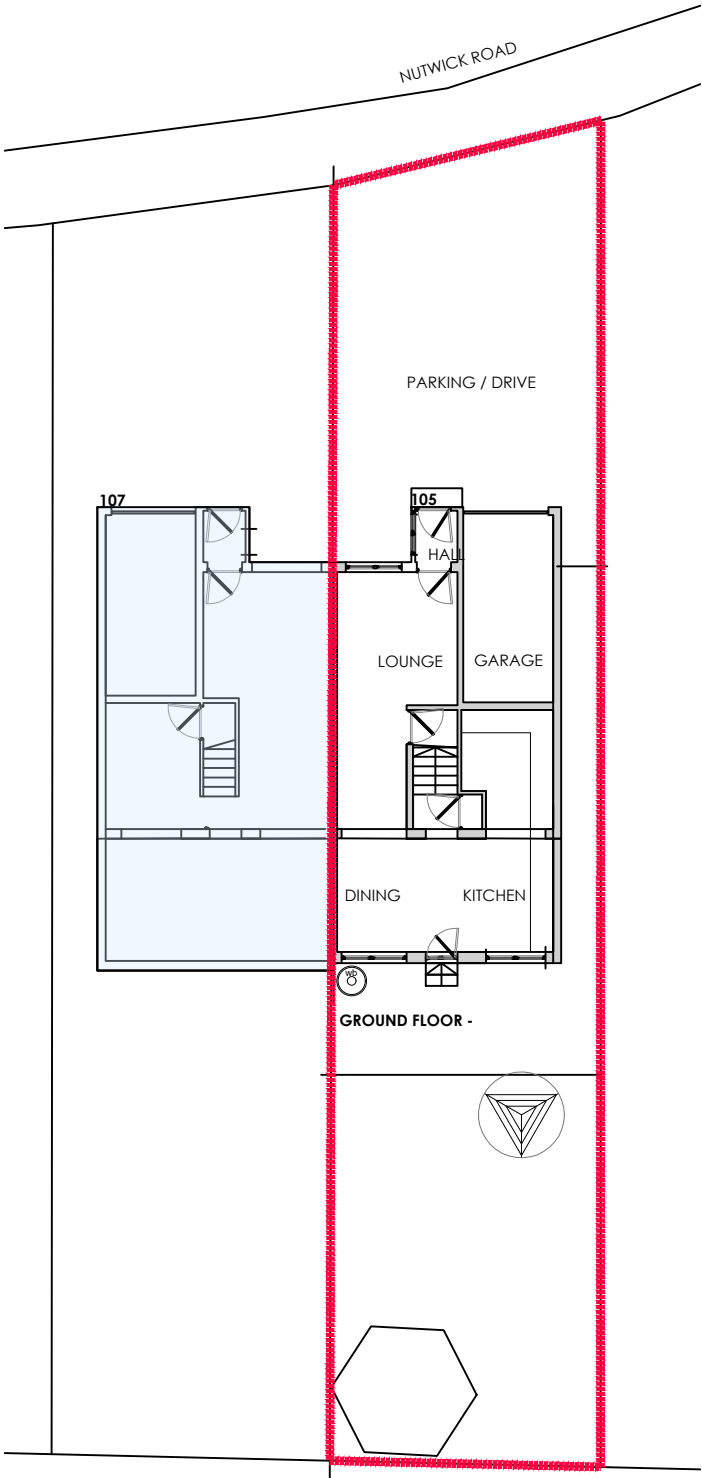


FLOOR PLAN
1:200

0 1 2 3 4 5 6 7 8 9 10 metres

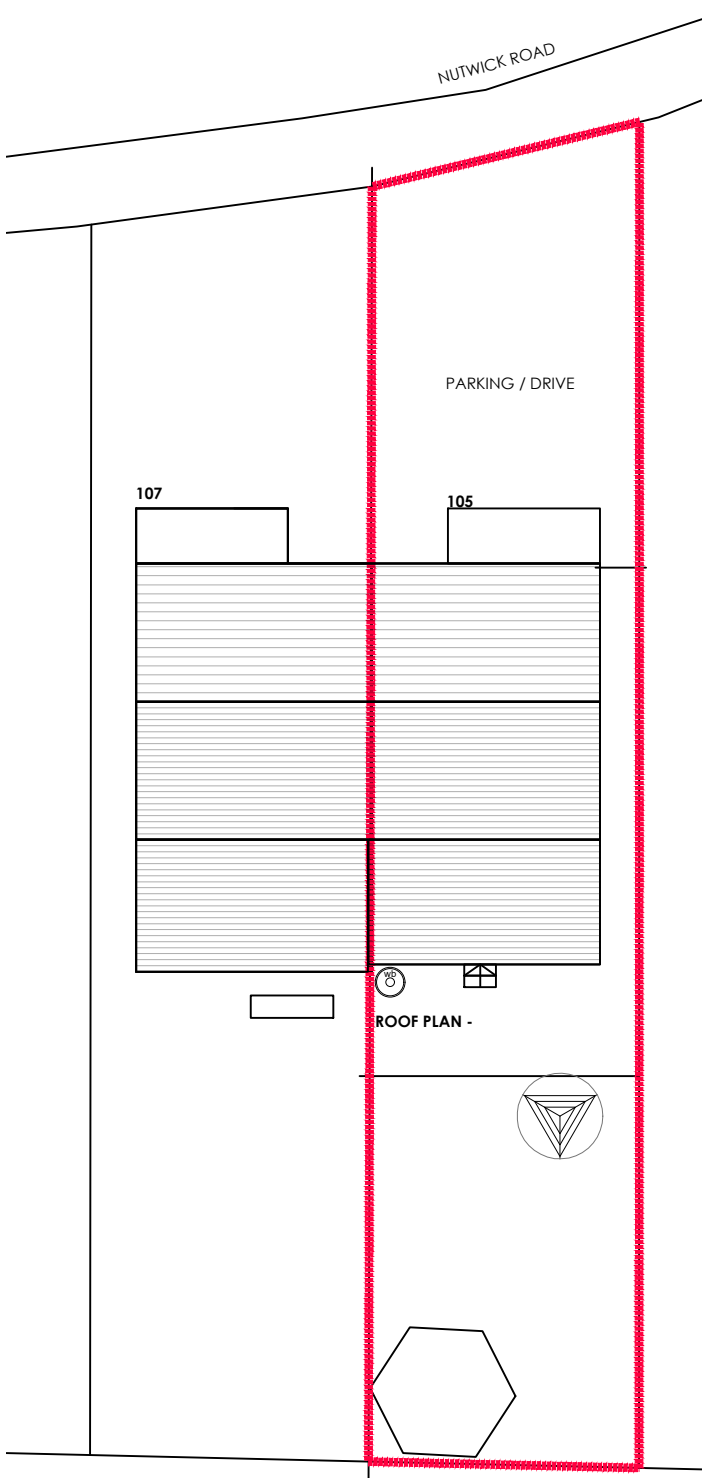

ROOF PLAN
1:200




0 1 2 3 4 5 6 7 8 9 10 metres

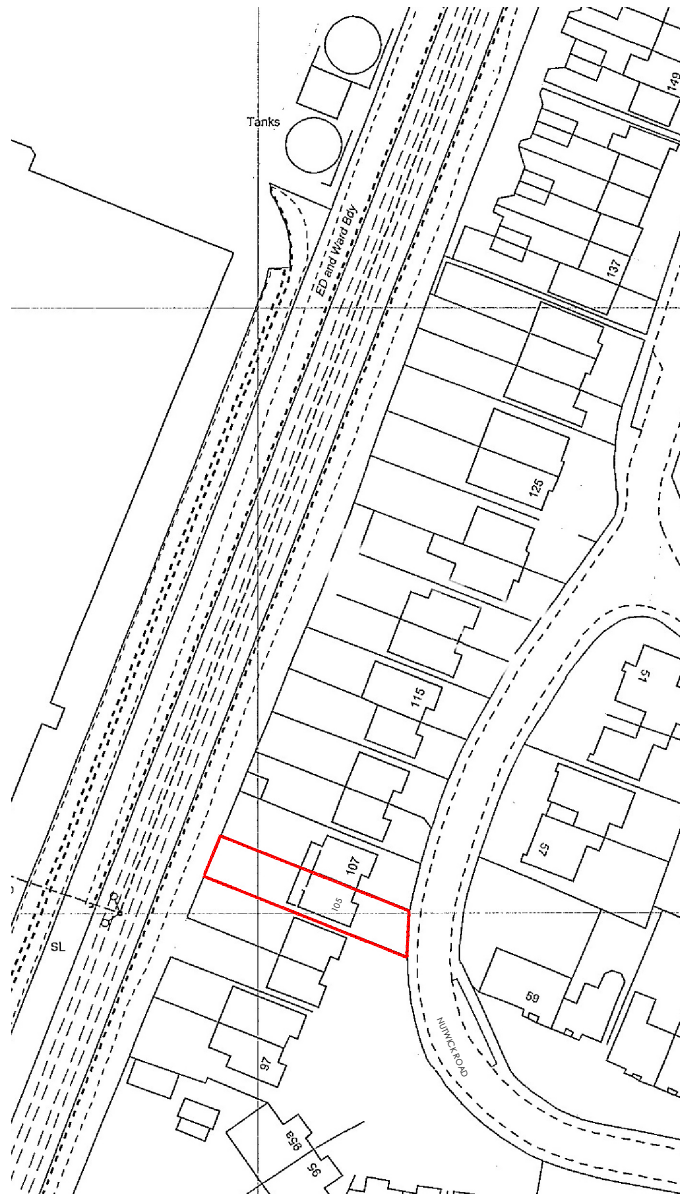

LOCATION BLOCK PLAN
1:2500


© Crown Copyright 2026. All rights reserved. Licence number 100020449

0 25 50 75 100 125 metres

   


MATERIALS

- 01 - CONCRETE ROOF TILES
- 02 - UPVC WINDOW
- 03 - FACING BRICKWORK

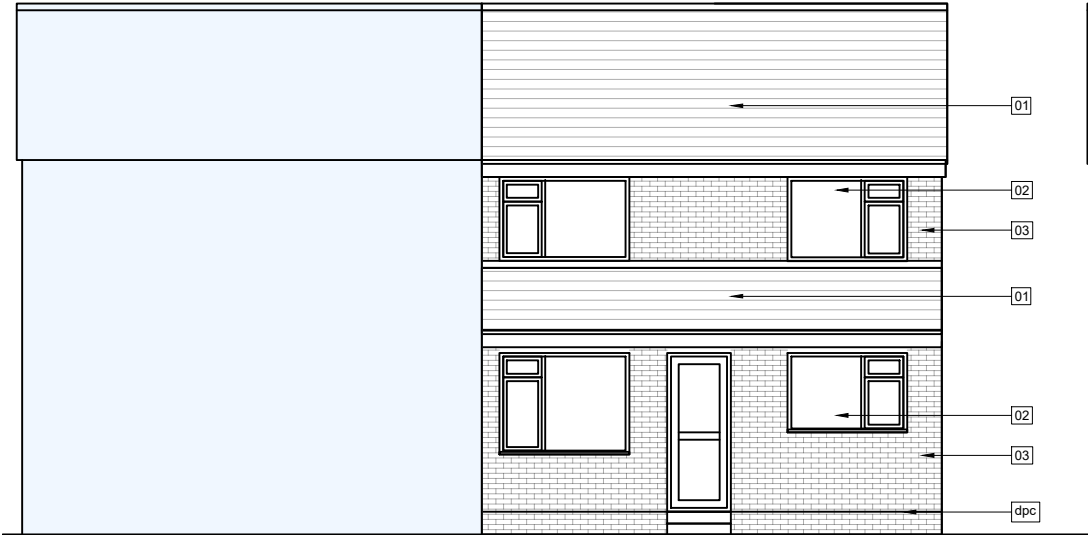

105 - REAR ELEVATION

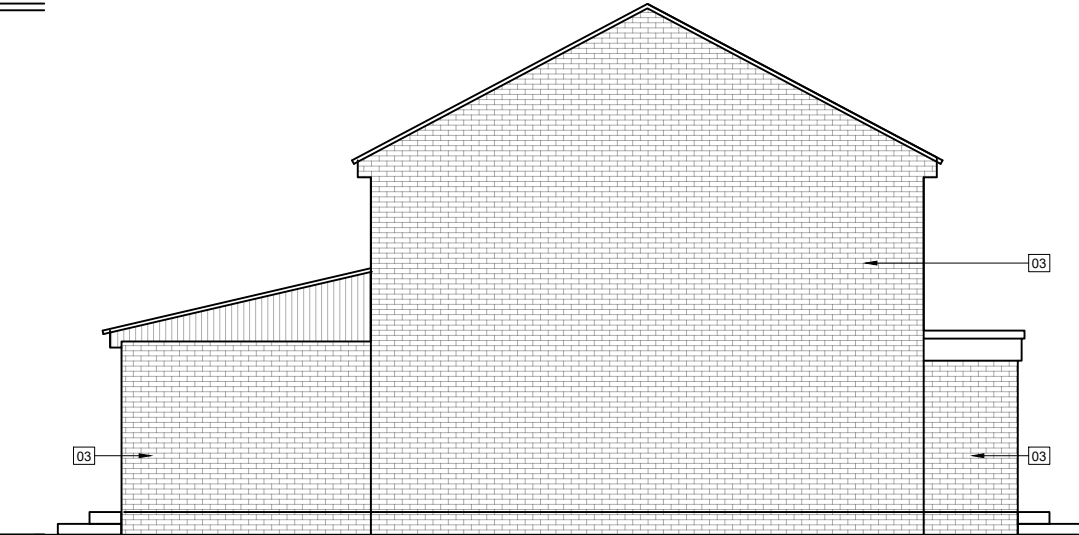

105 - SIDE ELEVATION

notes: 0 1 2 3 4 5

revisions:



NOTE: The contractor is responsible for checking all site dimensions and levels. These should be checked prior to the ordering of any components and before the commencement of the works. All discrepancies should be brought to the attention of the Contract Administrator.

Nikie Ison
105 Nutwick Avenue
Havant

drawing information

title :
status :
date :
scale :
drawn :
checked :

PLANS AND ELEVATIONS

Information
APRIL 26
VARIES AS NOTED
SL
AA

pwparchitects

PWP Architects Ltd 61 South Street, Havant, Hampshire PO9 1BZ
t: 02392 482494 f: 02392 481152
e: design@pwp-architects.com
w: www.pwp-architects.com

job: 6149 dwg: 1000 rev: /