



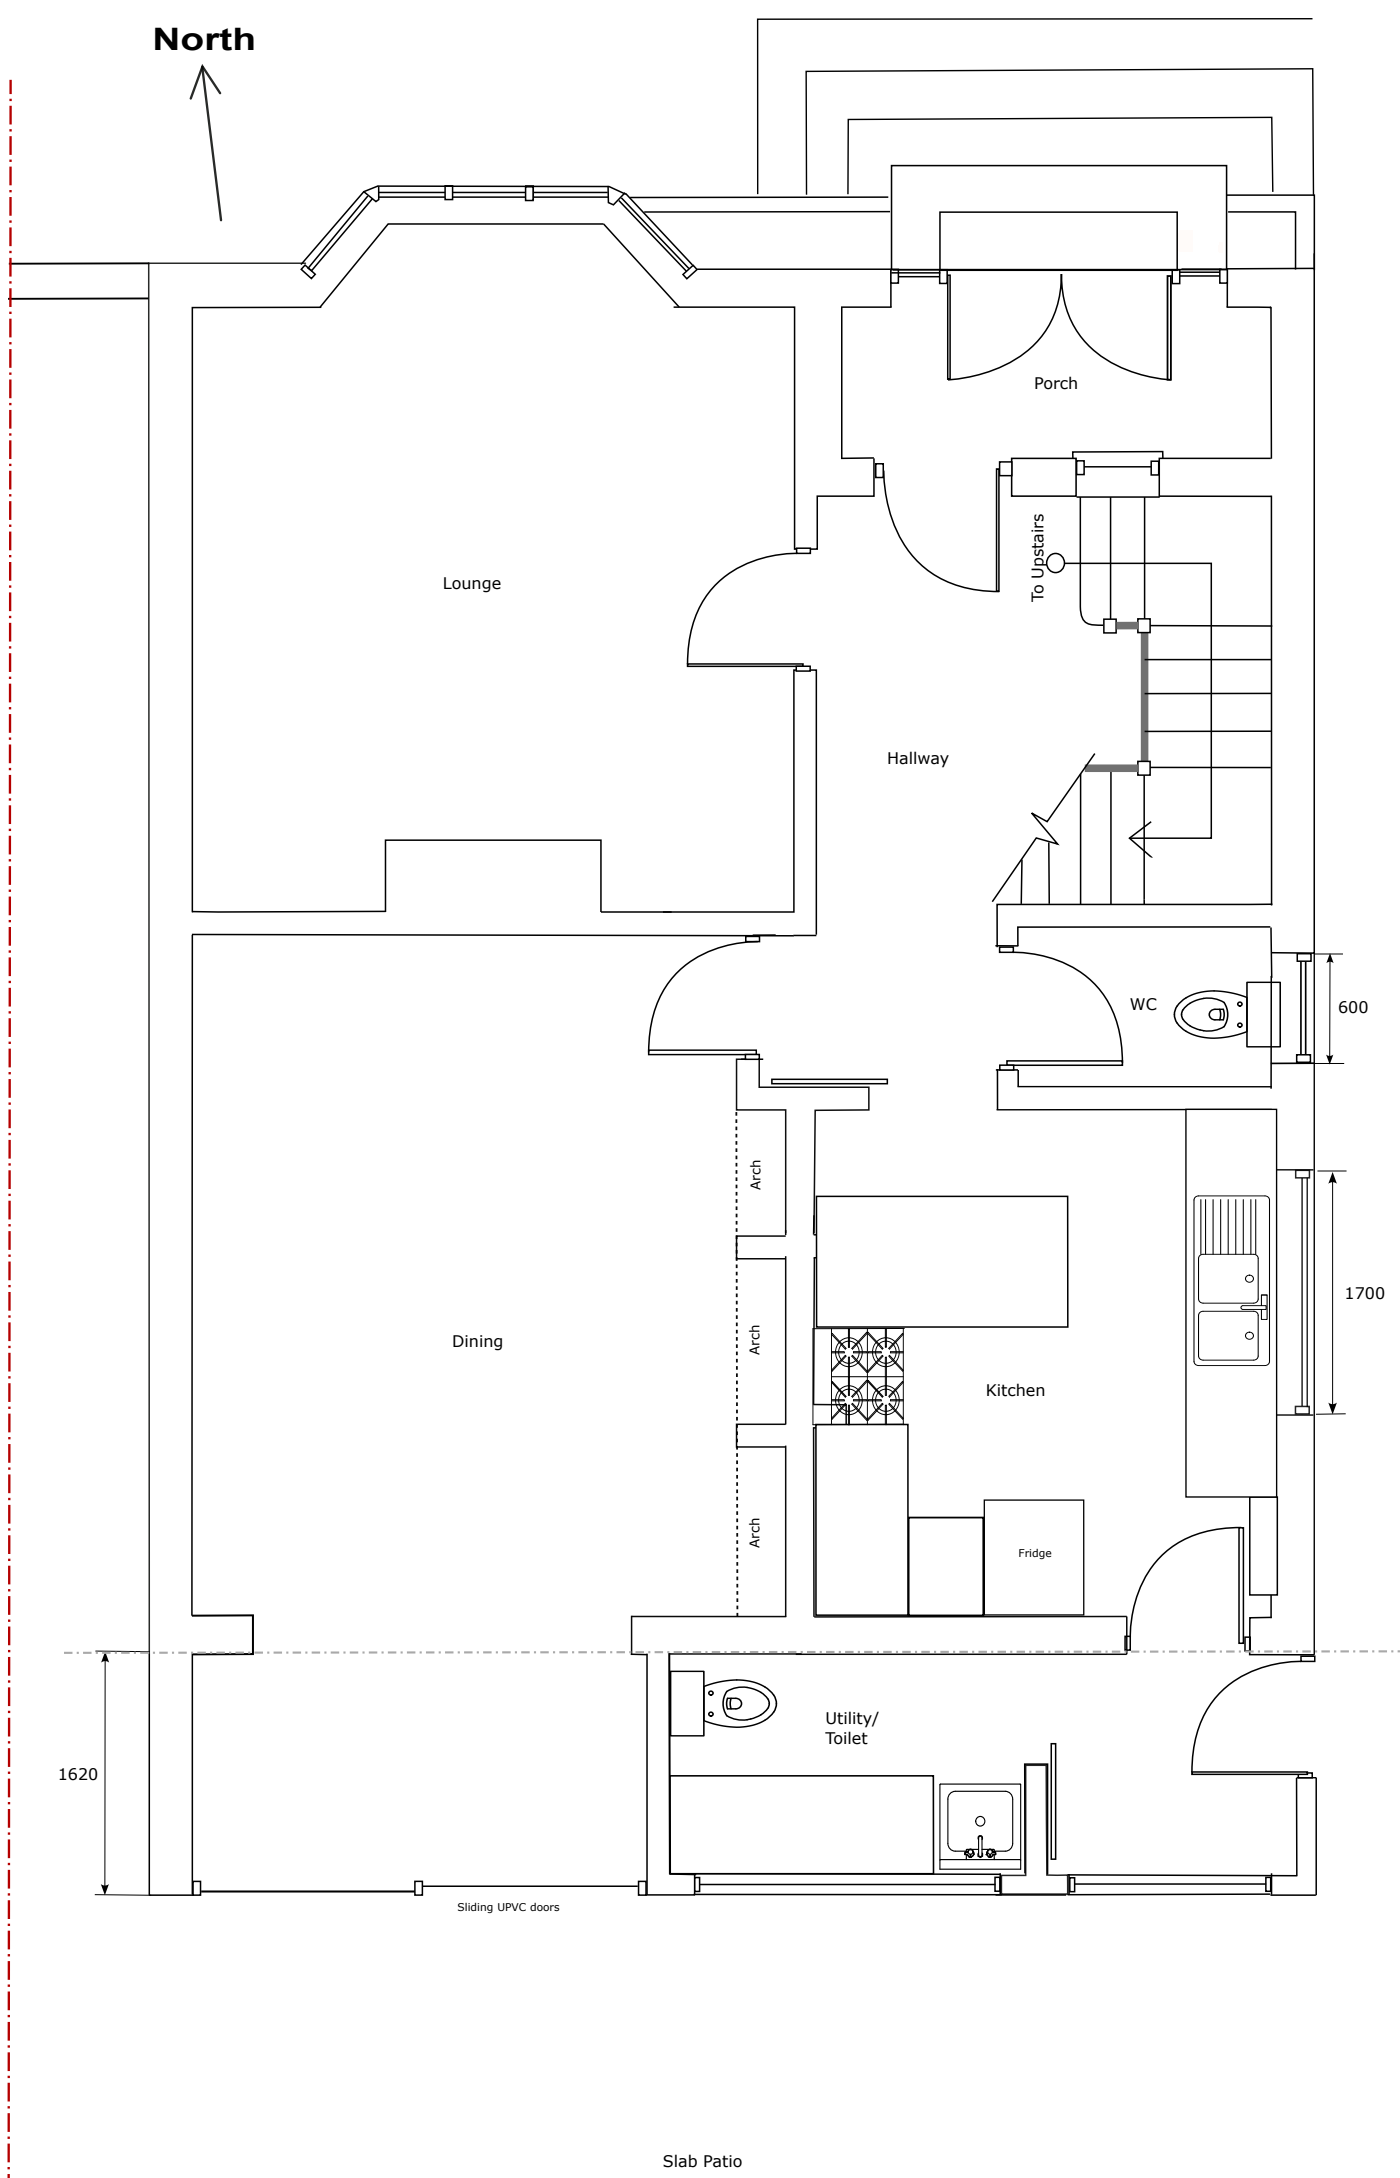

Ground Floor Plan - Existing  
1:50 on A1  
1:100 on A3

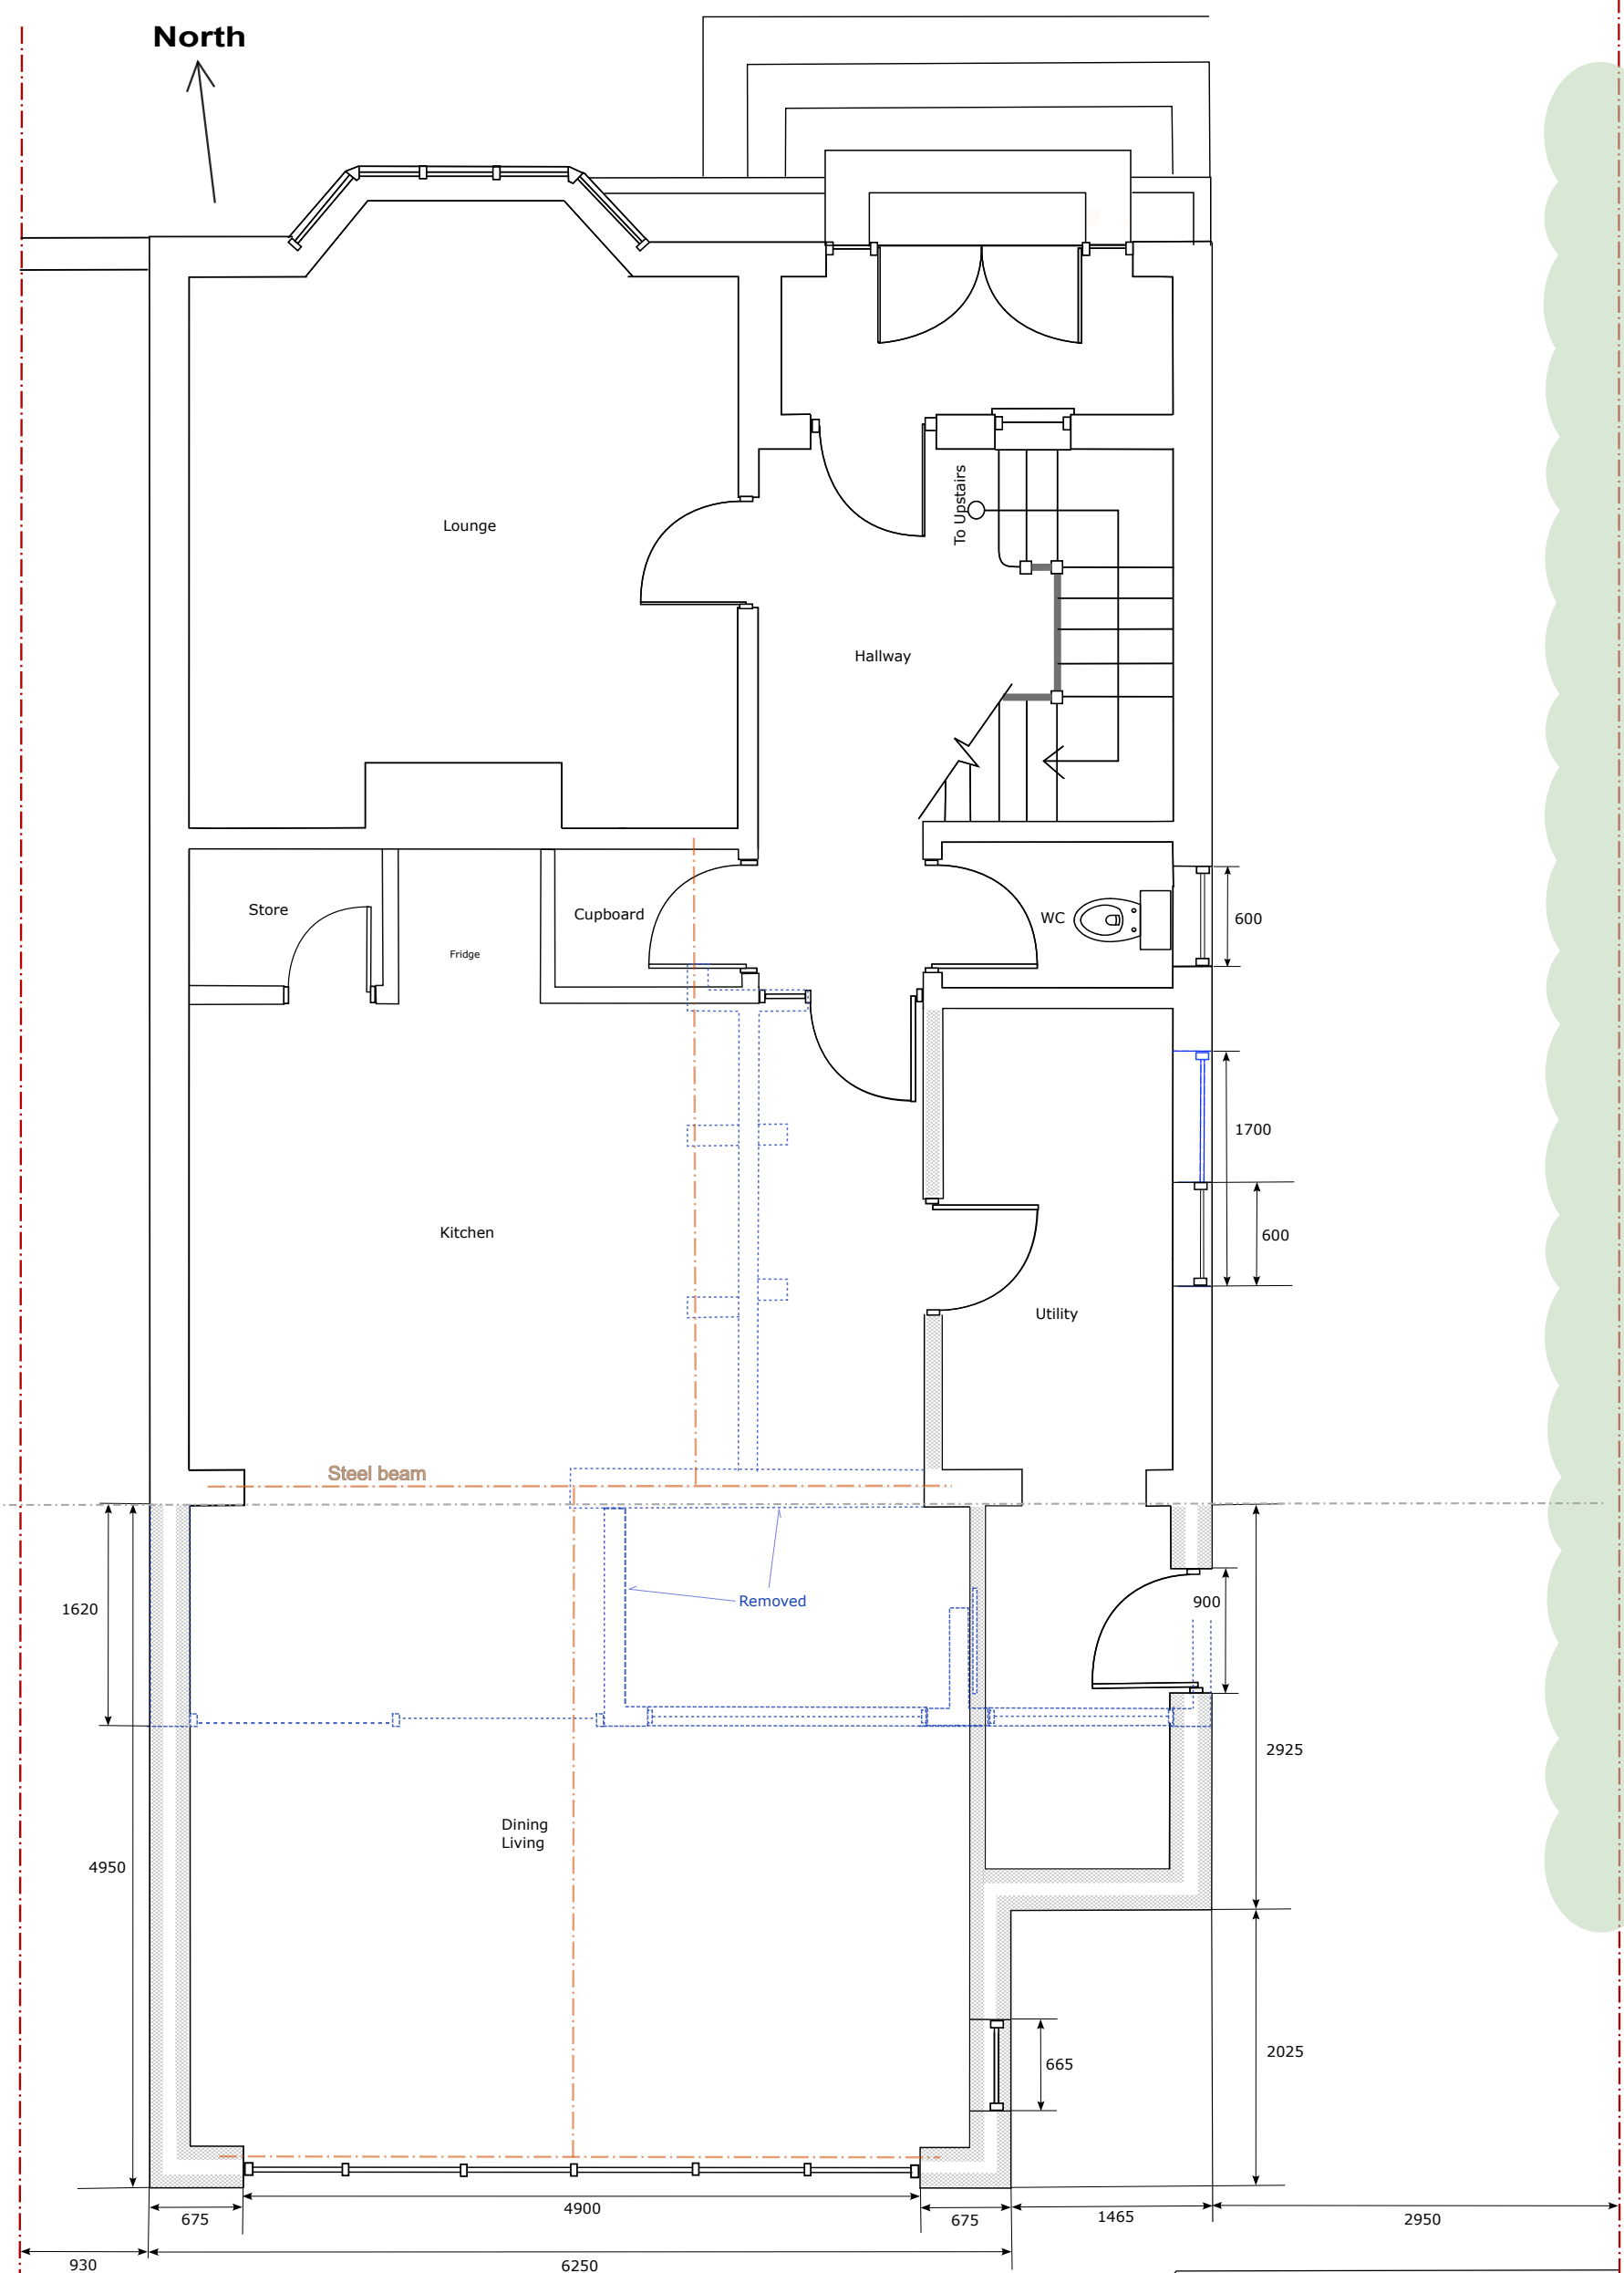

Ground Floor Plan - Proposed  
1:50 on A1  
1:100 on A3

| Rear Extension                                        | Existing & Proposed Ground Floor Plans              |  |
|-------------------------------------------------------|-----------------------------------------------------|--|
| Mr A New<br>18 The Brow,<br>Waterlooville,<br>PO7 5BZ | Scale as indicated<br>Version 1.0<br>03/05/26<br>A1 |  |