
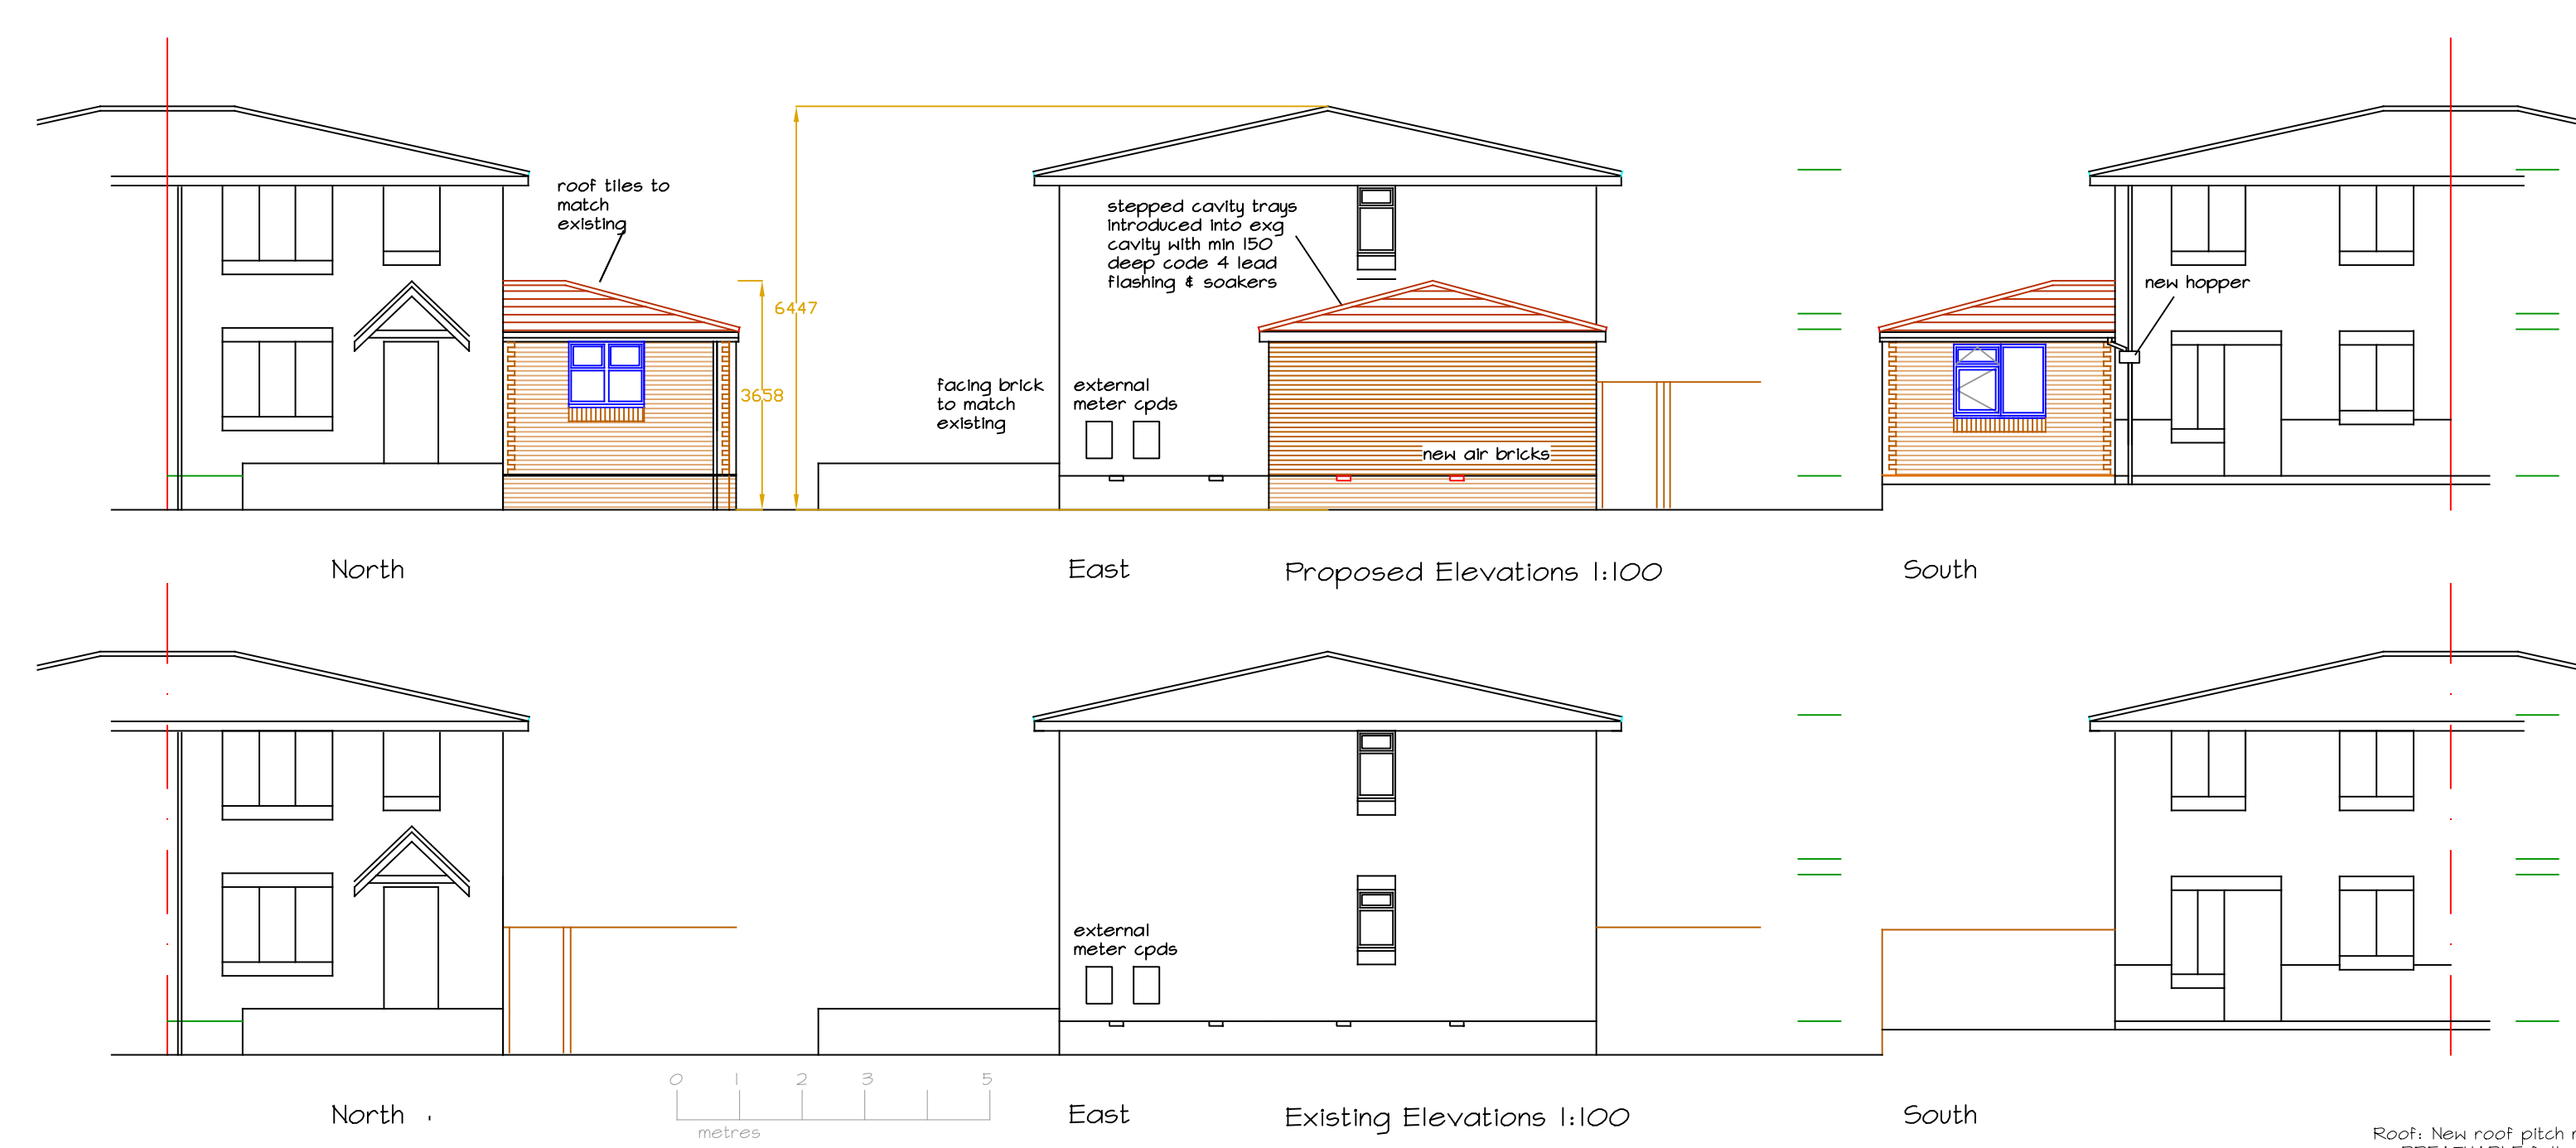
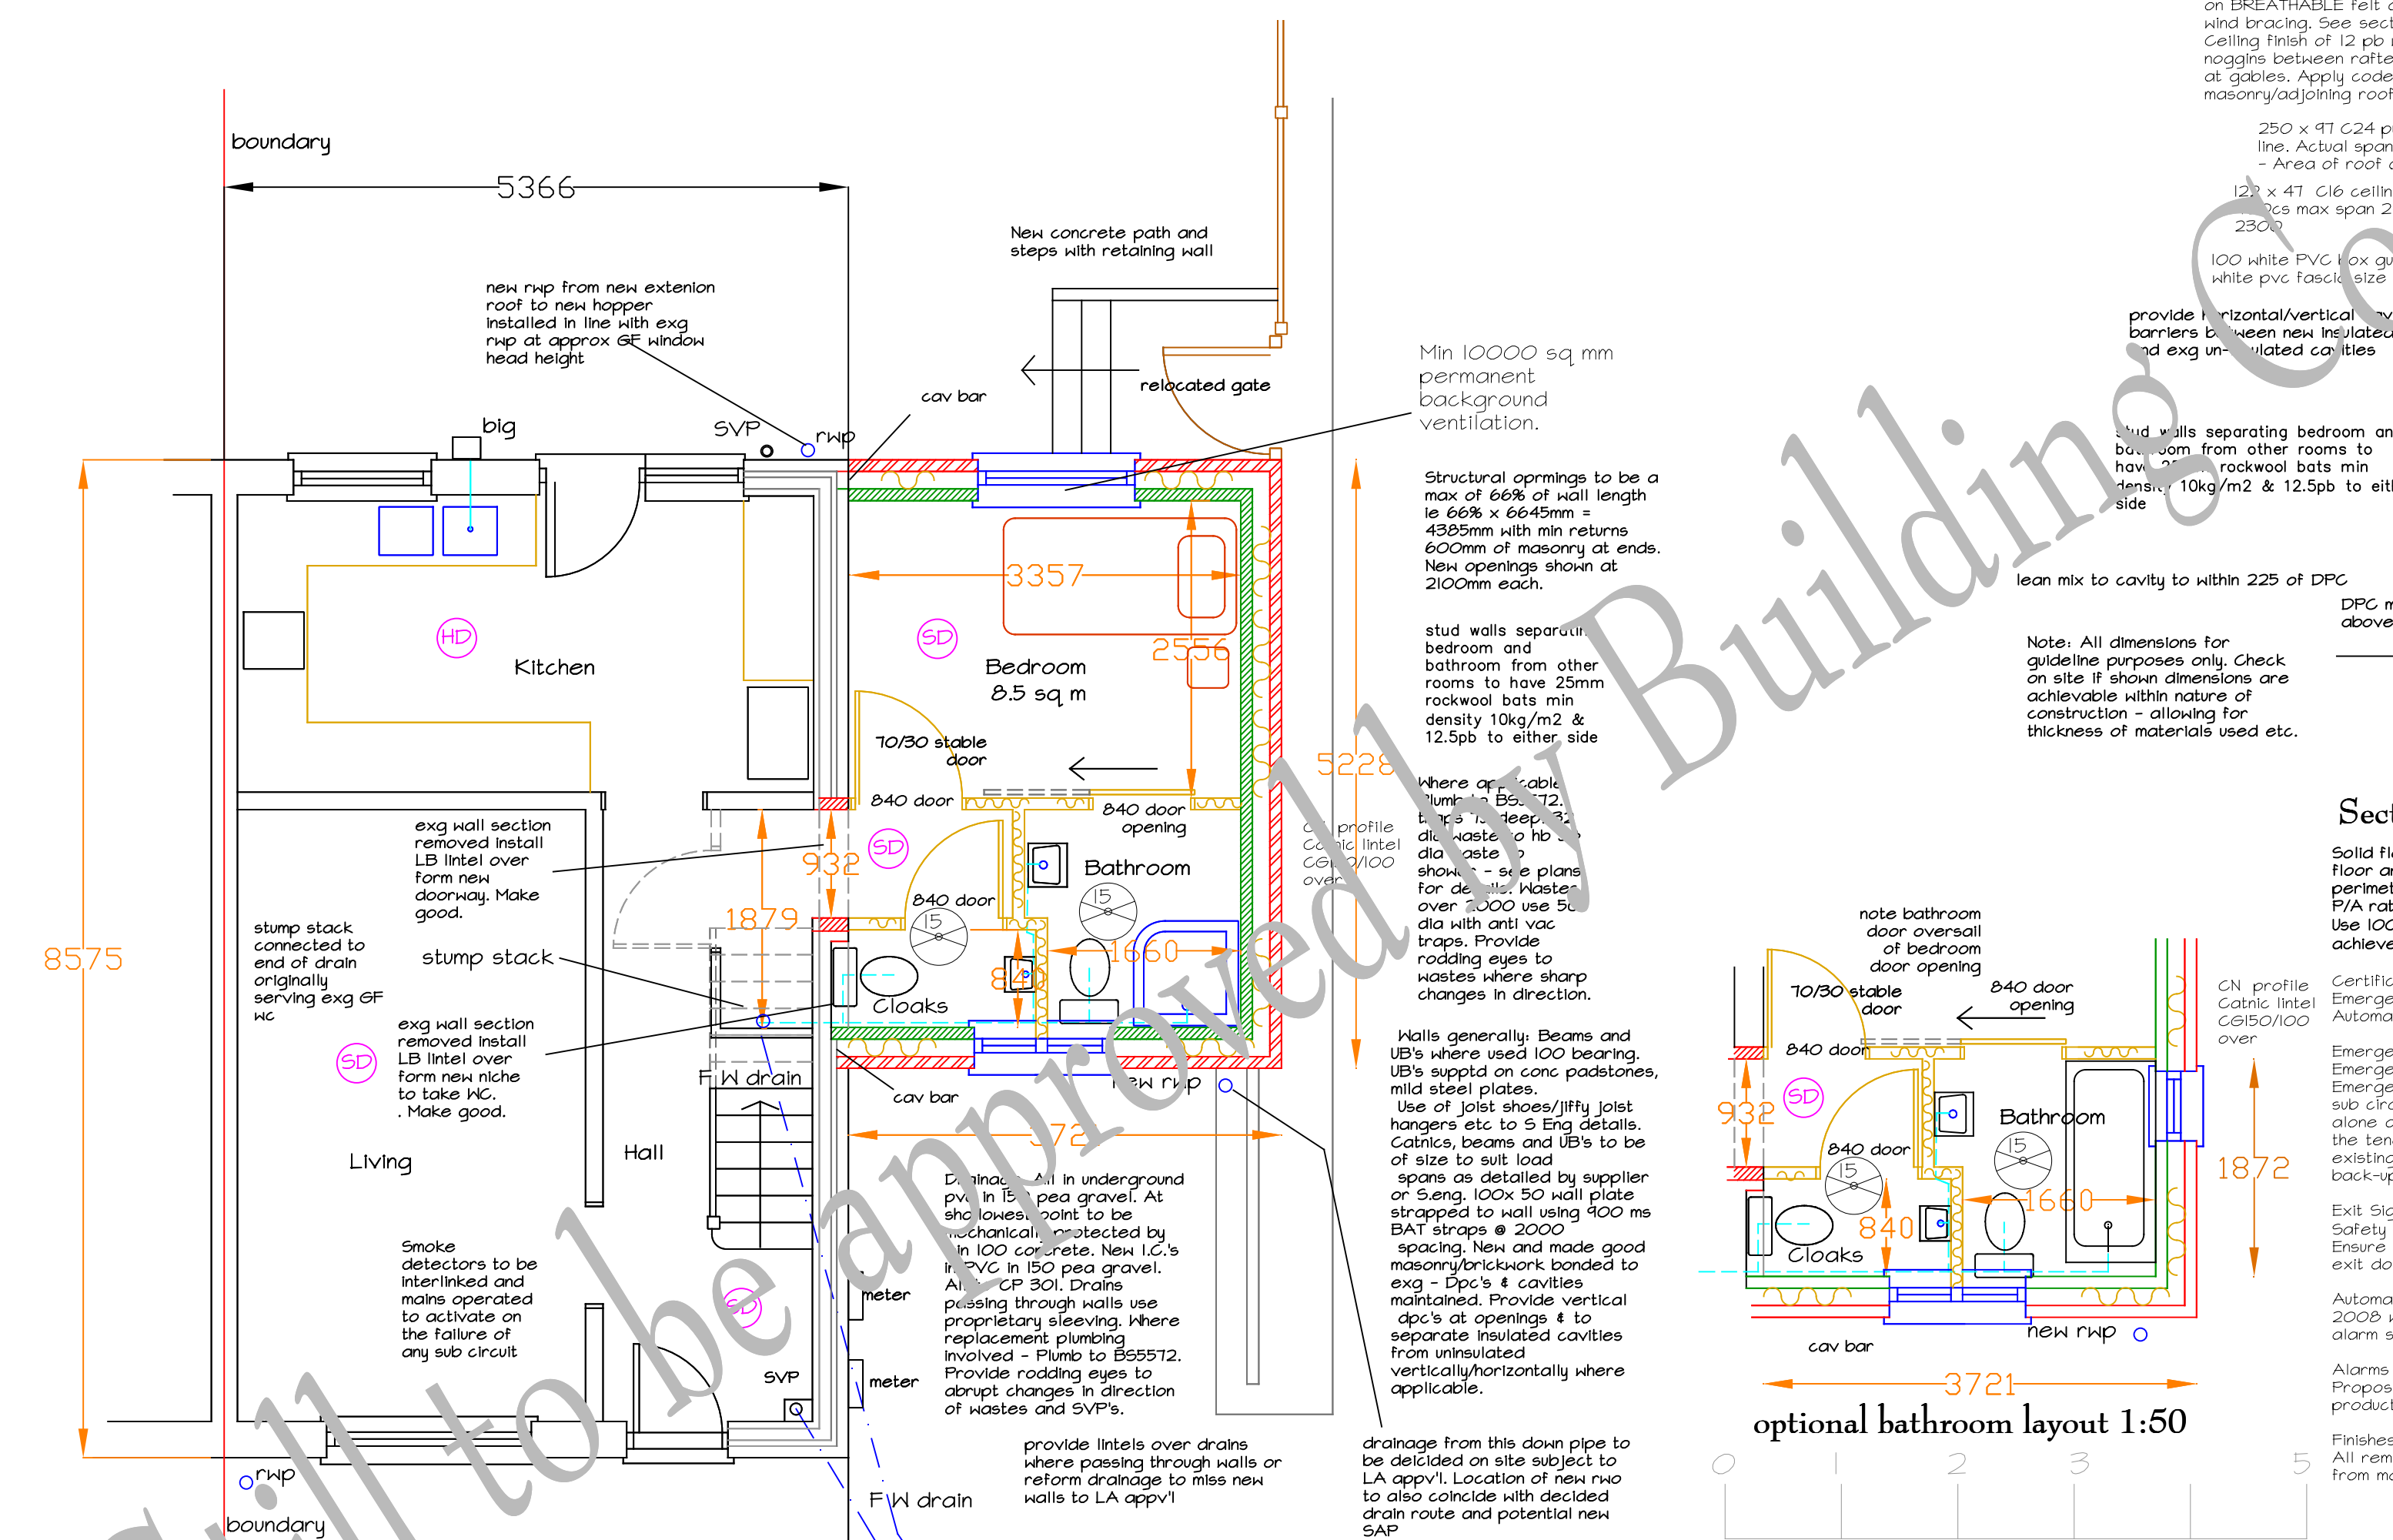
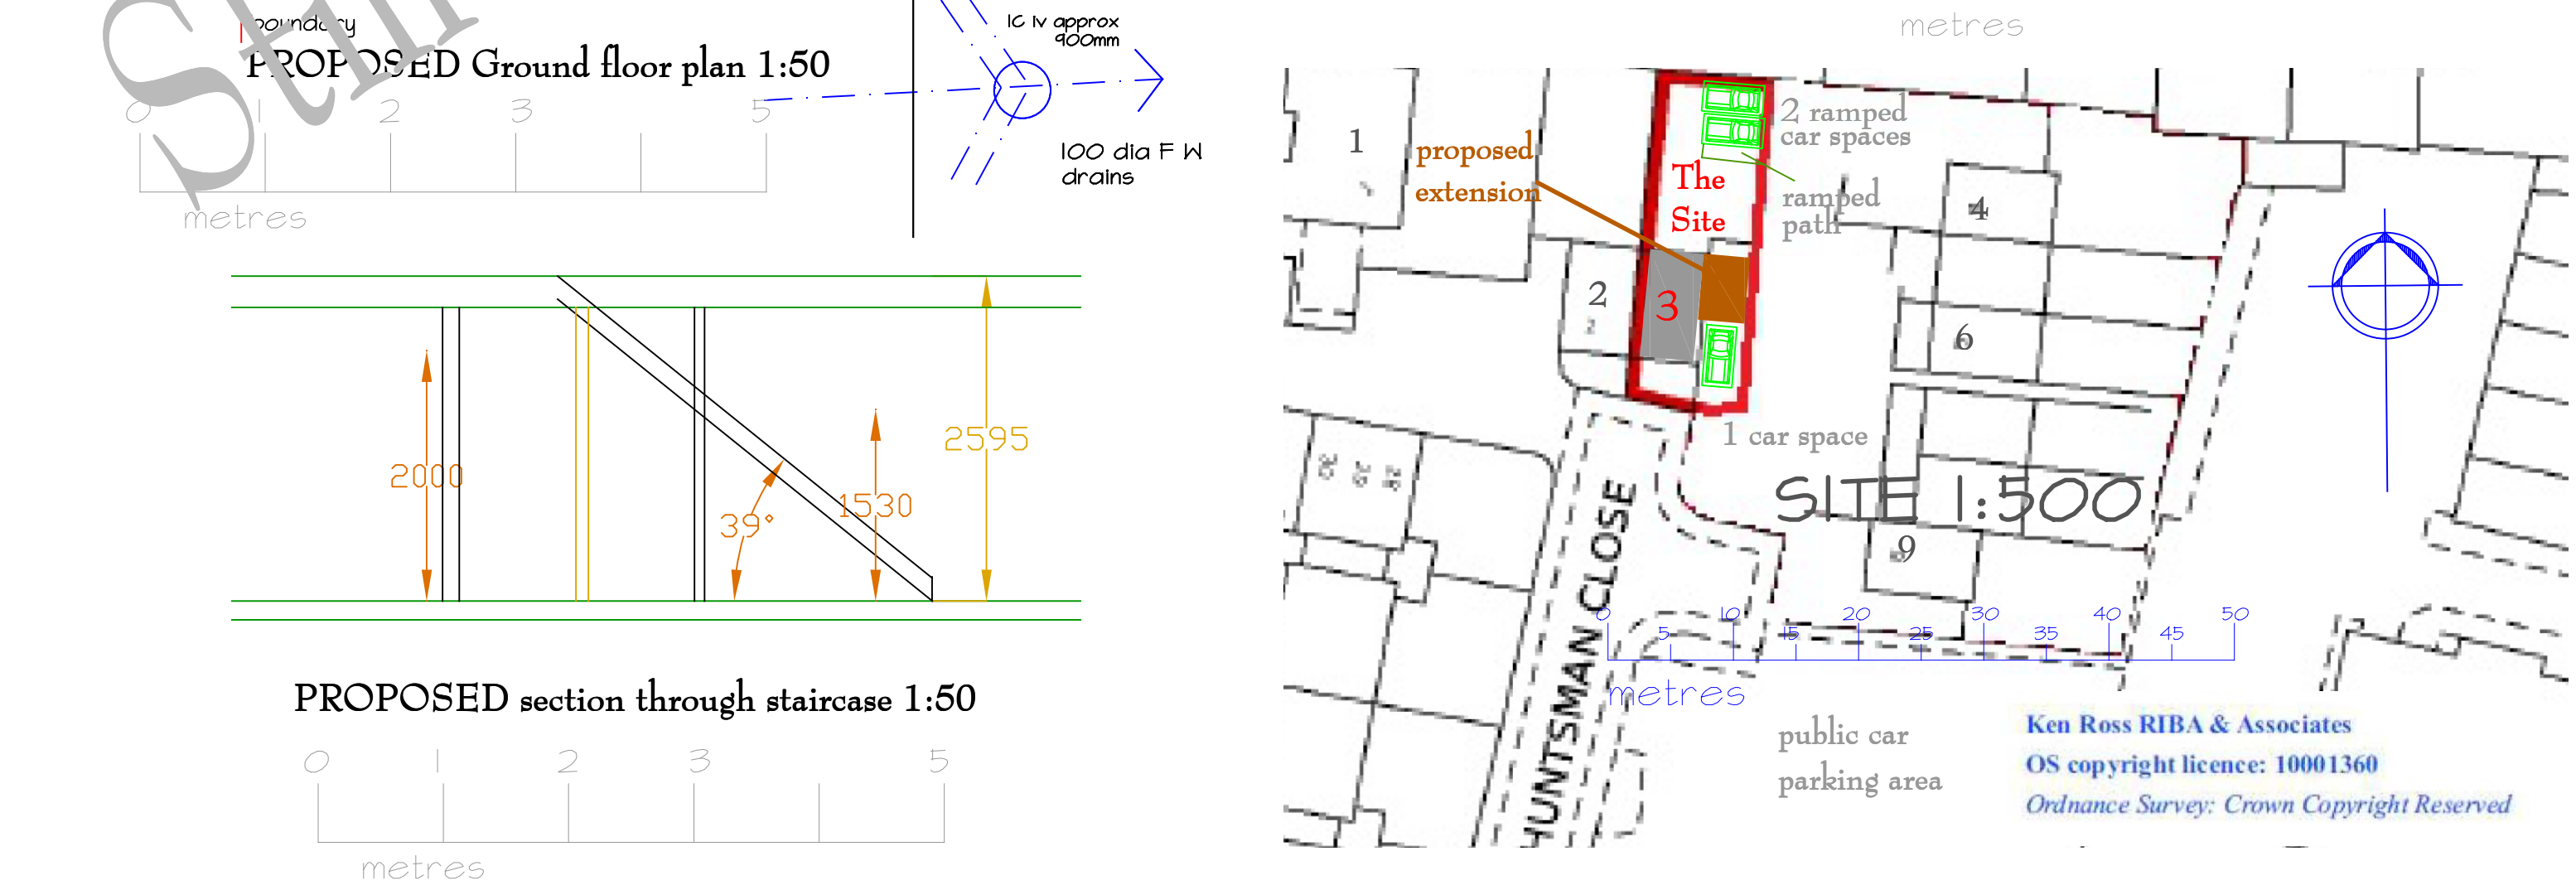


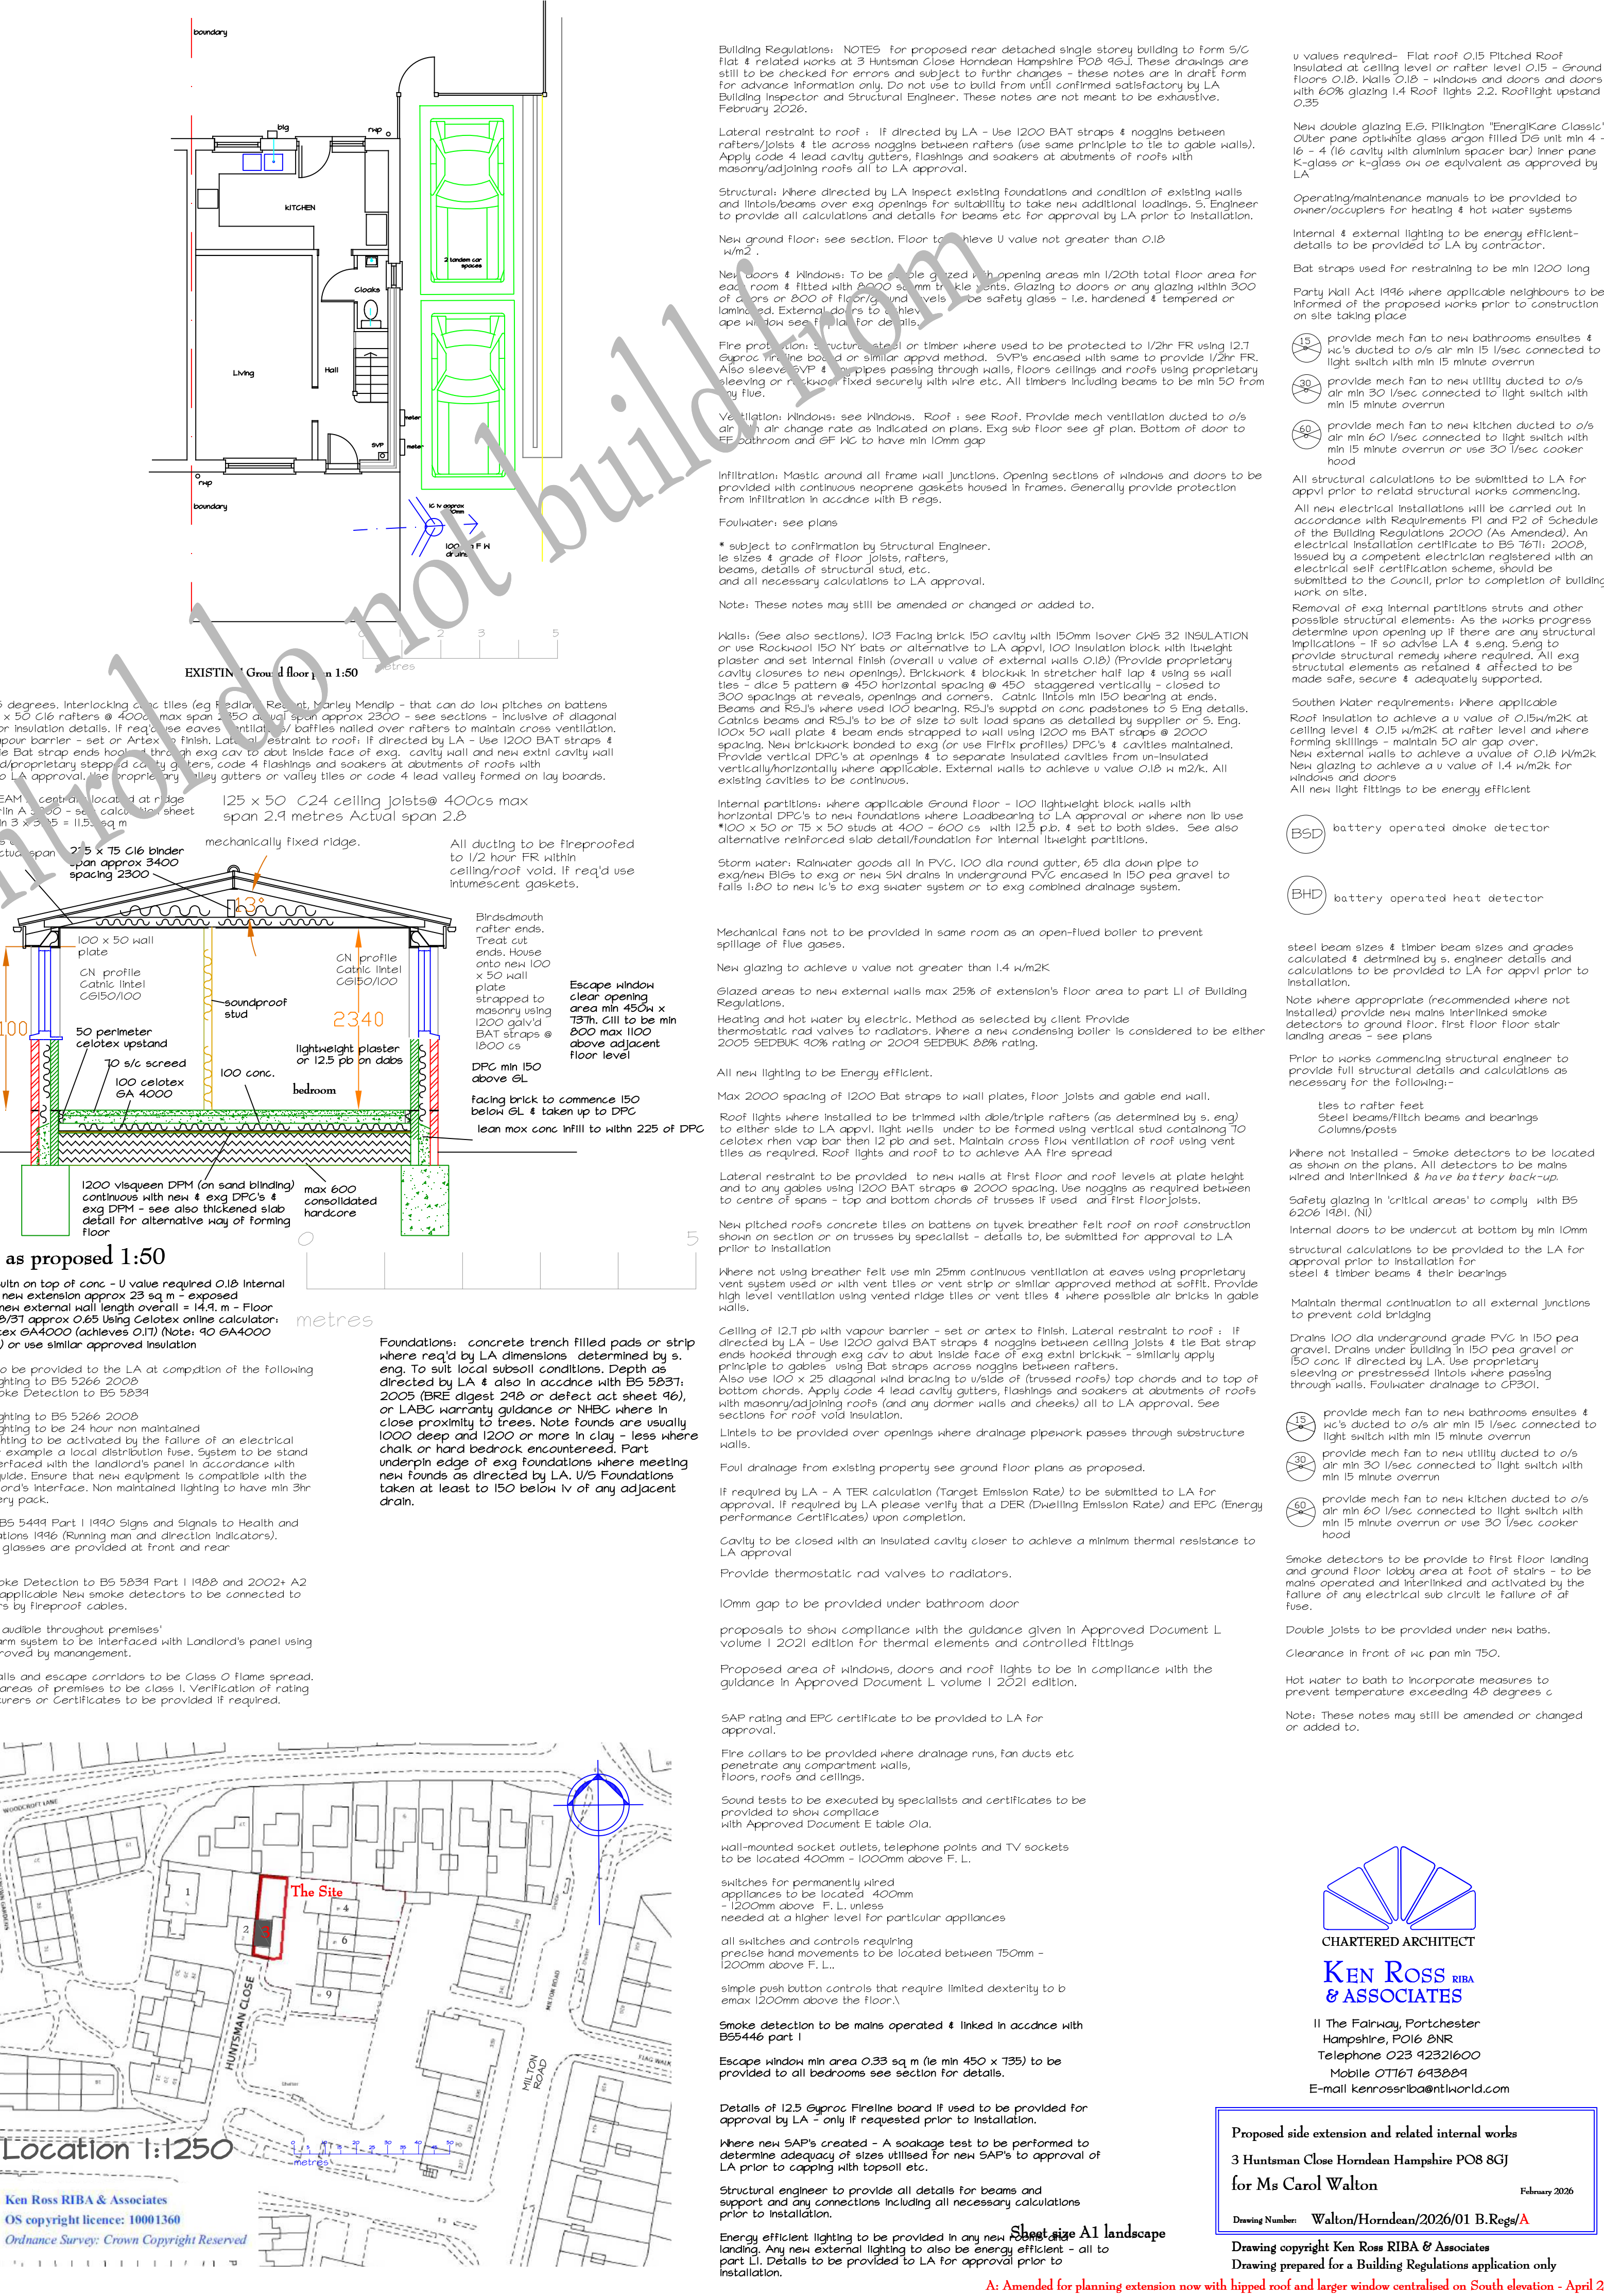

Proposed side extension and related internal works
3 Huntsman Close Horndean Hampshire PO8 8GJ
for Ms Carol Walton
February 2026

Drawing Number: Walton/Horndean/2026/01 B.Reg/A
Drawing prepared by Ken Ross RIBA & Associates
Drawing copyright for a Building Regulations application only

Building Regulations: NOTES: For proposed new detached single storey building to form 5/6 flat & related works at 3 Huntsman Close Horndean Hampshire PO8 8GJ. These drawings are still to be checked for errors and subject to further changes - these notes are in draft form for advance information only. Do not use to build from until confirmed satisfactory by LA Building Inspector and Structural Engineer. These notes are not meant to be exhaustive. February 2026.

Lateral restraint to roof: If directed by LA - Use 1200 BAT straps & noggin between rafters/joists & tie across noggin between rafters (use some principle tie to gable walls). Apply code 4 lead cavity gutters, flashings & soakers at abutments of roofs with masonry/adjoining roofs all to LA approval.

Structural: Where directed by LA inspect existing foundations and condition of existing walls and lintels/beams over exg openings for suitability to take new additional loadings. S. Engineer to provide all calculations and details for beams etc for approval by LA prior to installation.

New ground floor: see section. Floor to achieve U value not greater than 0.18 W/m2.

New doors & Windows: To be double glazed with opening areas min 1/20th total floor area for each room & fitted with 8000 30mm trickle vents. Glazing to doors or any glazing within 300 of doors or 200 of windows and doors to be safety glass - i.e. hardened & tempered or laminated. External glazing to be fixed securely with wire etc. All timbers including beams to be min 50mm from any fire.

Fire protection: Structure of timber where used to be protected to 1/2hr FR using 12.7 Gyproc Fire board or similar approved method. SVPs enclosed with same to provide 1/2hr FR. Also sleeved SVPs & supplies passing through walls, floors ceilings and roofs using proprietary sleeving or fire rated fixed securely with wire etc. All timbers including beams to be min 50mm from any fire.

Ventilation: Windows: see Windows. Roof: see Roof. Provide mech ventilation ducted to o/s air in air change rate as indicated on plans. Exg sub floor see g/f plan. Bottom of door to FF bathroom and SF WC to have min 10mm gap.

Infiltration: Mastic around all frame wall junctions. Opening sections of windows and doors to be provided with continuous neoprene gaskets housed in frames. Generally provide protection from infiltration in accordance with B Regs.

Faultwater: see plans

* subject to confirmation by Structural Engineer.
- tie sizes & grade of floor joists, rafters, beams, details of structural stud, etc.
and all necessary calculations to LA approval.

Note: These notes may still be amended or changed or added to.

Walls: (See also sections). 103 Facing brick 150 cavity with 150mm Isover GKS 32 INSULATION or use Rockwool 150 NY bats or alternative to LA appl. 100 insulation block with twelfth plaster and set internal finish (overall u value of external walls 0.18) (Provide proprietary cavity closures to new openings). Brickwork & blockwork in stretcher half lap & using as wall ties - dice 5 pattern & 450 horizontal spacing @ 450 staggered vertically - closed to 500 sealings at reveals, openings and corners. Gable lintels min 150 bearing at ends. Beams and RSJs where used 100 bearing. RSJs support on conc padstones to 5 Eng details. Caricae beams and RSJs to be of size to suit load spans as detailed by supplier or S. Eng. 100x50 wall plate & beam ends strapped to wall using 1200 ms BAT straps @ 2000 spacing. New brickwork bonded to exg (or use Firfix profiles) DPC's & cavities maintained. Provide vertical DPC's at openings & to separate insulated cavities from un-insulated vertically/horizontally where applicable. External walls to achieve u value 0.18 W/m2K. All existing cavities to be continuous.

Internal partitions: where applicable ground floor - 100 lightweight block walls with horizontal DPC's to new foundations where Loadbearing to LA approval or where non lb use 100x50 or 75x50 studs at 400 - 600 cs. with 125 p.b. set to both sides. See also alternative reinforced slab detail/foundation for internal lightweight partitions.

Storm water: Rainwater goods all in PVC. 100 dia round gutter. 65 dia down pipe to engineers 110 to exg or new drain in underground PVC encased in 150 pea gravel to falls 1:80 to new 100 to exg sewer system or to exg combined drainage system.

Mechanical fans not to be provided in same room as an open-flued boiler to prevent spillage of fume gases.

New glazing to achieve u value not greater than 1.4 W/m2K.

Glazed areas to new external walls max 25% of extension's floor area to part L1 of Building Regulations.

Heating and hot water by electric. Method as selected by client. Provide thermostatic rad valves to radiators. Where a new underpinning boiler is considered to be either 2005 SEDBUK 90% rating or 2004 SEDBUK 88% rating.

All new lighting to be Energy Efficient.

Max 2000 spacing of 1200 BAT straps to wall plates, floor joists and gable end wall.

Roof lights where installed to be trimmed with double/pole rafters (as determined by s. eng) to either side to LA appl. light wells under to be formed using vertical stud containing 70 celotex when vap bar then 12 pb and set. Maintain cross flow ventilation of roof using vent tiles as required. Roof lights and roof to be achieved to achieve A1 fire spread.

Lateral restraint to be provided - to new walls at first floor and roof levels at plate height and to any gables using 1200 BAT straps @ 2000 spacing. Use noggin as required between to centre of spans - top and bottom chords of trusses if used and first floor joists.

New pitched roofs concrete tiles on battens on tyvek breather felt roof on roof construction shown on section or on trusses by specialist - details to be submitted for approval to LA prior to installation.

Where not using breather felt use min 25mm continuous ventilation at eaves using proprietary vent system used or with vent tiles or vent strip or similar approved method at soffit. Provide high level ventilation using vented ridge tiles or vent tiles & where possible air bricks in gable walls.

Ceiling of 12.7 pb with vapour barrier - set or artex to finish. Lateral restraint to roof: If directed by LA - Use 1200 galvd BAT straps & noggin between ceiling joists & tie Bat strap ends hooked through exg cav to abut inside face of exg extn brickwork - similarly apply principle tie to gables using Bat straps across cavity between rafters.

Also use 100x25 diagonal nail bracing to u/side of (trussed roofs) top chords and to top of bottom chords. Apply code 4 lead cavity gutters, flashings and soakers at abutments of roofs with masonry/adjoining roofs (and other former walls and ceilings) all to LA approval. See sections for roof void ventilation.

Lintels to be provided over openings where drainage pipework passes through substructure walls.

Fault drainage from existing property see ground floor plans as proposed.

If required by LA - A TER calculation (Target Emission Rate) to be submitted to LA for approval. If required verify that a PER (Dwelling Emission Rate) and EPC (Energy performance Certificates) upon completion.

Cavity to be closed with an insulated cavity closure to achieve a minimum thermal resistance to LA approval.

Provide thermostatic rad valves to radiators.

10mm gap to be provided under bathroom door.

proposals to show compliance with the guidance given in Approved Document L volume 1: 2021 edition for thermal elements and controlled fittings.

Proposed area of windows, doors and roof lights to be in compliance with the guidance in Approved Document L volume 1: 2021 edition.

SAP rating and EPC certificate to be provided to LA for approval.

Fire collars to be provided where drainage runs, fan ducts etc penetrate any compartment walls, floors, roofs and ceilings.

Sound tests to be executed by specialists and certificates to be provided to show compliance with Approved Document E table 01a.

Wall-mounted socket outlets, telephone points and TV sockets to be located 400mm - 1000mm above F.L.

switches for permanently wired appliances to be located 400mm - 1200mm above F.L. unless needed at a higher level for particular appliances

all switches and controls requiring precise hand movements to be located between 750mm - 1200mm above F.L.

simple push button controls that require limited dexterity to be max 1200mm above the floor.

Smoke detection to be mains operated & linked in accordance with BS5446 part 1

Escape window min area 0.33 sq m (ie min 450 x 750) to be provided to all bedrooms see section for details.

Details of 12.5 Gyproc Fireline board if used to be provided for approval by LA - only if requested prior to installation.

Where new SAPs created - A sackage test to be performed to determine adequacy of sizes utilised for new SAPs to approval of LA prior to capping with topsoil etc.

Structural engineer to provide all details for beams and support and any connections including all necessary calculations prior to installation.

Energy efficient lighting to be provided in any new shed size A1 landscape landing. Any new external lighting to also be energy efficient - all to part L1. Details to be provided to LA for approval prior to installation.

A: Amended for planning extension now with hipped roof and larger window centralised on South elevation - April 2026