

 


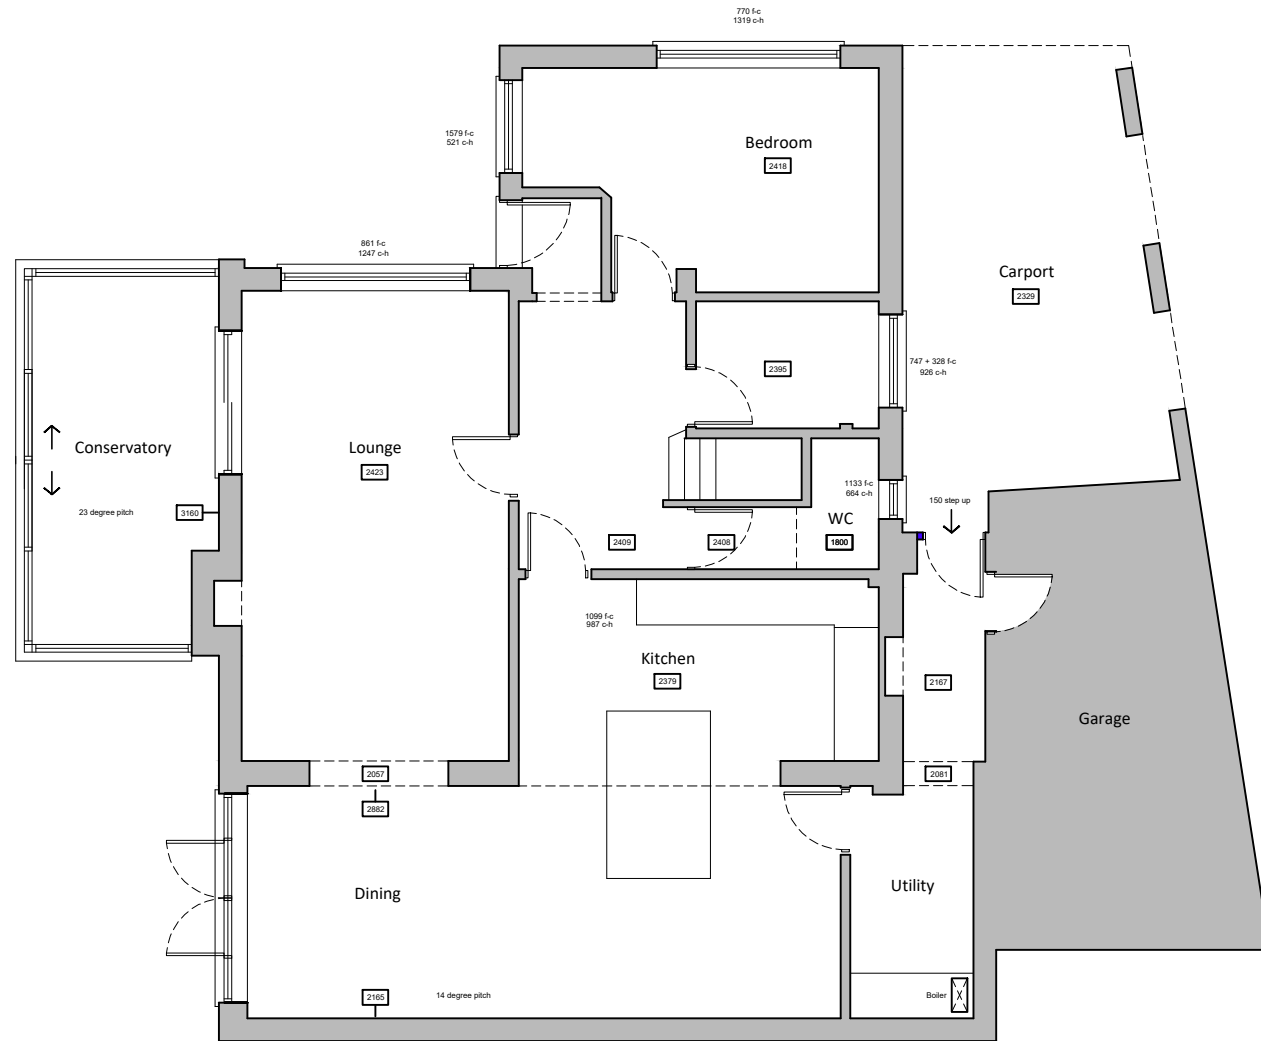

Existing ground floor plan

(first floor unchanged in new proposal)

Existing & proposed ground floor plans scale 1:100

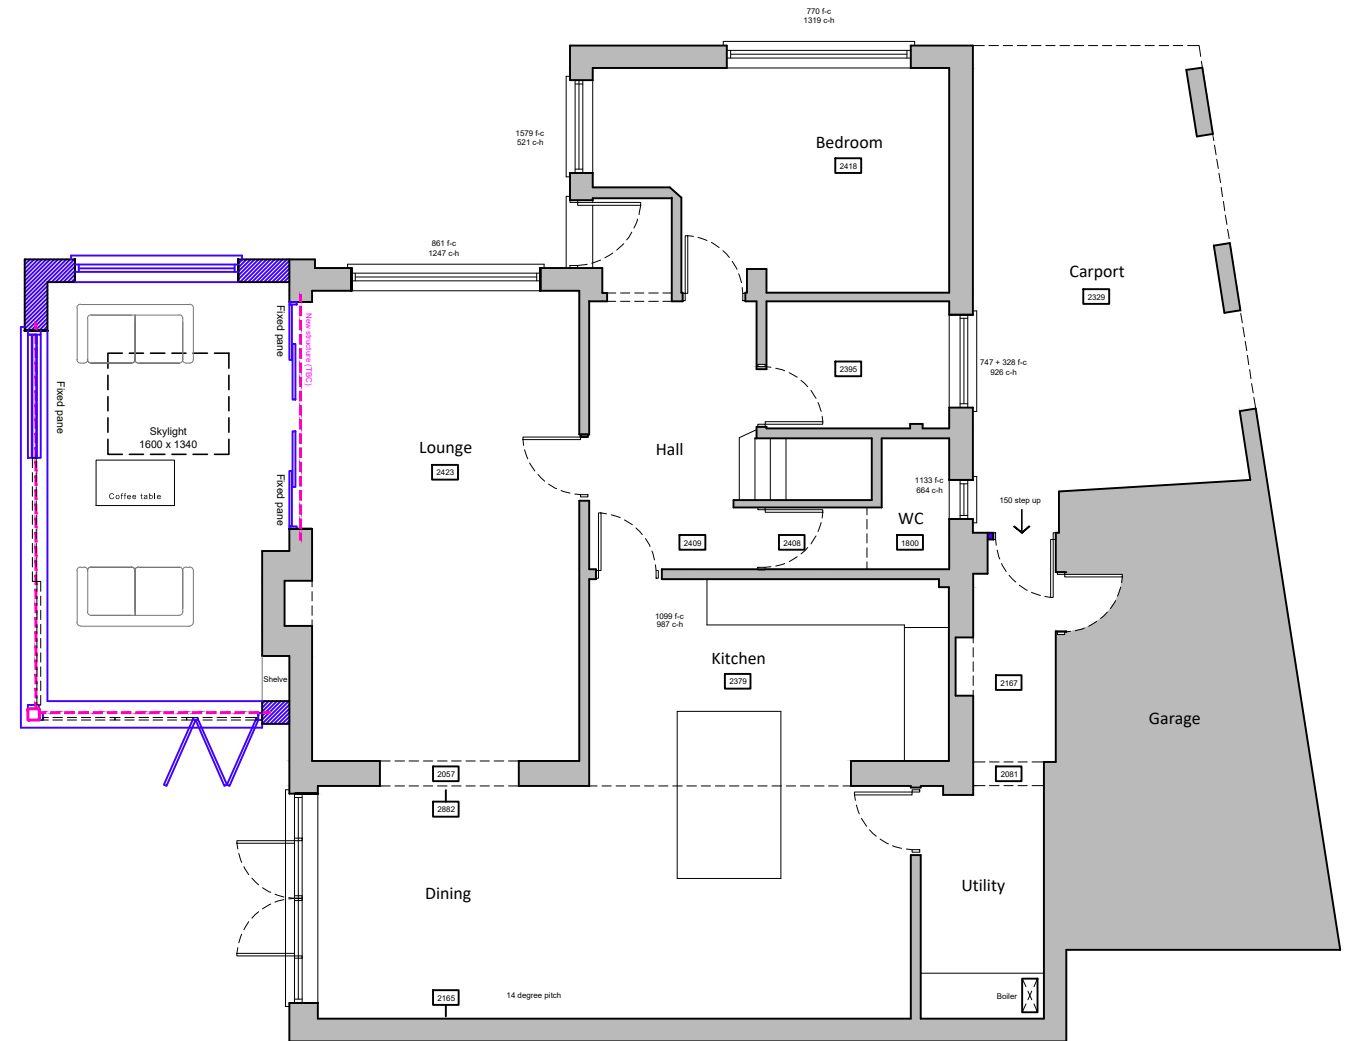

Proposed ground floor plan

(first floor unchanged in new proposal)

Existing walls  Proposed walls  Proposed structure 

For MR & MRS GILBERT		Title EXISTING & PROPOSED FLOOR PLANS				<div>jb architects</div> <div>E: admin@jb-architecturedesign.com W: www.jb-architecturedesign.com T: 01243 933732</div>
Project PROPOSED SIDE EXTENSION AT 1 LINDENS CLOSE, EMSWORTH, PO10 7PY		Date APRIL 2026	Drawn JB	Scale 1:100 @ A3	Checked -	
		Job Number PL993.26	Drawing Number -01	Revision C		