




Existing Elevations

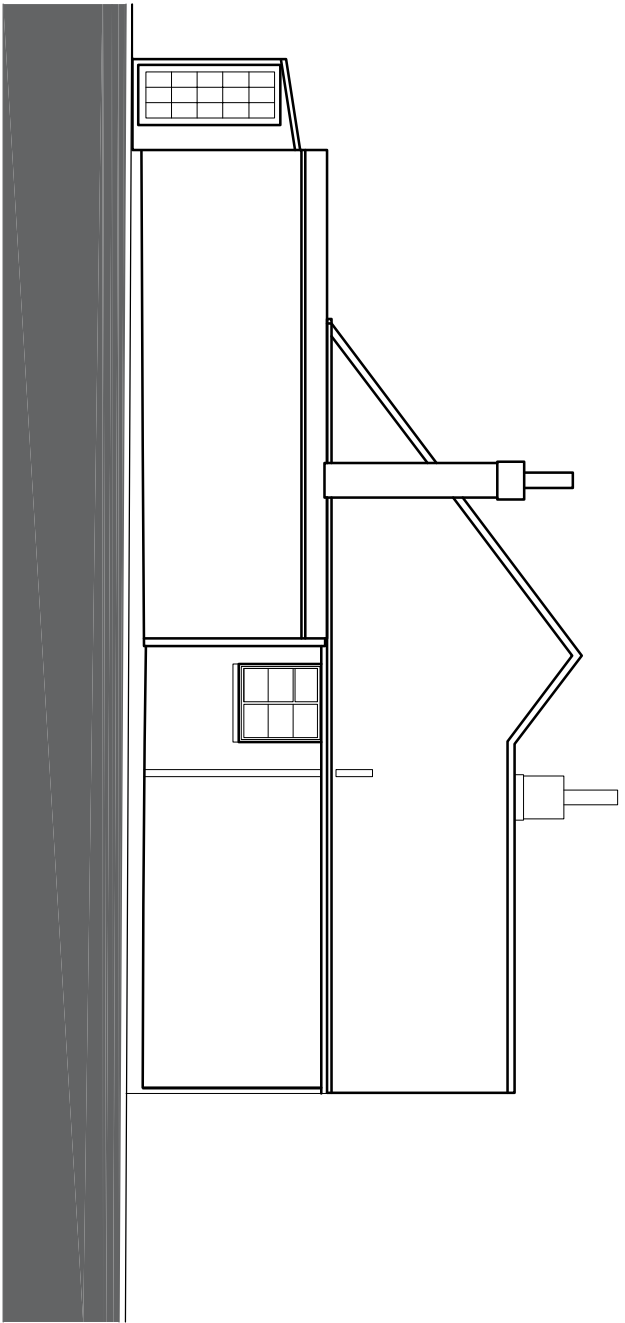


East Side Elevation

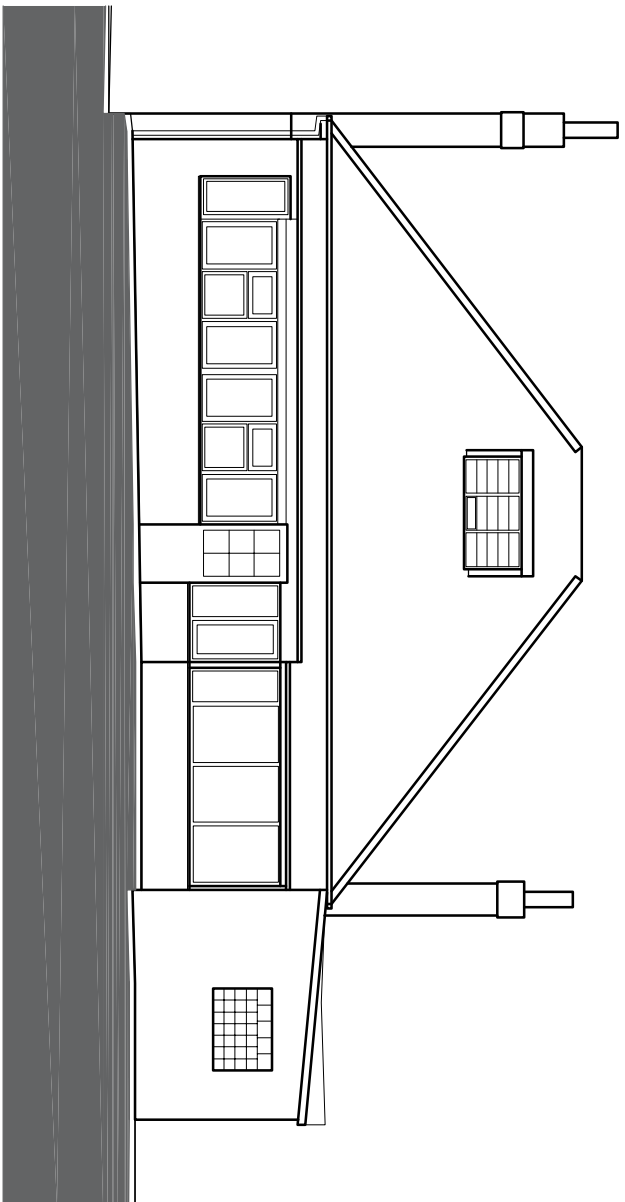

South Rear Elevation

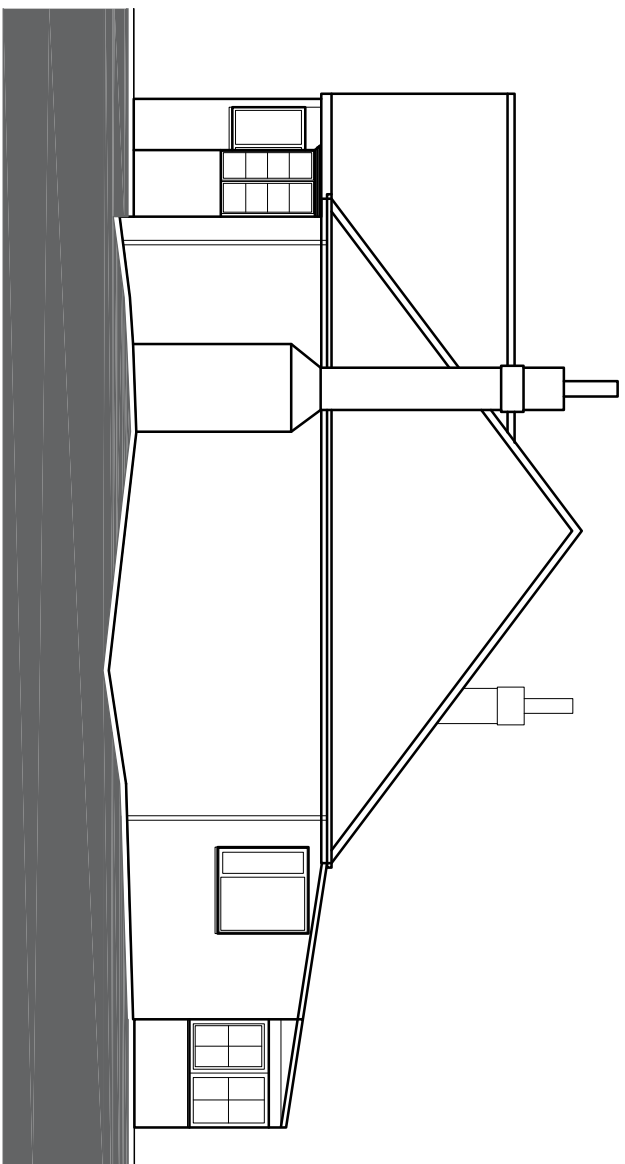


West Side Elevation

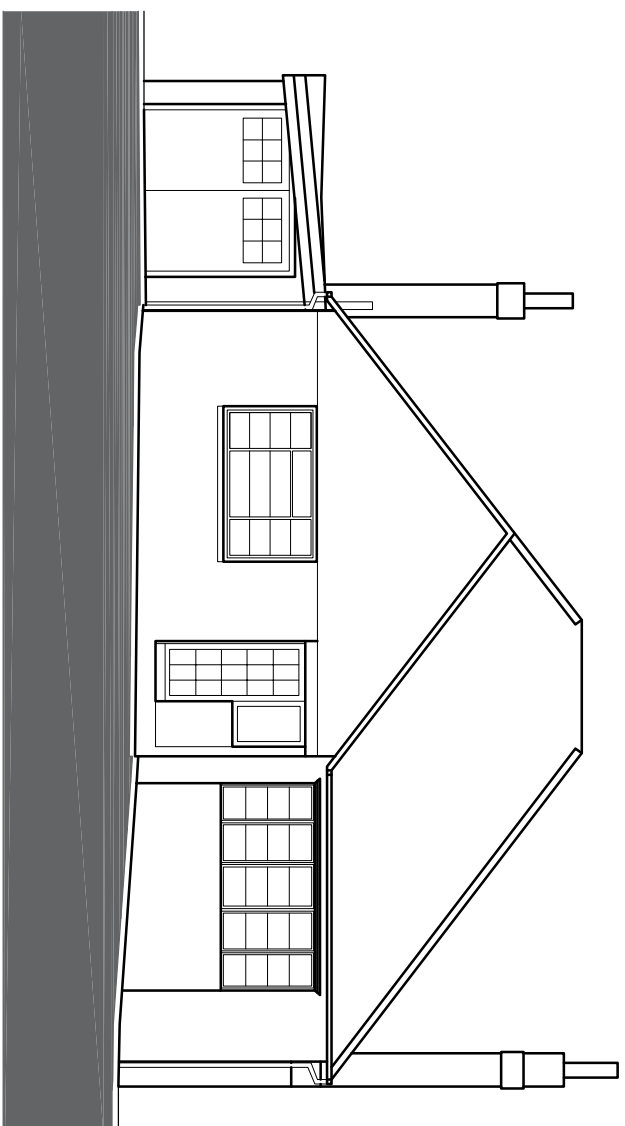

North Front Elevation

Existing Floor Plans

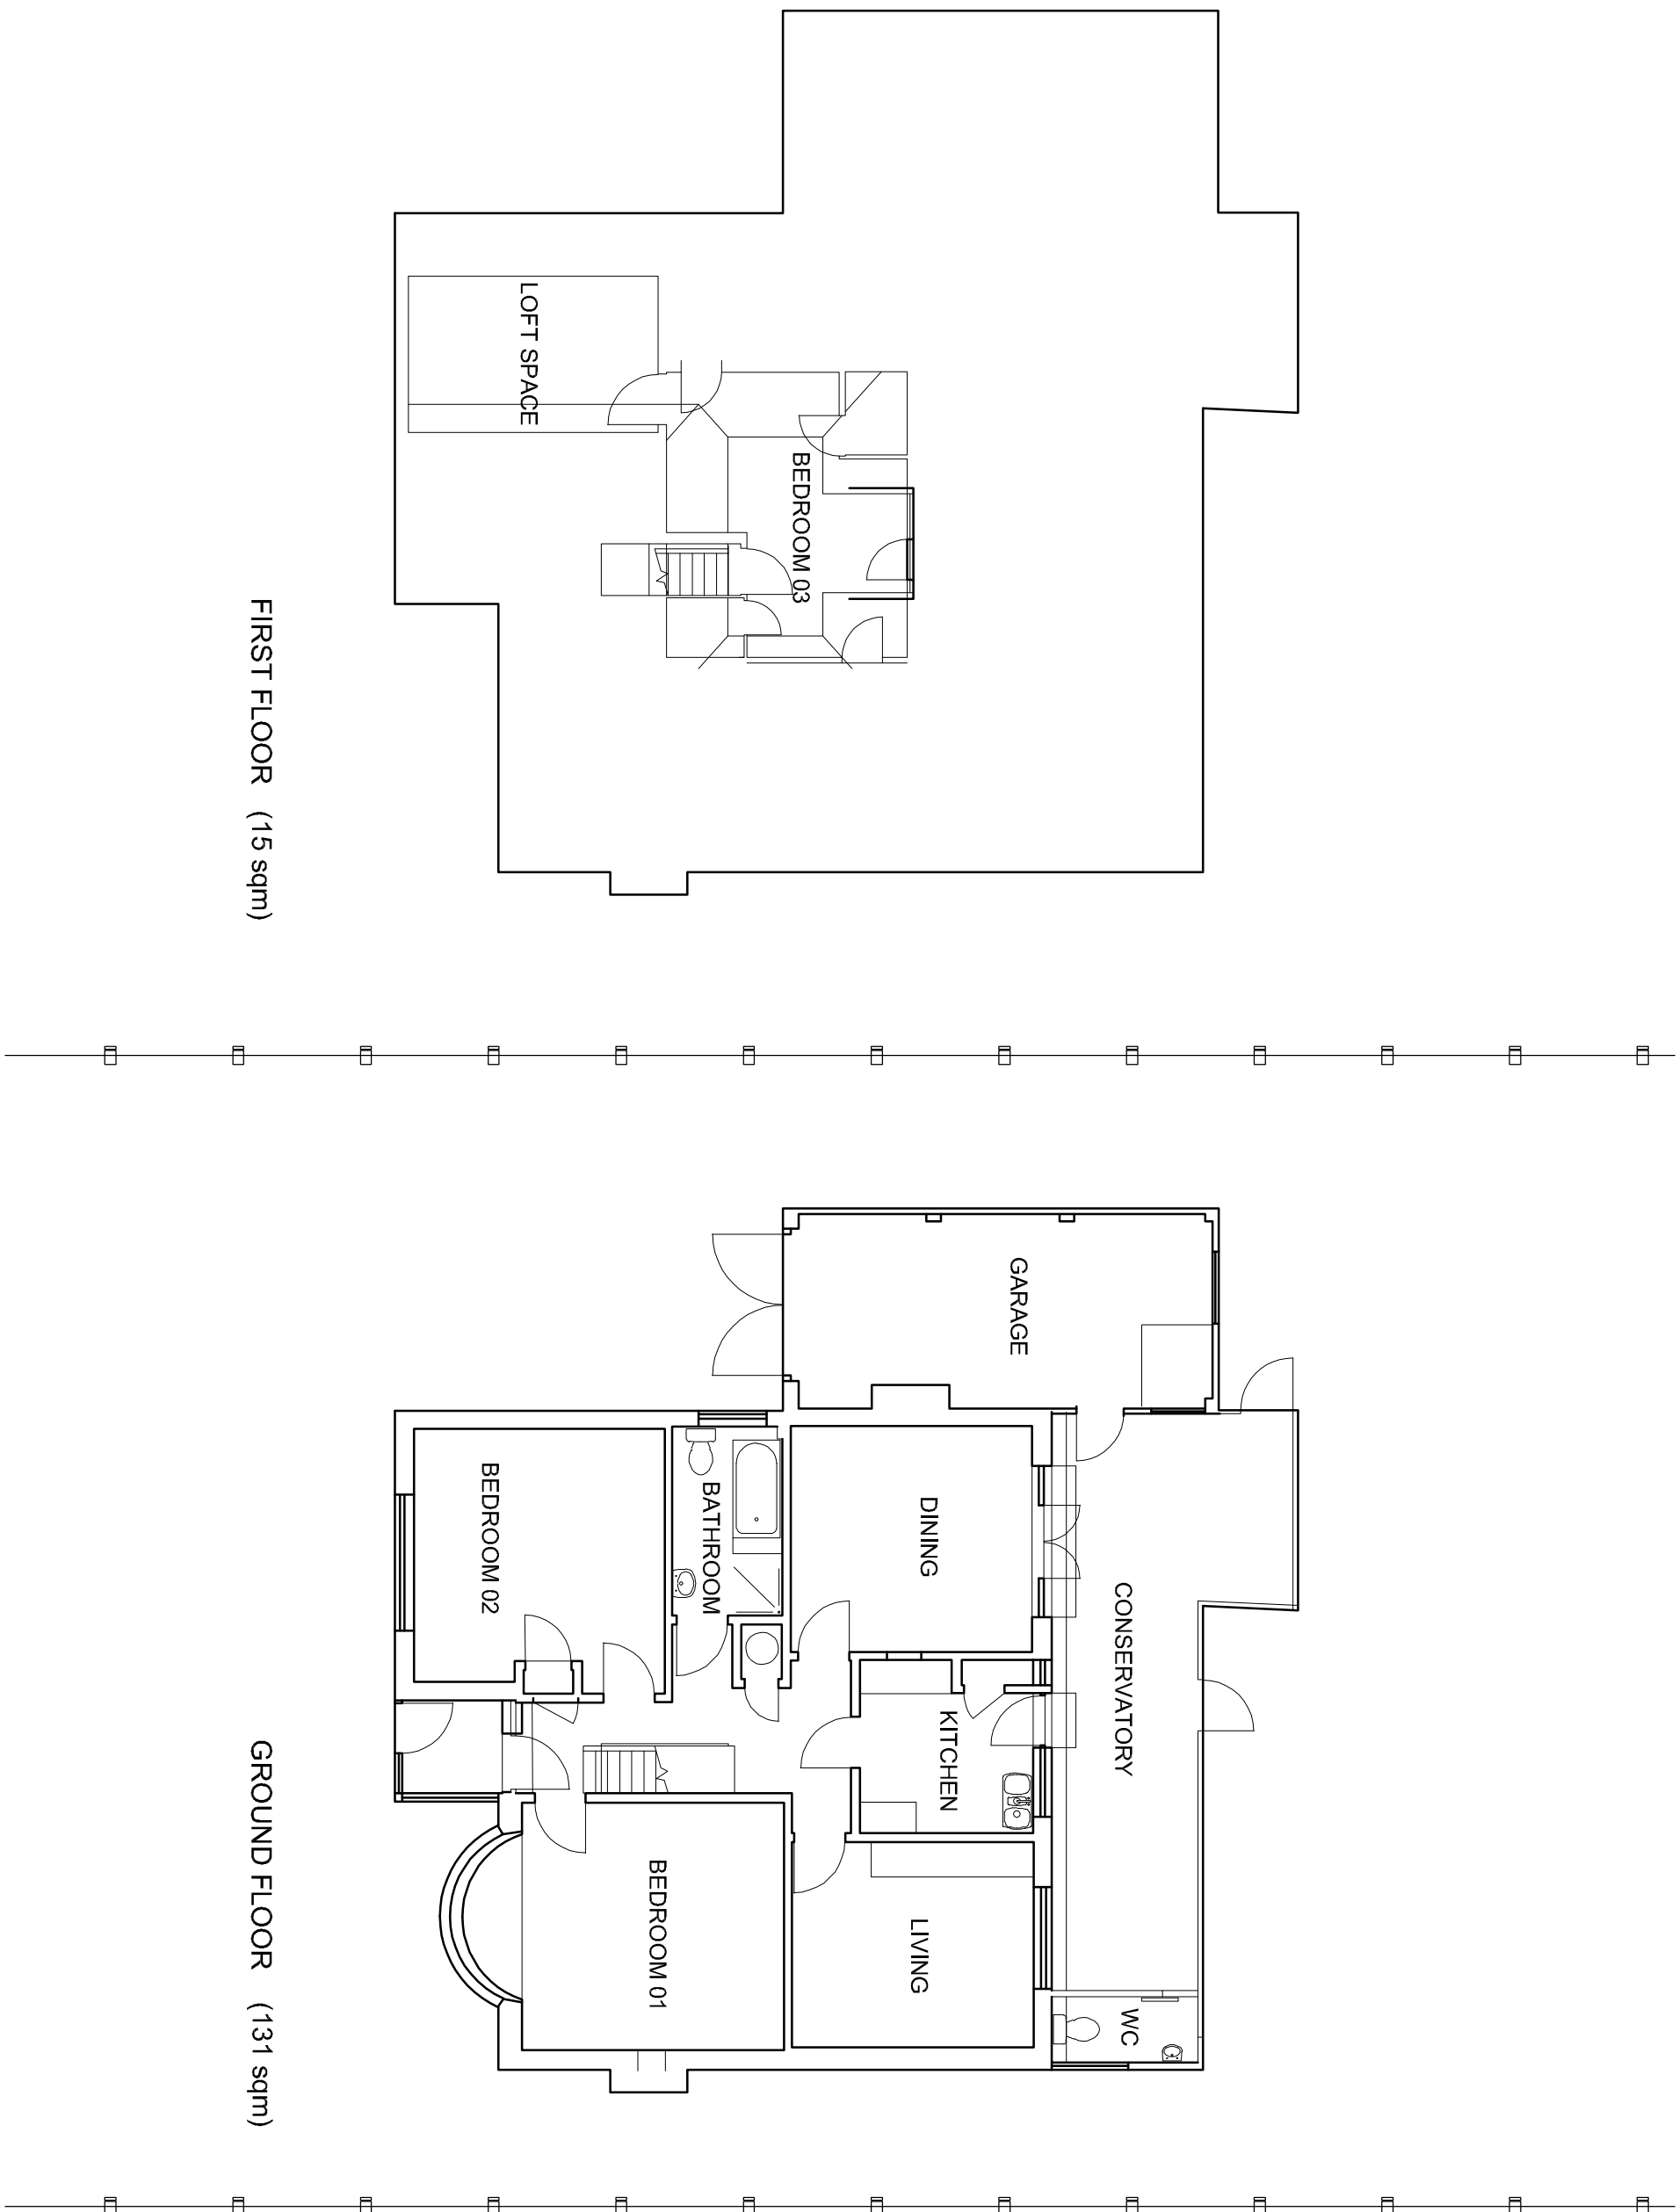

Revision	Description	Date	Drawn
CF			

Project:
6 Isdworth Road
Watlington

Drawing Title:
Proposed Extensions and Alterations

Chris Flint Associates Ltd

CHARTERED SURVEYORS - PROJECT MANAGERS
DEVELOPMENT CONSULTANTS

Drawn By	Date	Sheet Size	Approved By
CF	29/04/26	A1	

Drawn By	Revision	Scale
CFA	FULL	1-100

PLANNING

REC'D: 0000 - 20 QUEENS ROAD - WATLINGTON TITLE: P07 258
Ref: 023 92 43244
Email: chrisflintassociates@gmail.com