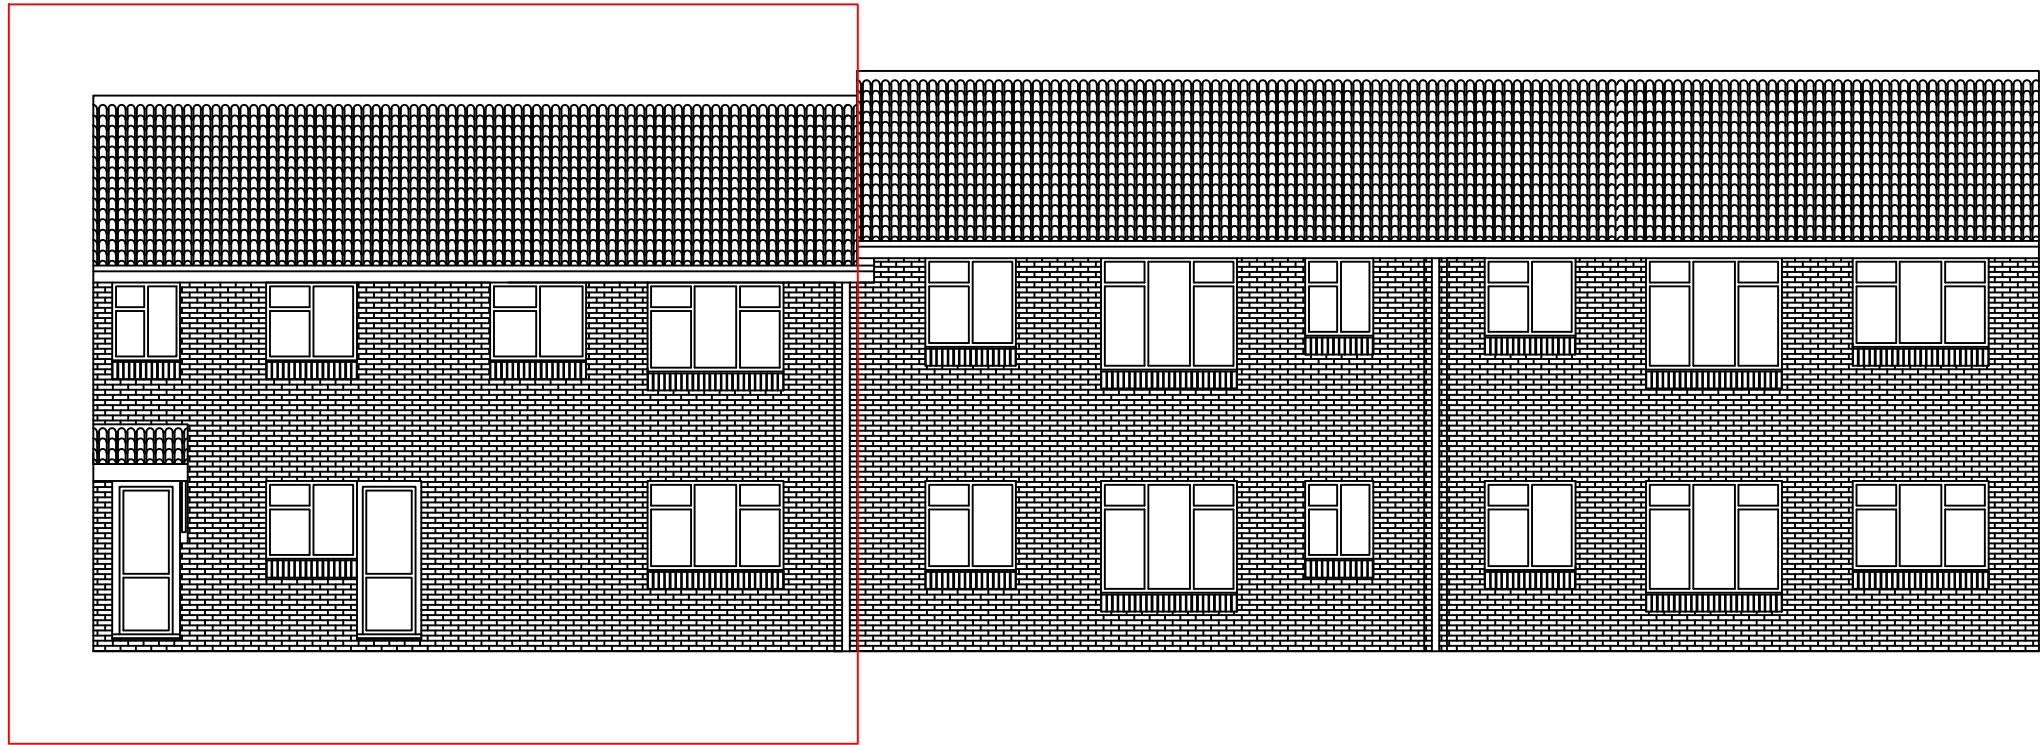


Notes:

Site Address:
Flat 1, Patrick Howard Dobson Court

Drawing: Existing East Elevation

Revision: 1a

Date: 1st March 2026

Scale: 1:100