
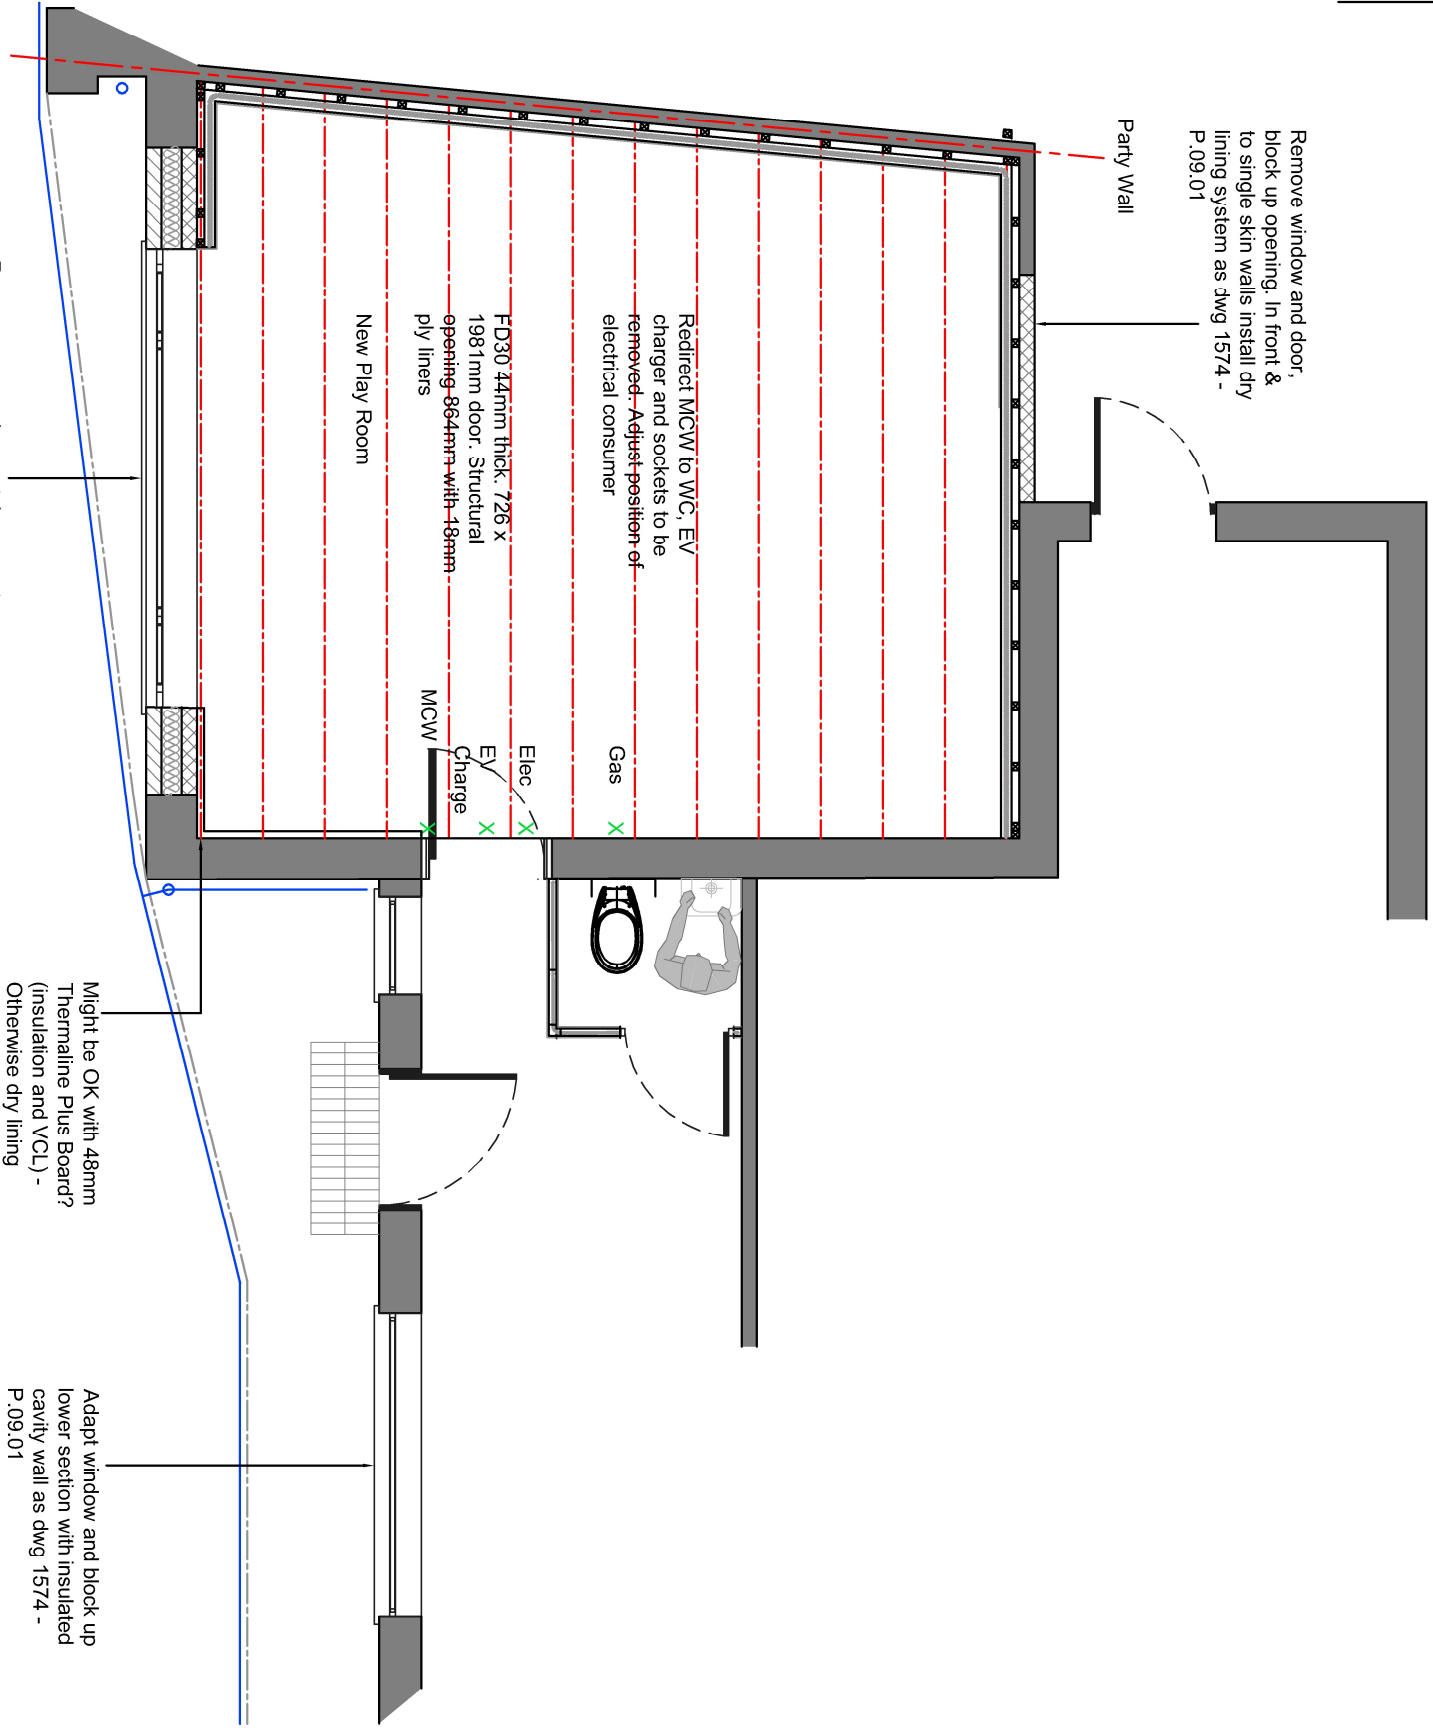


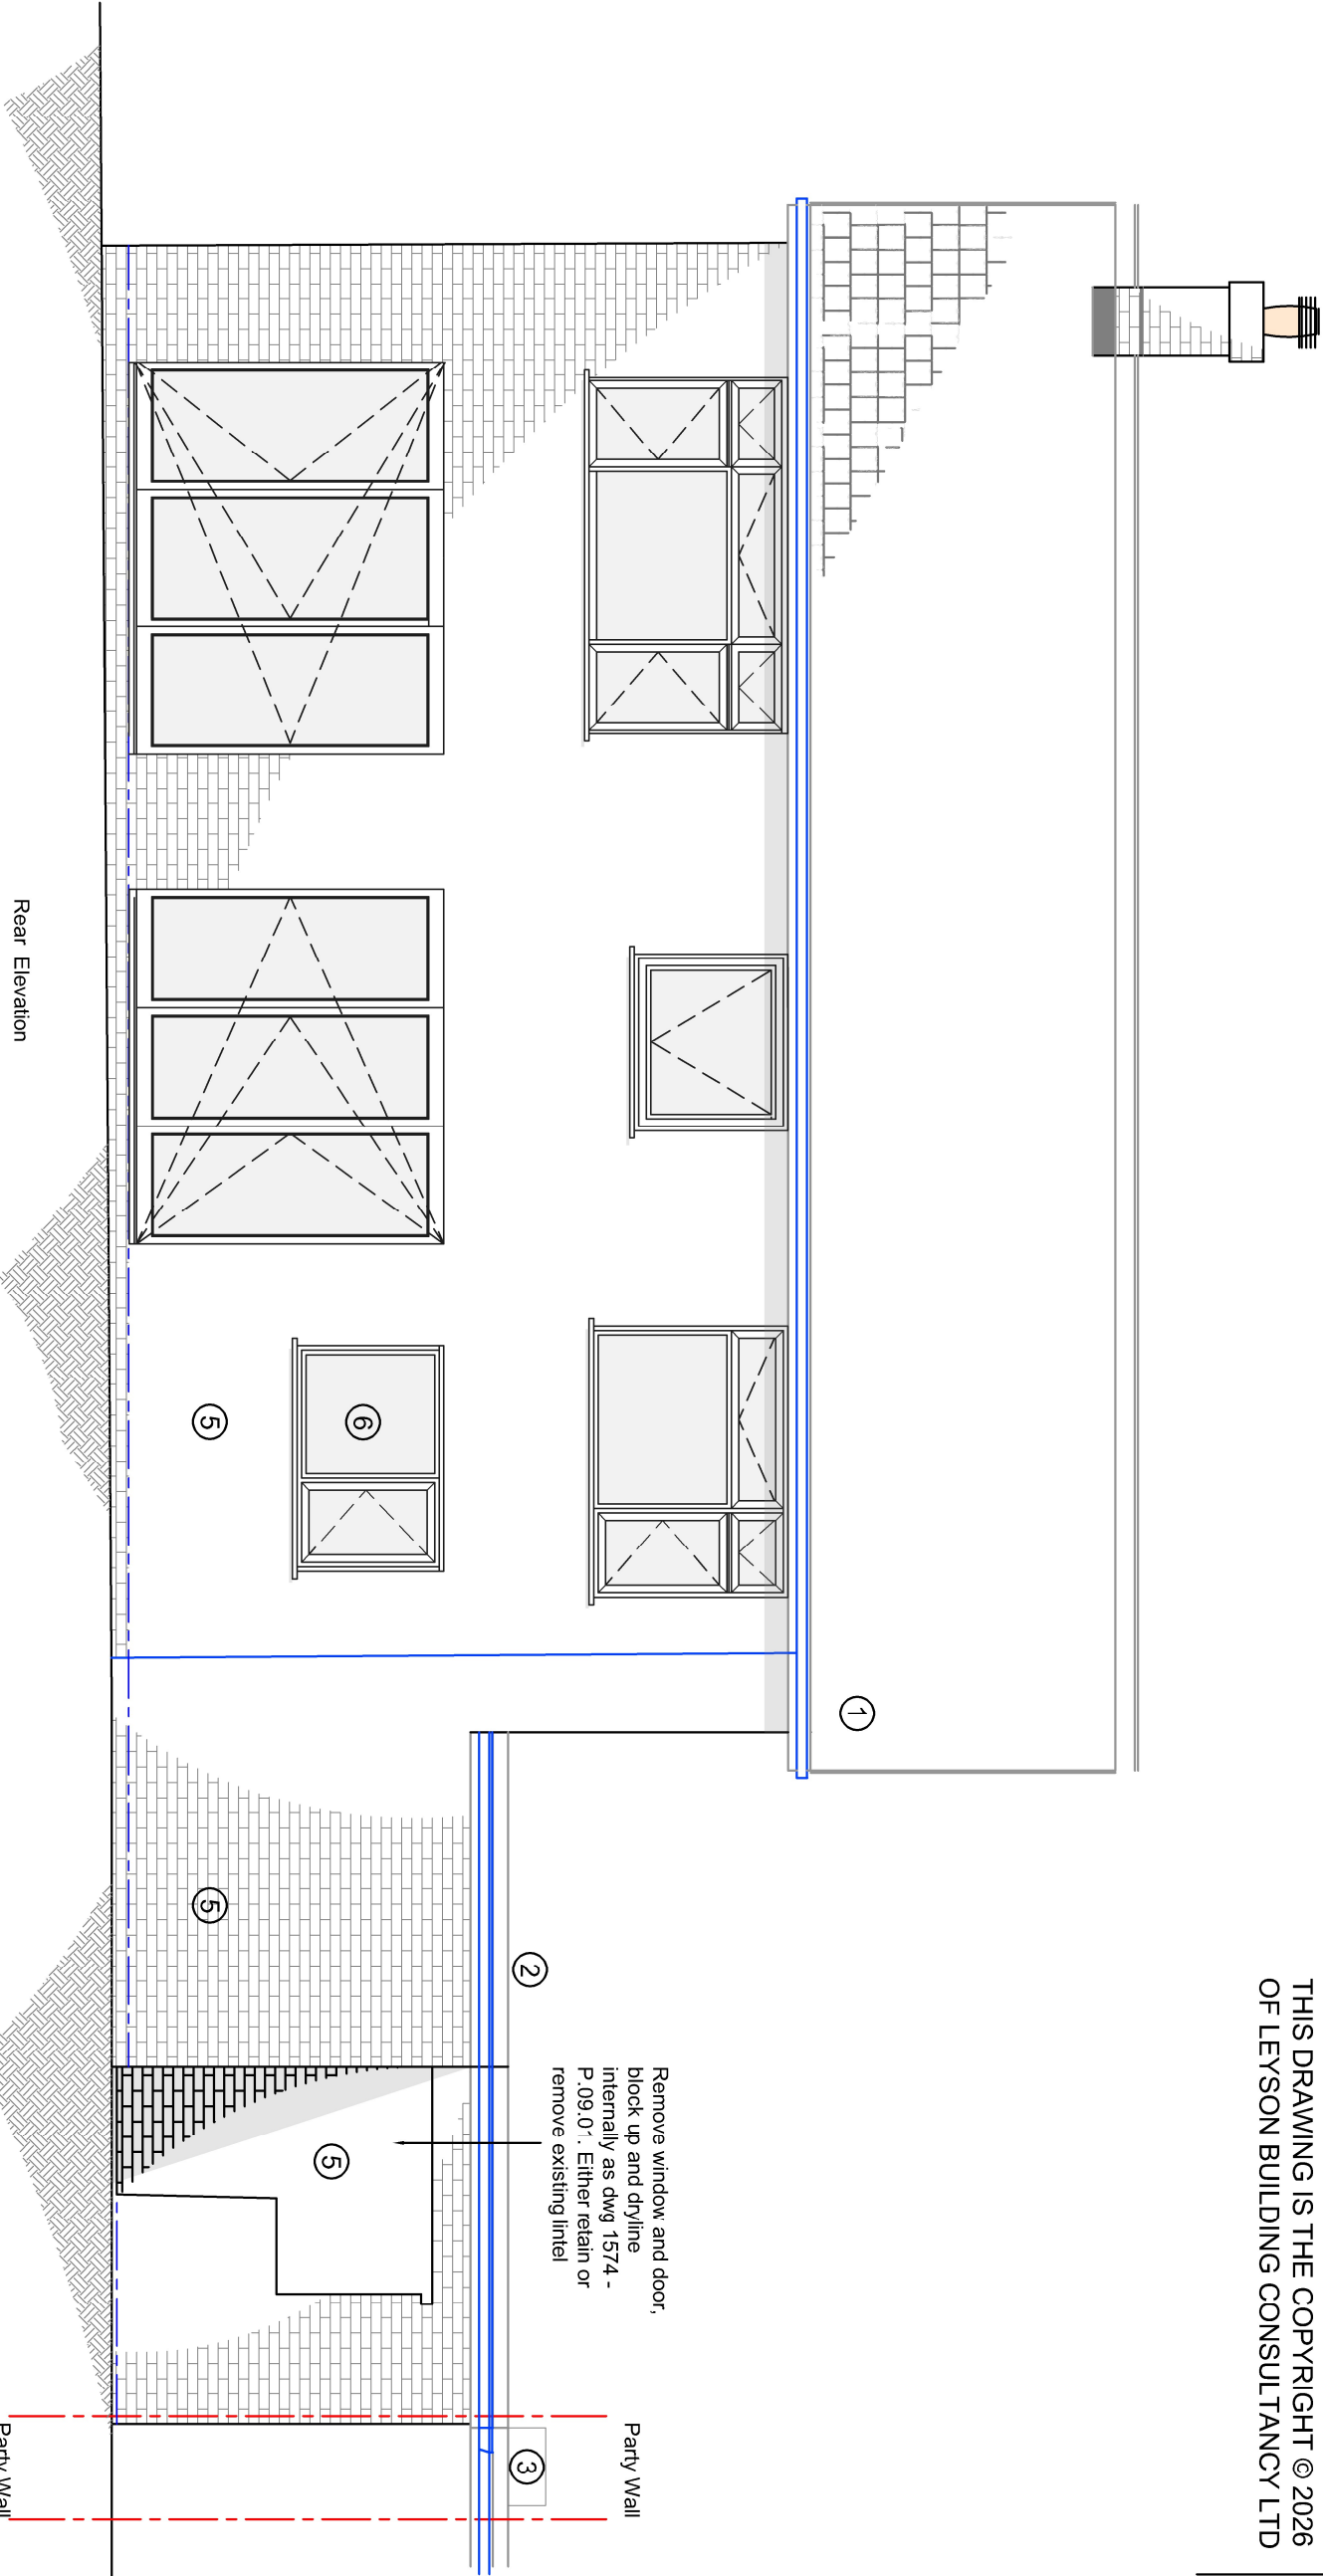

Ground Floor Plan
(in Part)


Remove garage door, retain support over block up opening in part with insulated cavity. Wall either side assume solid, LHS install dry lining system and RHS possibly 48mm board as dwg 1574 - P.09.01

Might be OK with 48mm Thermaline Plus Board? (insulation and VCLJ) - Otherwise dry lining

Adapt window and block up lower section with insulated cavity wall as dwg 1574 - P.09.01

KEY

- ① Tiled roof
- ② Flat roof - mineral felt covered
- ③ Brick upstand, Stone capping, Lead and felt weathering
- ④ Metal up and over garage door
- ⑤ Facing brickwork
- ⑥ PVCu window
- ⑦ PVCu door

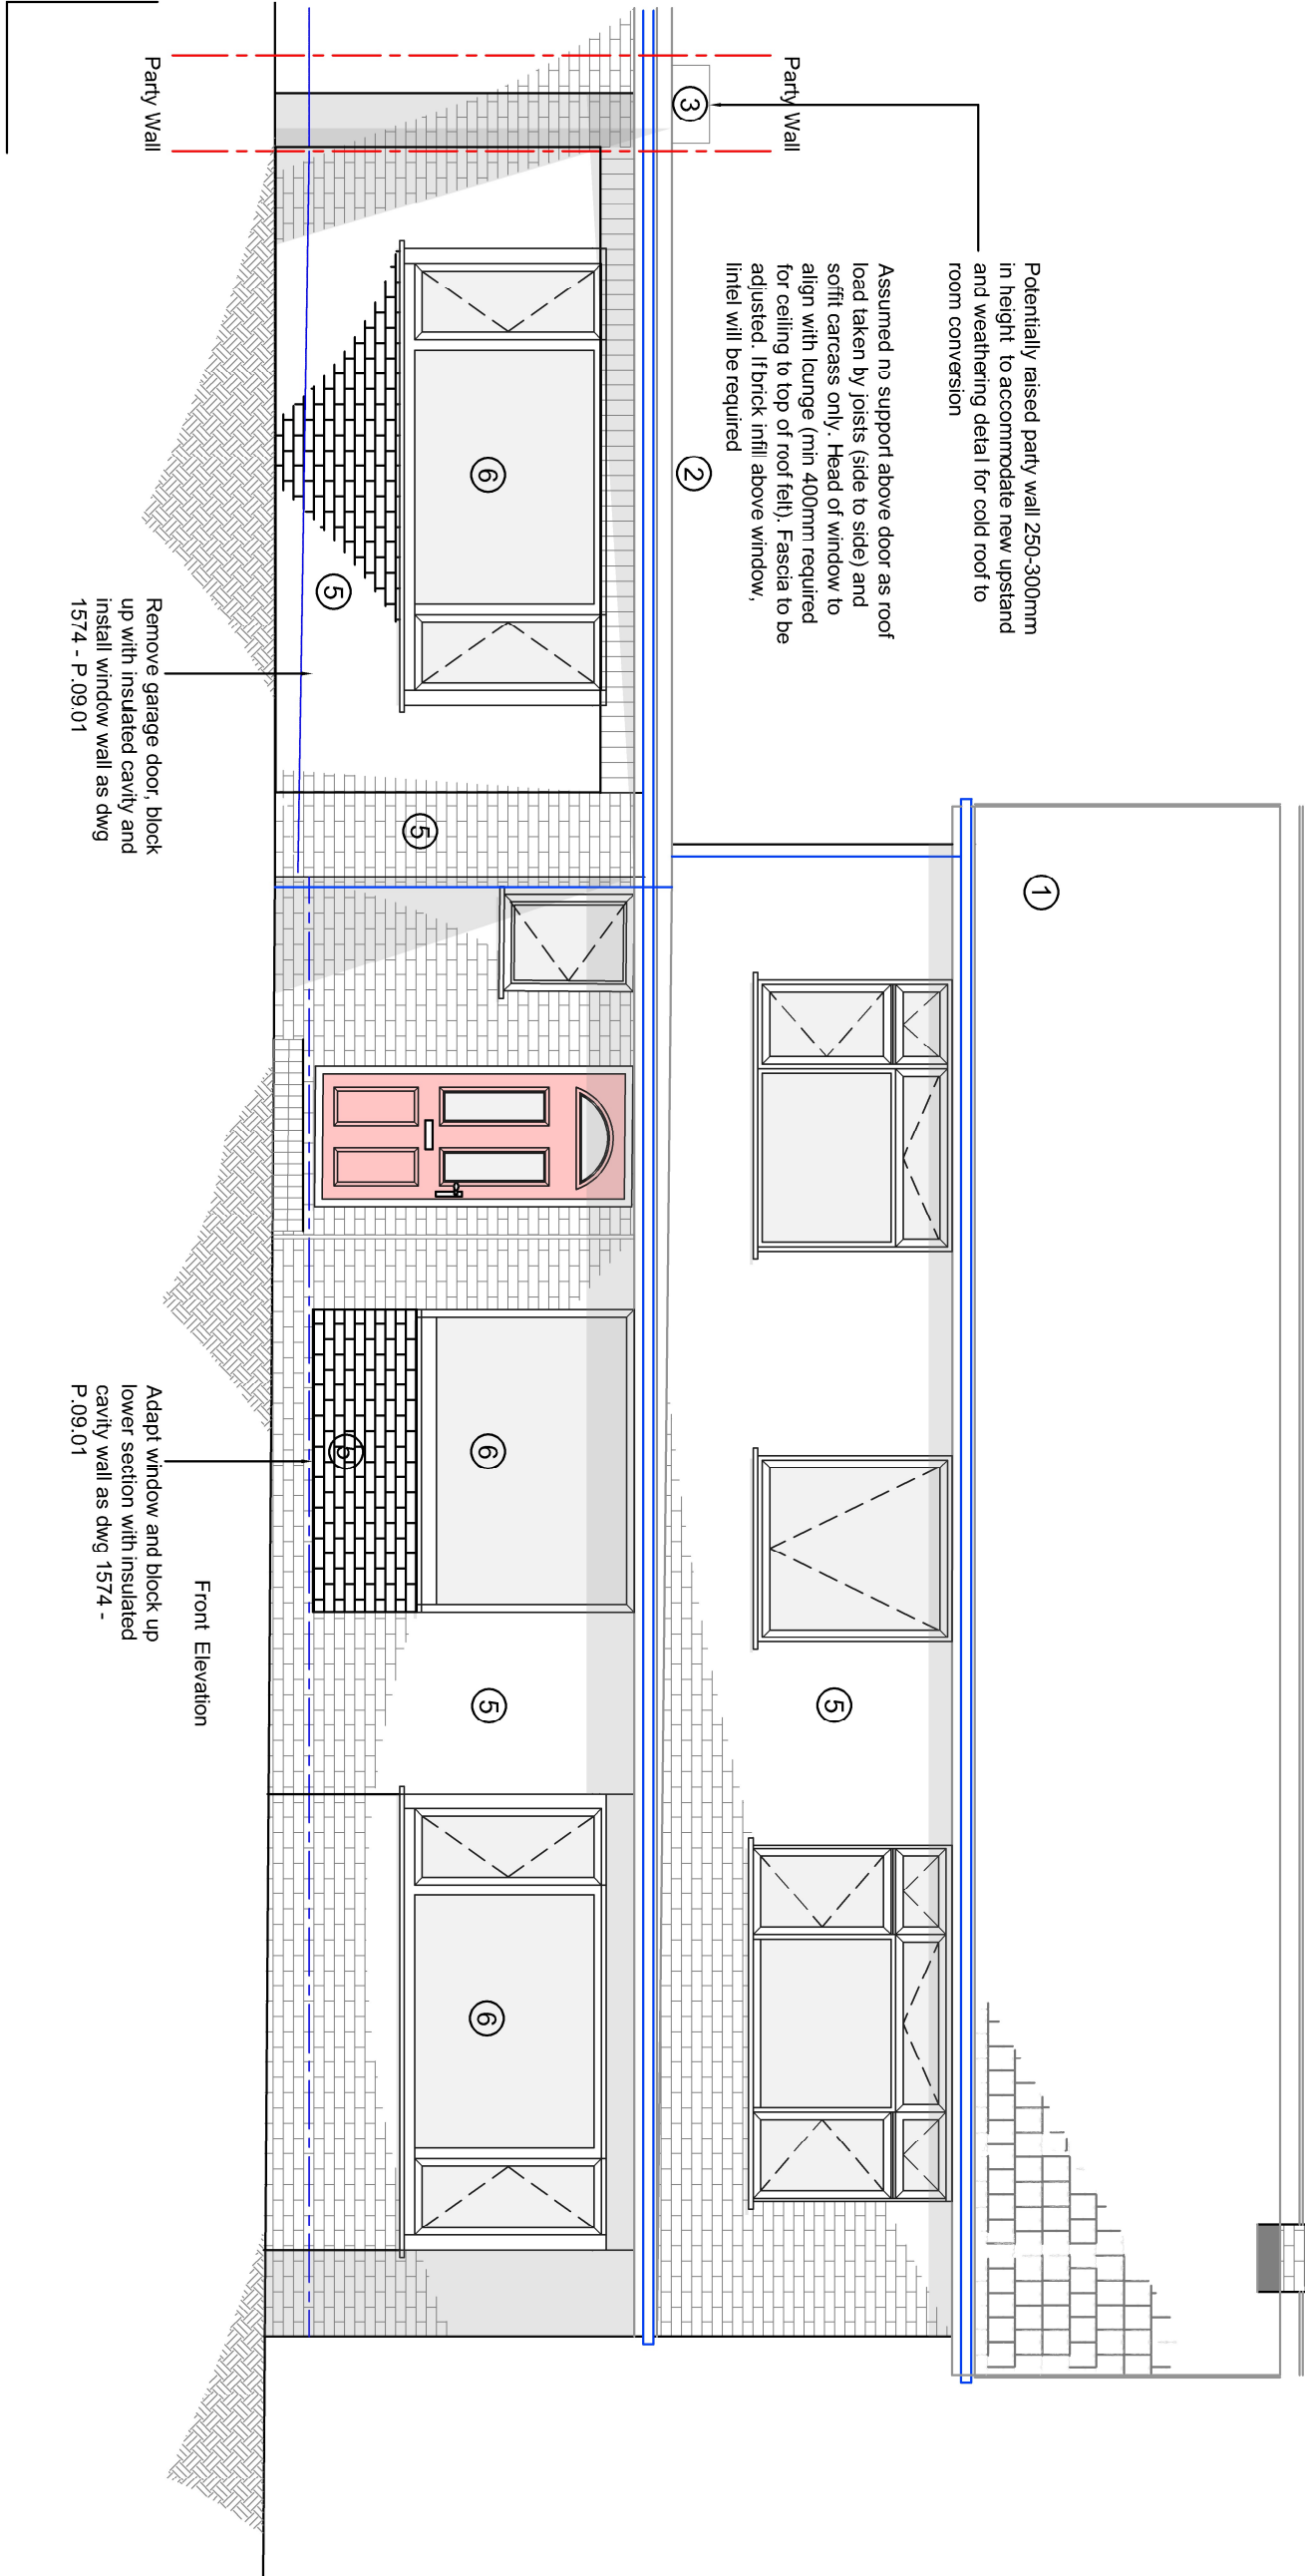

Front Elevation

Rev	Date	Notes	By



Client:	Mr & Mrs Pople		
Project:	79 Stakes Hill Road Watercove PO7 7BH		
	Garage Conversion to Playroom Alteration to Window Opening		
Title:	Proposed Plan (in part) and Front and Rear Elevations		
Drawing No.	1574 - E.01.02	Rev:	..
Scale:	1: 50 @ A2	Date:	30.04.29
Drawn By:	TC	Checked By:	LBC
Issue:	Planning		