




© Crown copyright and database rights 2026 OS AC0000806982
Site Plan - scale 1:1250

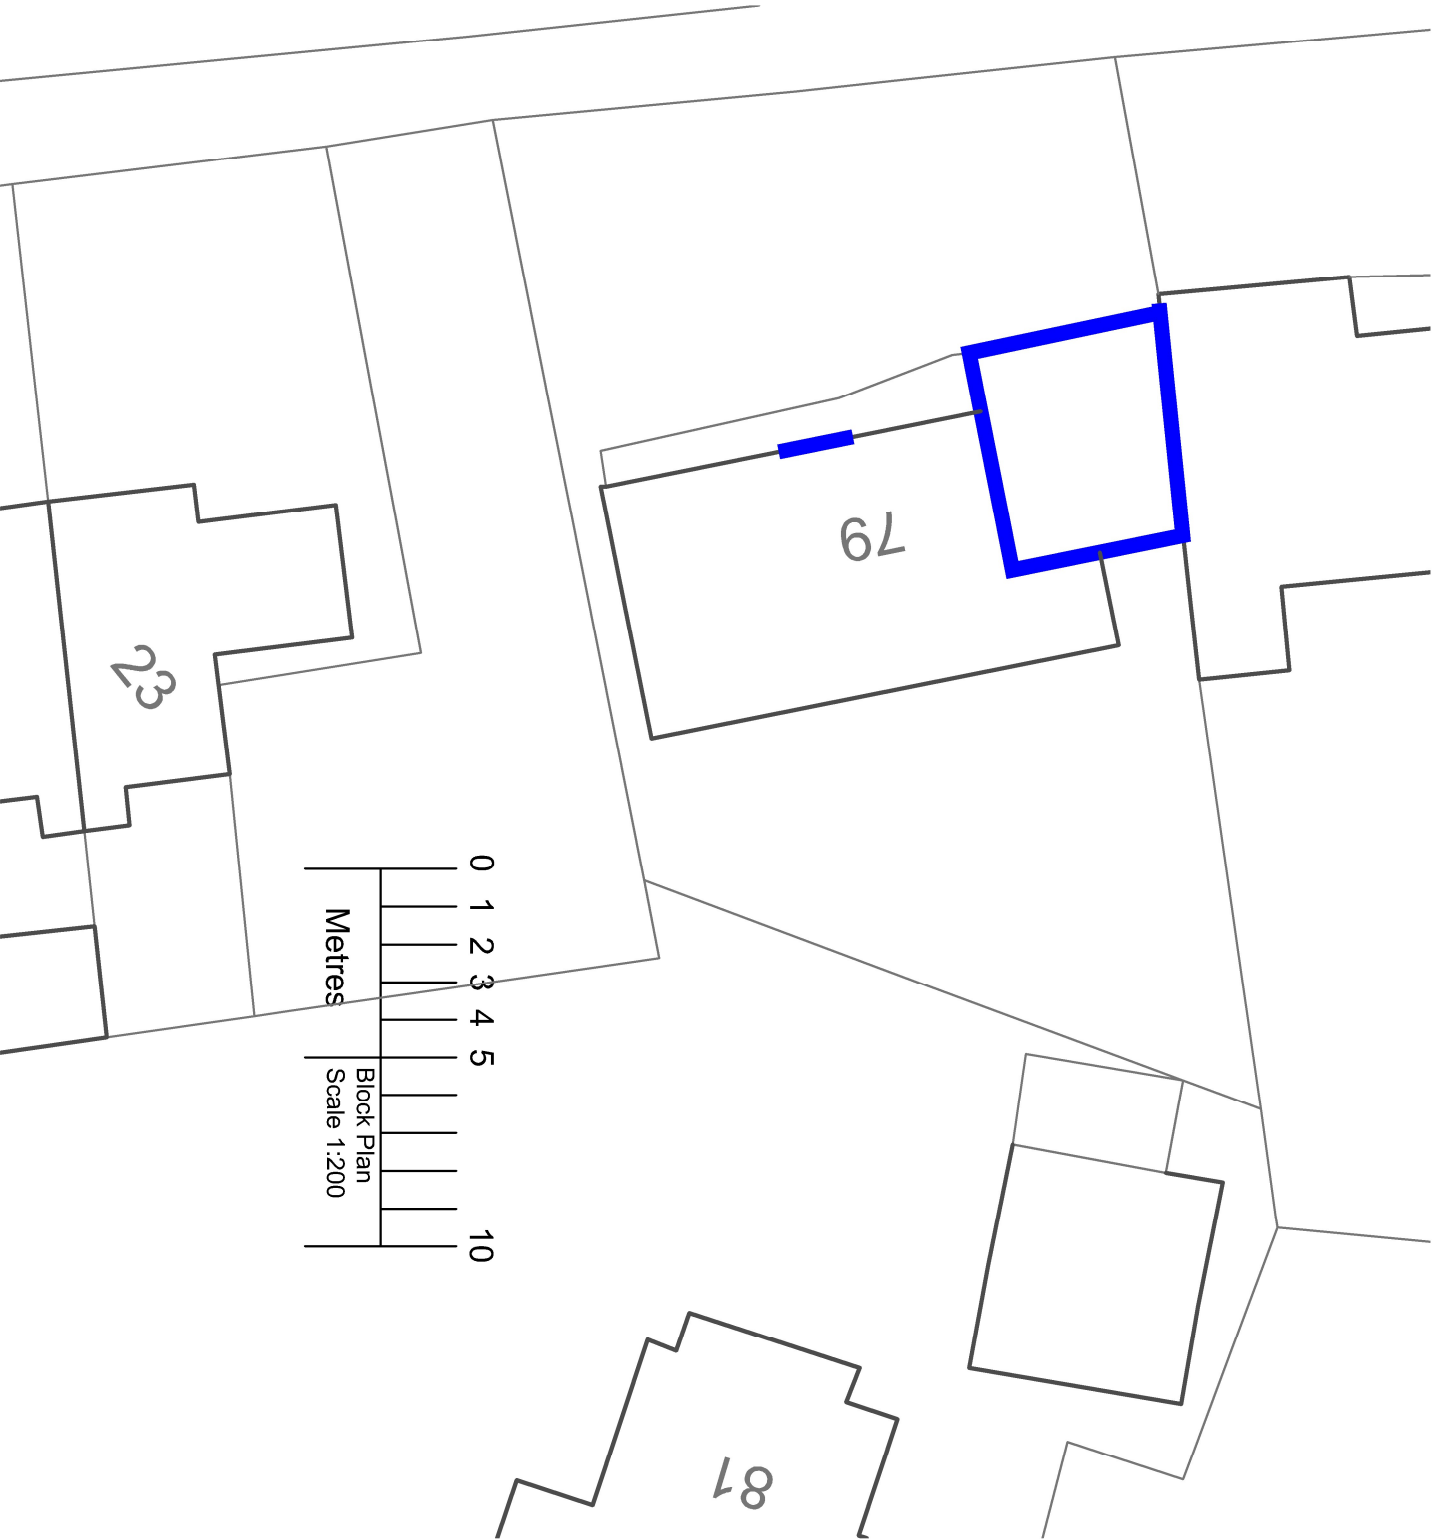

Rev	Date	Notes	By
LEYSON BUILDING CONSULTANCY			
Client: Mr & Mrs Pople			
Project: 79 Stakes Hill Road Waterlooville PO7 7BH			
Garage Conversion to Playroom Alteration to Window Opening			
Title: Site and Block Plans			
Drawing No.	1574 - E.01.01	Rev:	.
Scale:	A3 : As Shown	Date:	12.05.26
Drawn By:	TC	Checked By:	LBC
Issue:	Planning		