

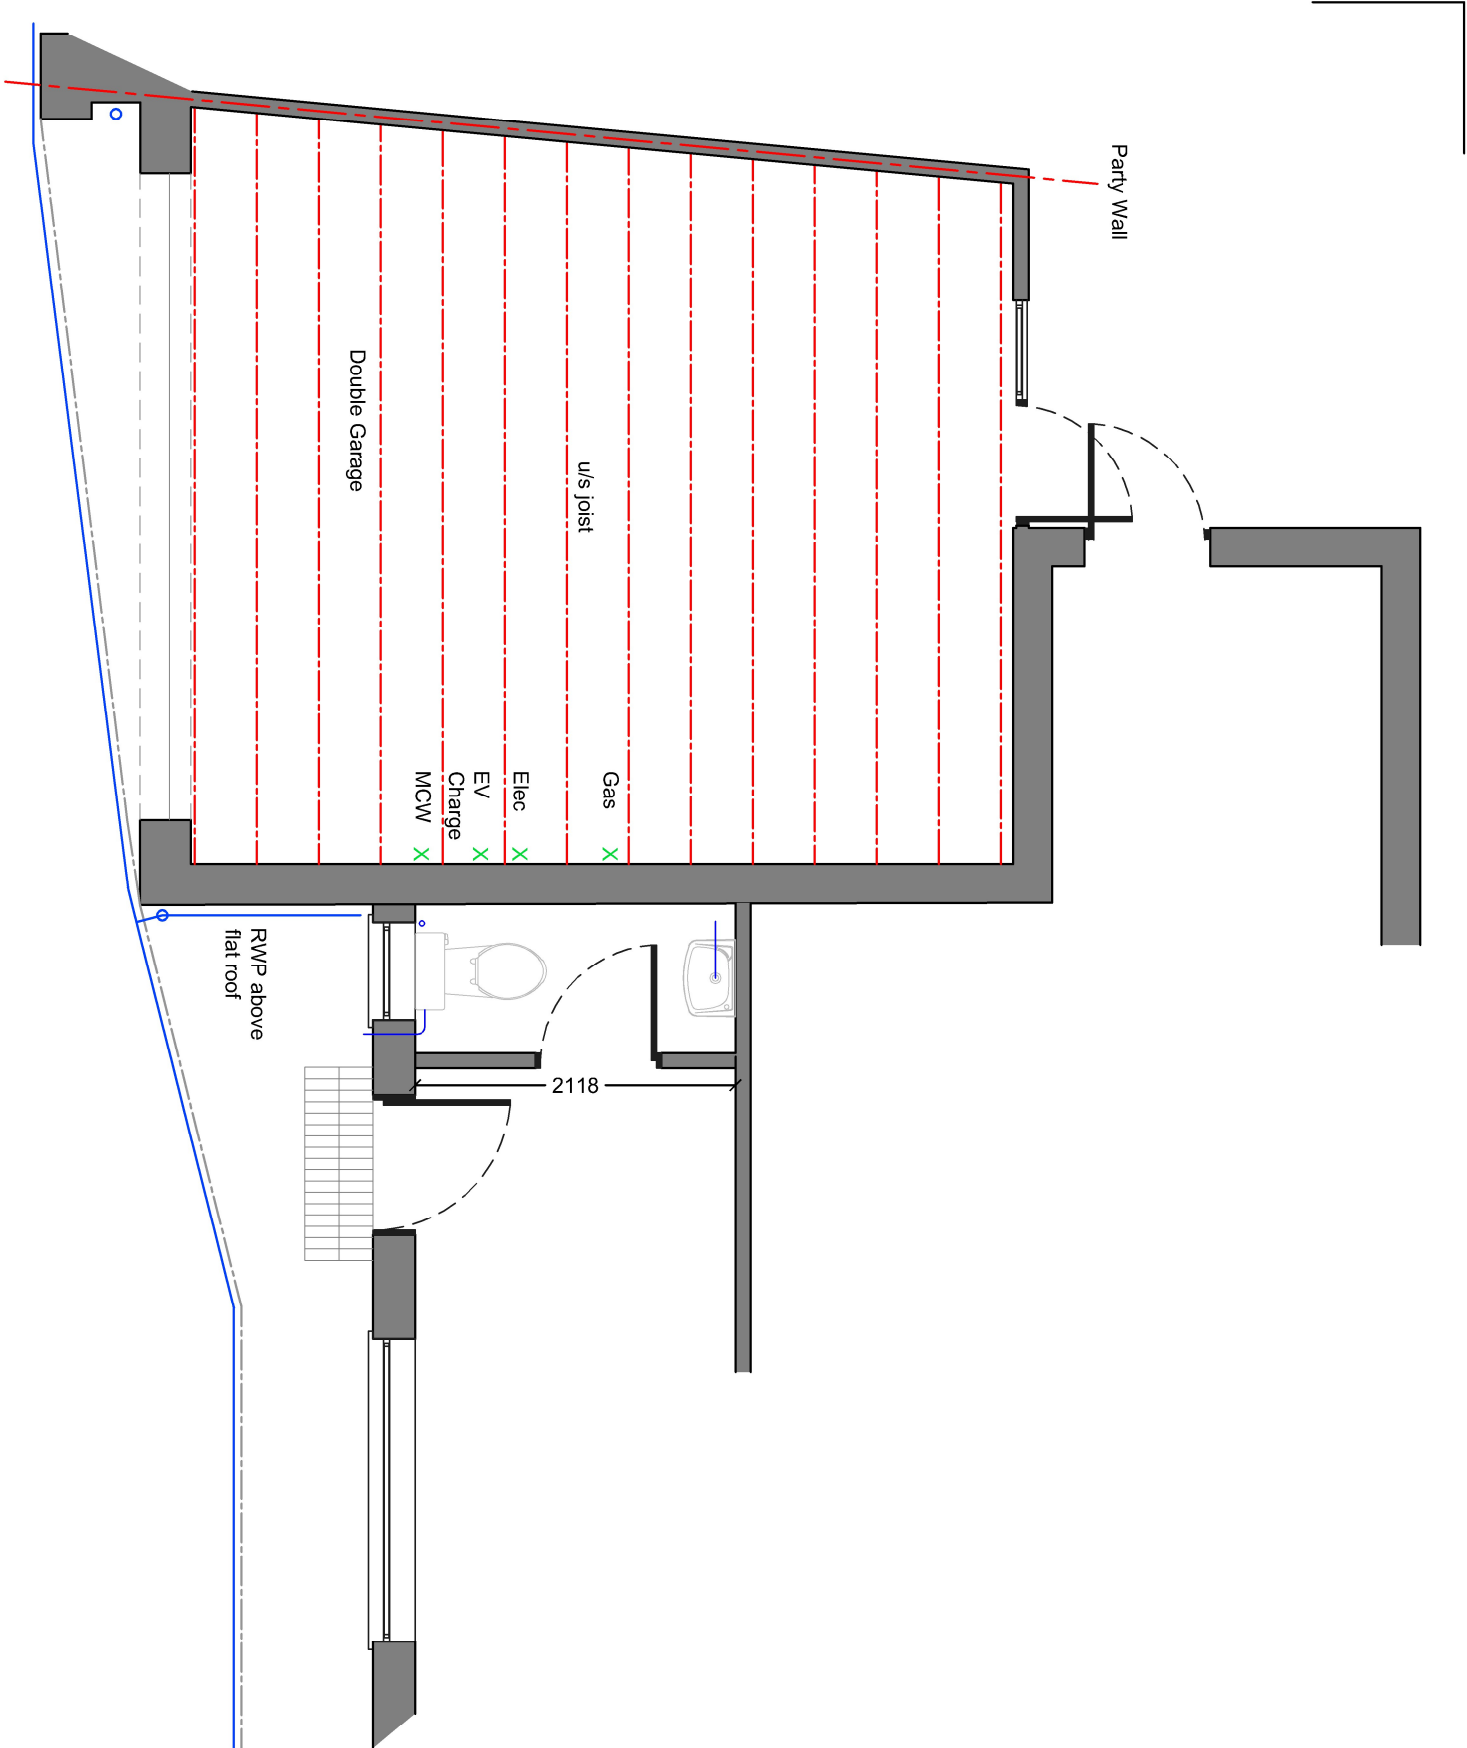


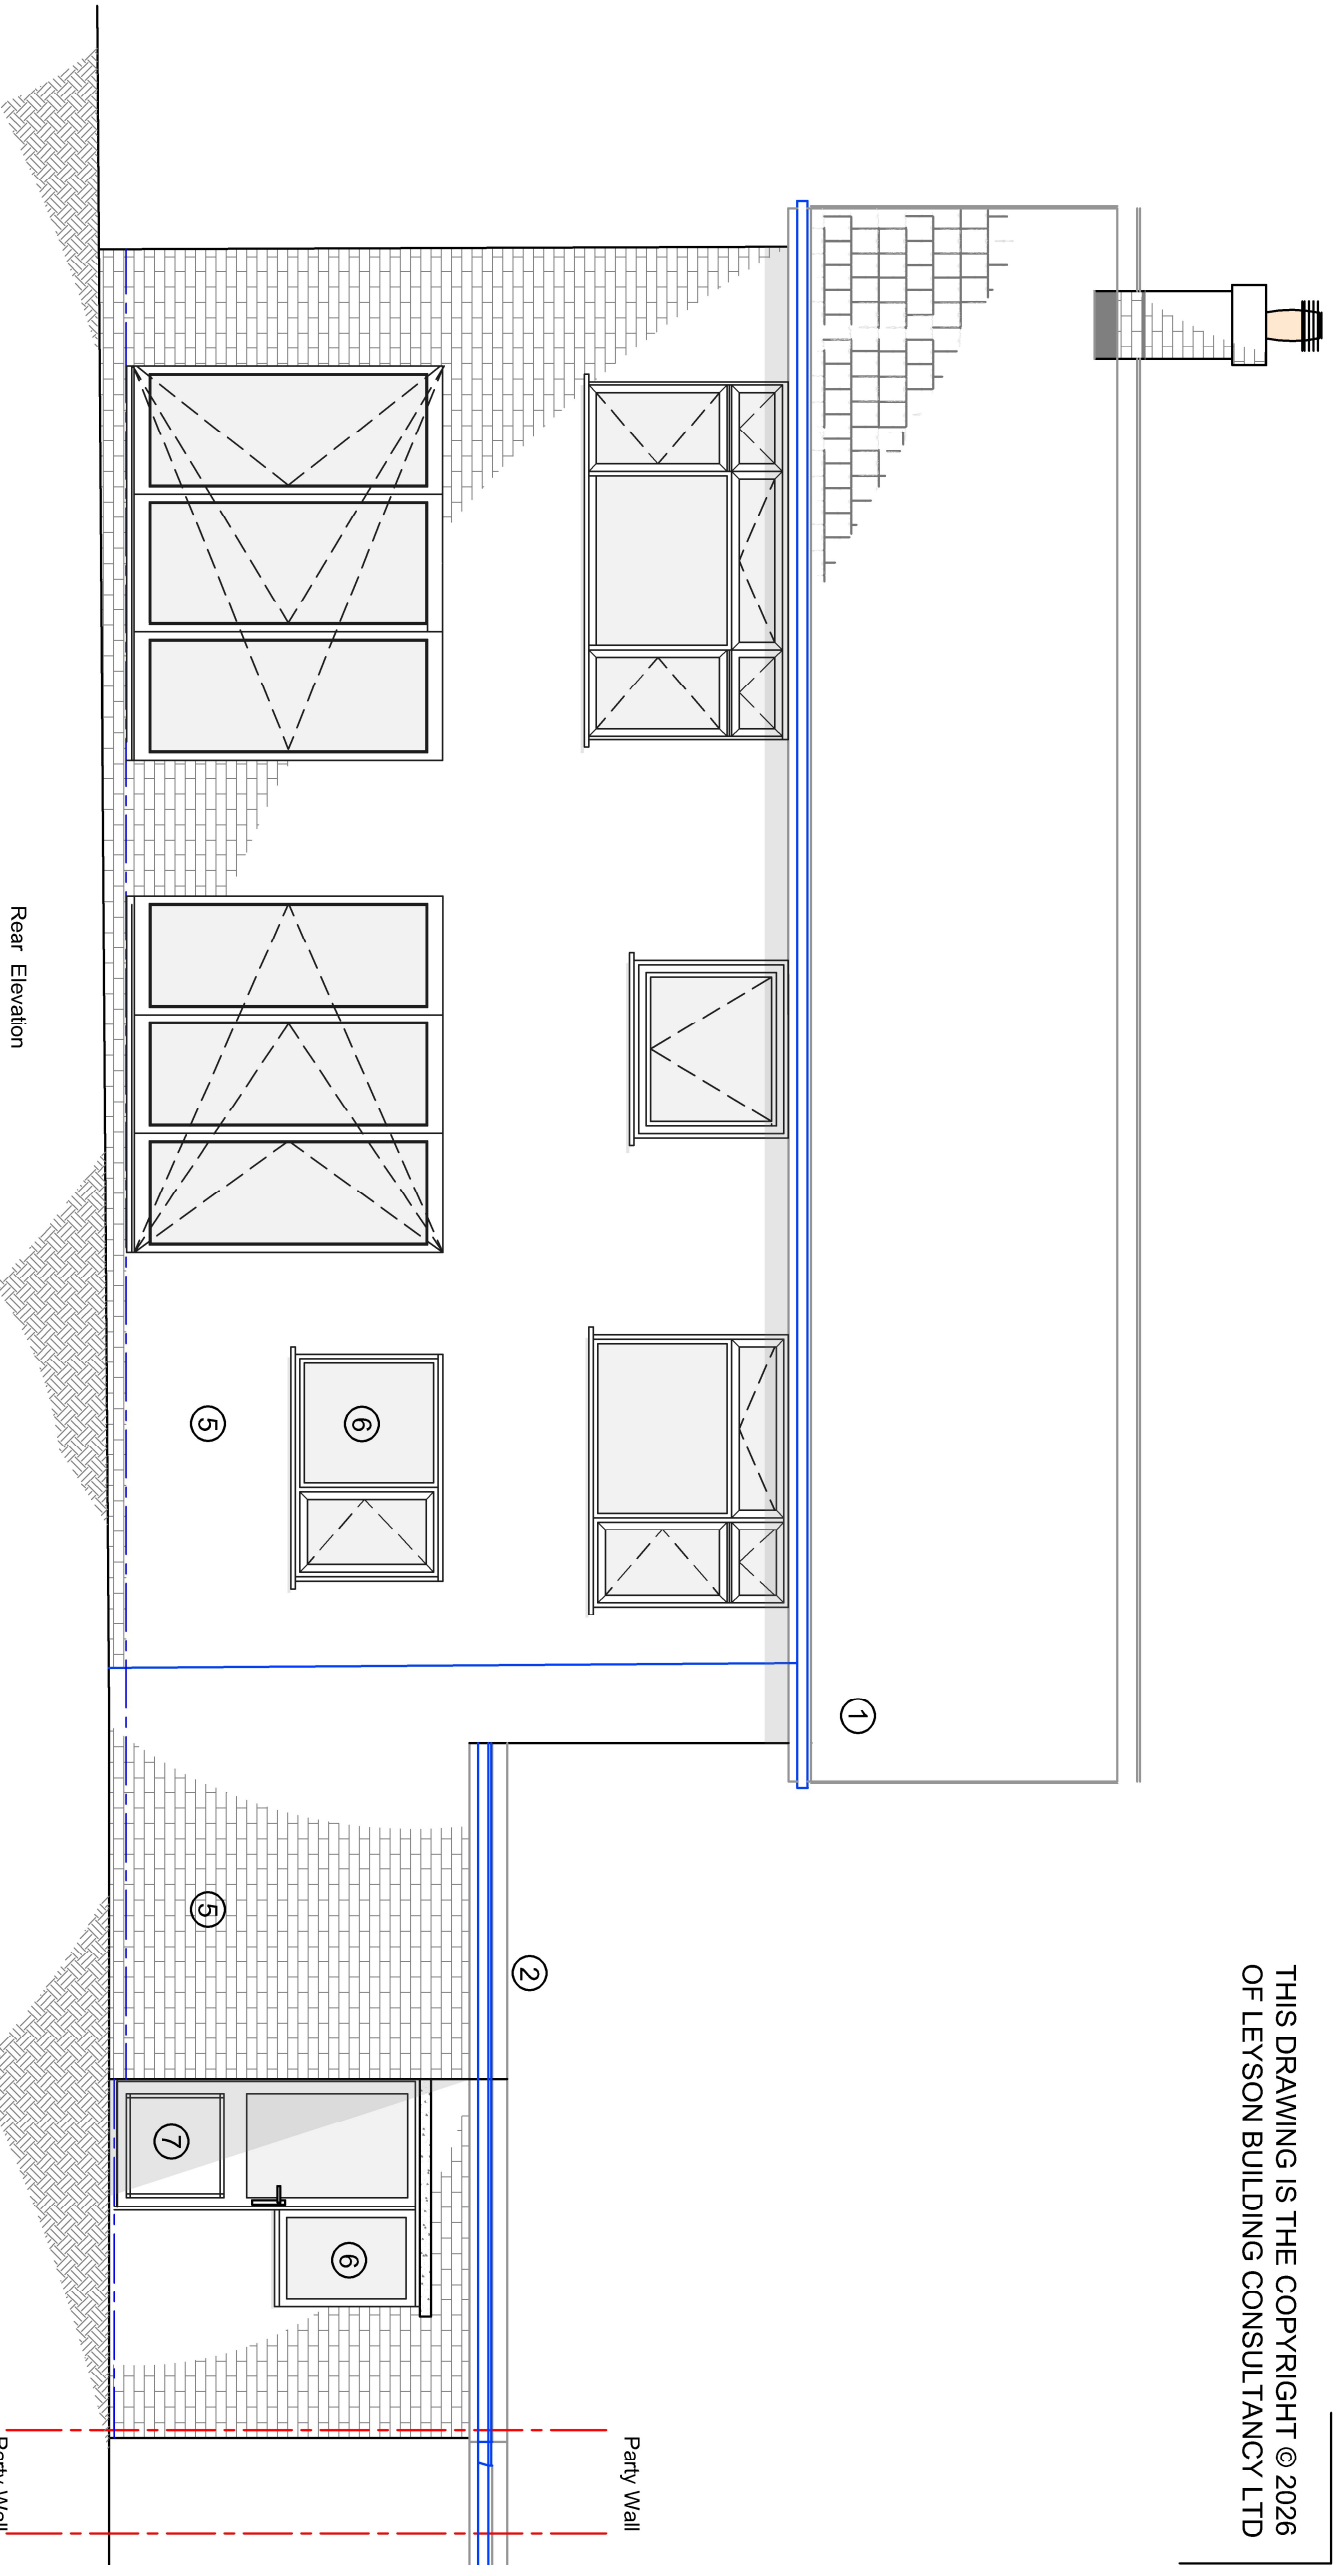

Ground Floor Plan
(in Part)

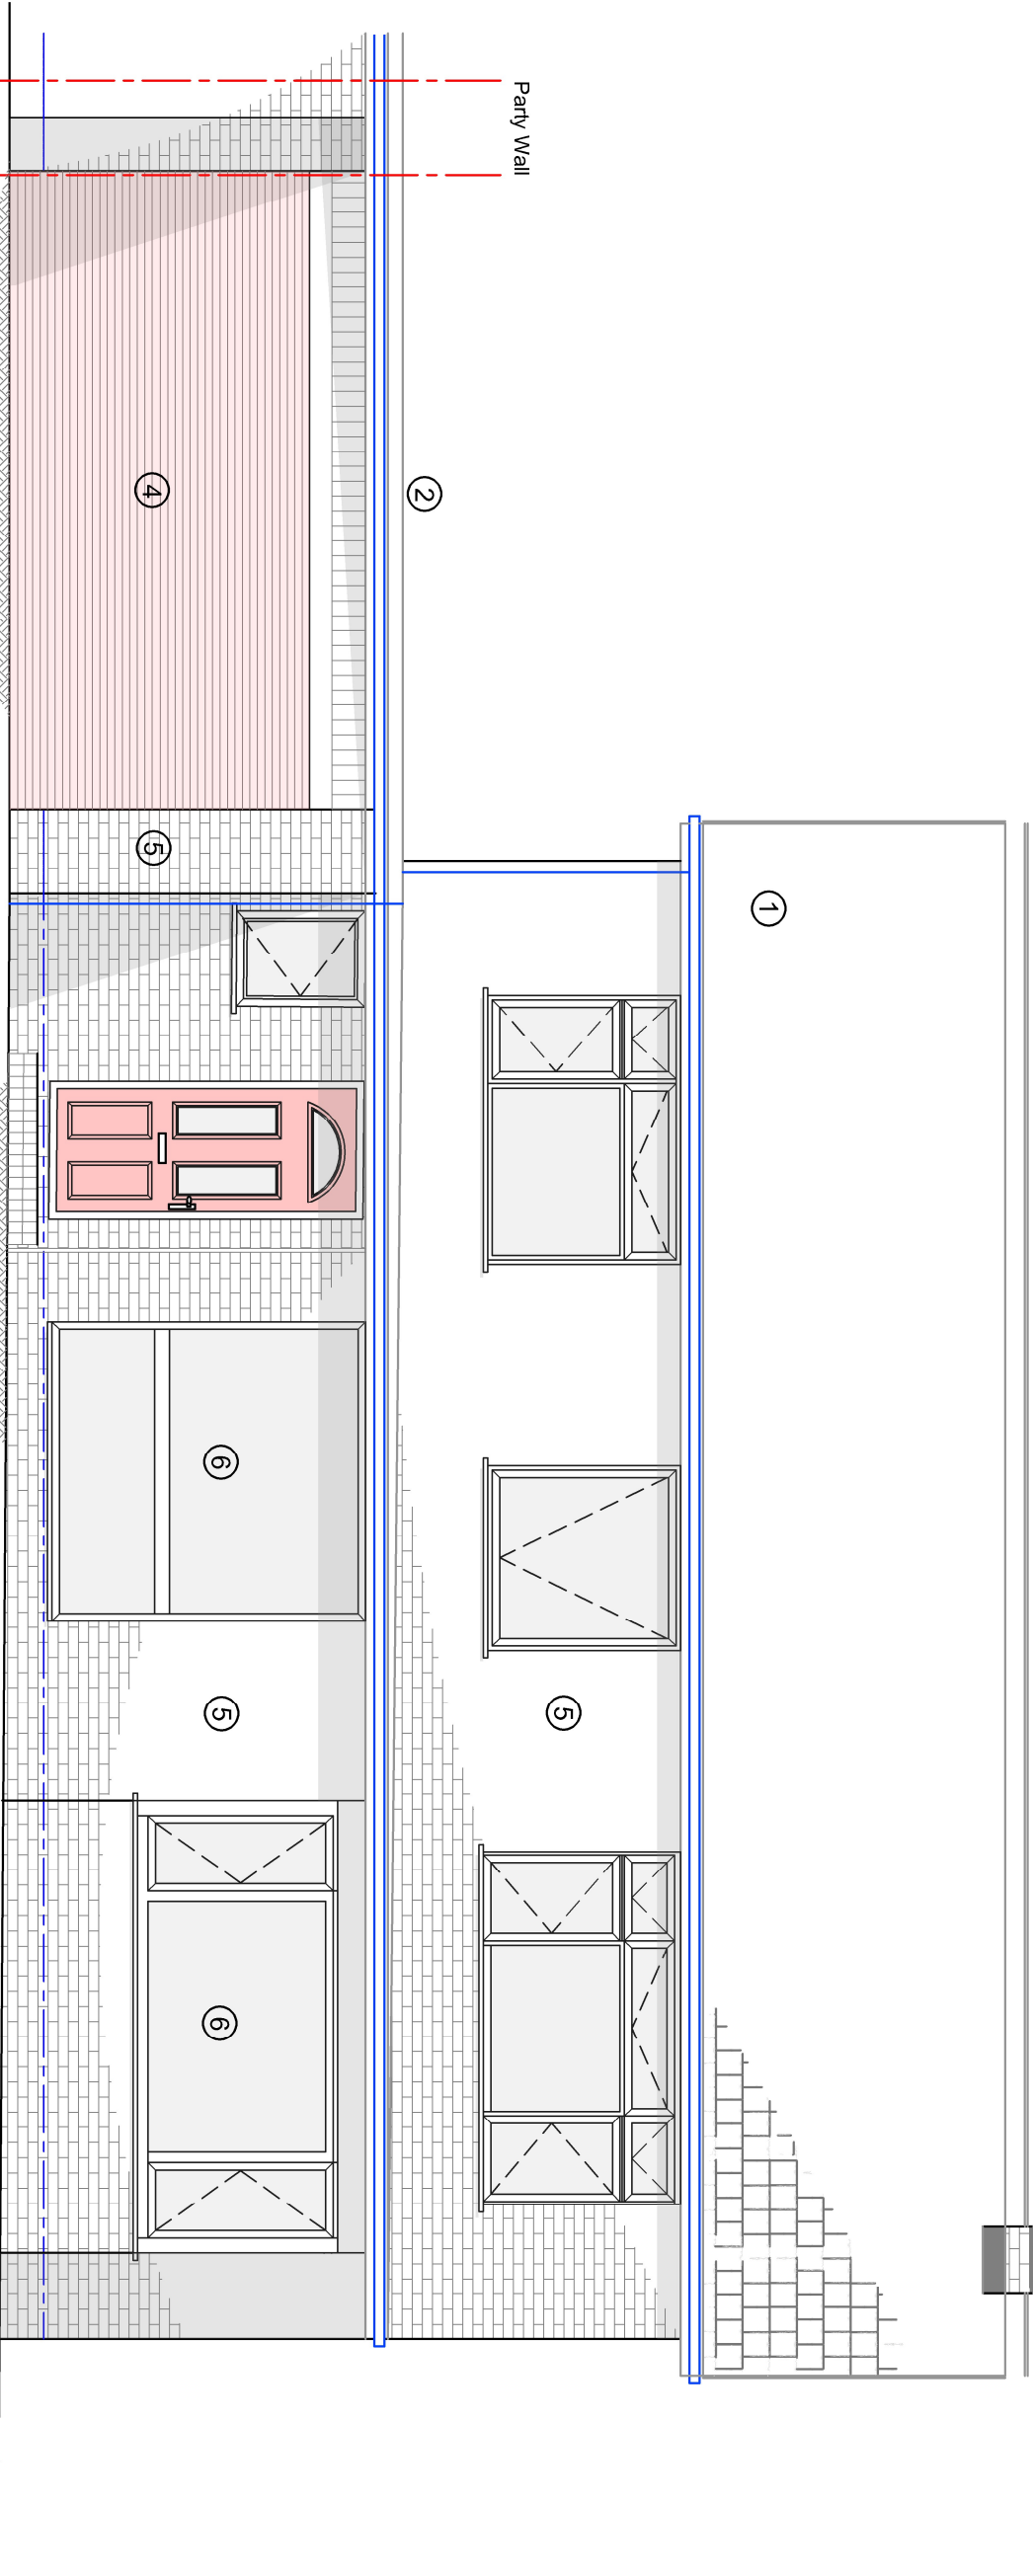

KEY

- ① Tiled roof
- ② Flat roof - mineral felt covered
- ③ Brick upstand, Stone capping, Lead and felt weathering
- ④ Metal up and over garage door
- ⑤ Facing brickwork
- ⑥ PVCu window
- ⑦ PVCu door

Rev	Date	Notes	By
LEYSON BUILDING CONSULTANCY			
Client:		Mr & Mrs Pople	
Project:		79 Stake Hill Road Waterlooville PO7 7BH	
Title:		Garage Conversion to Playroom Alteration to Window Opening	
Drawing No.		1574 - E.01.02	Rev: ..
Scale:		1: 50 @ A2	Date: 24.04.29
Drawn By:		TC	Checked By: LBC
Issue:		Planning	