


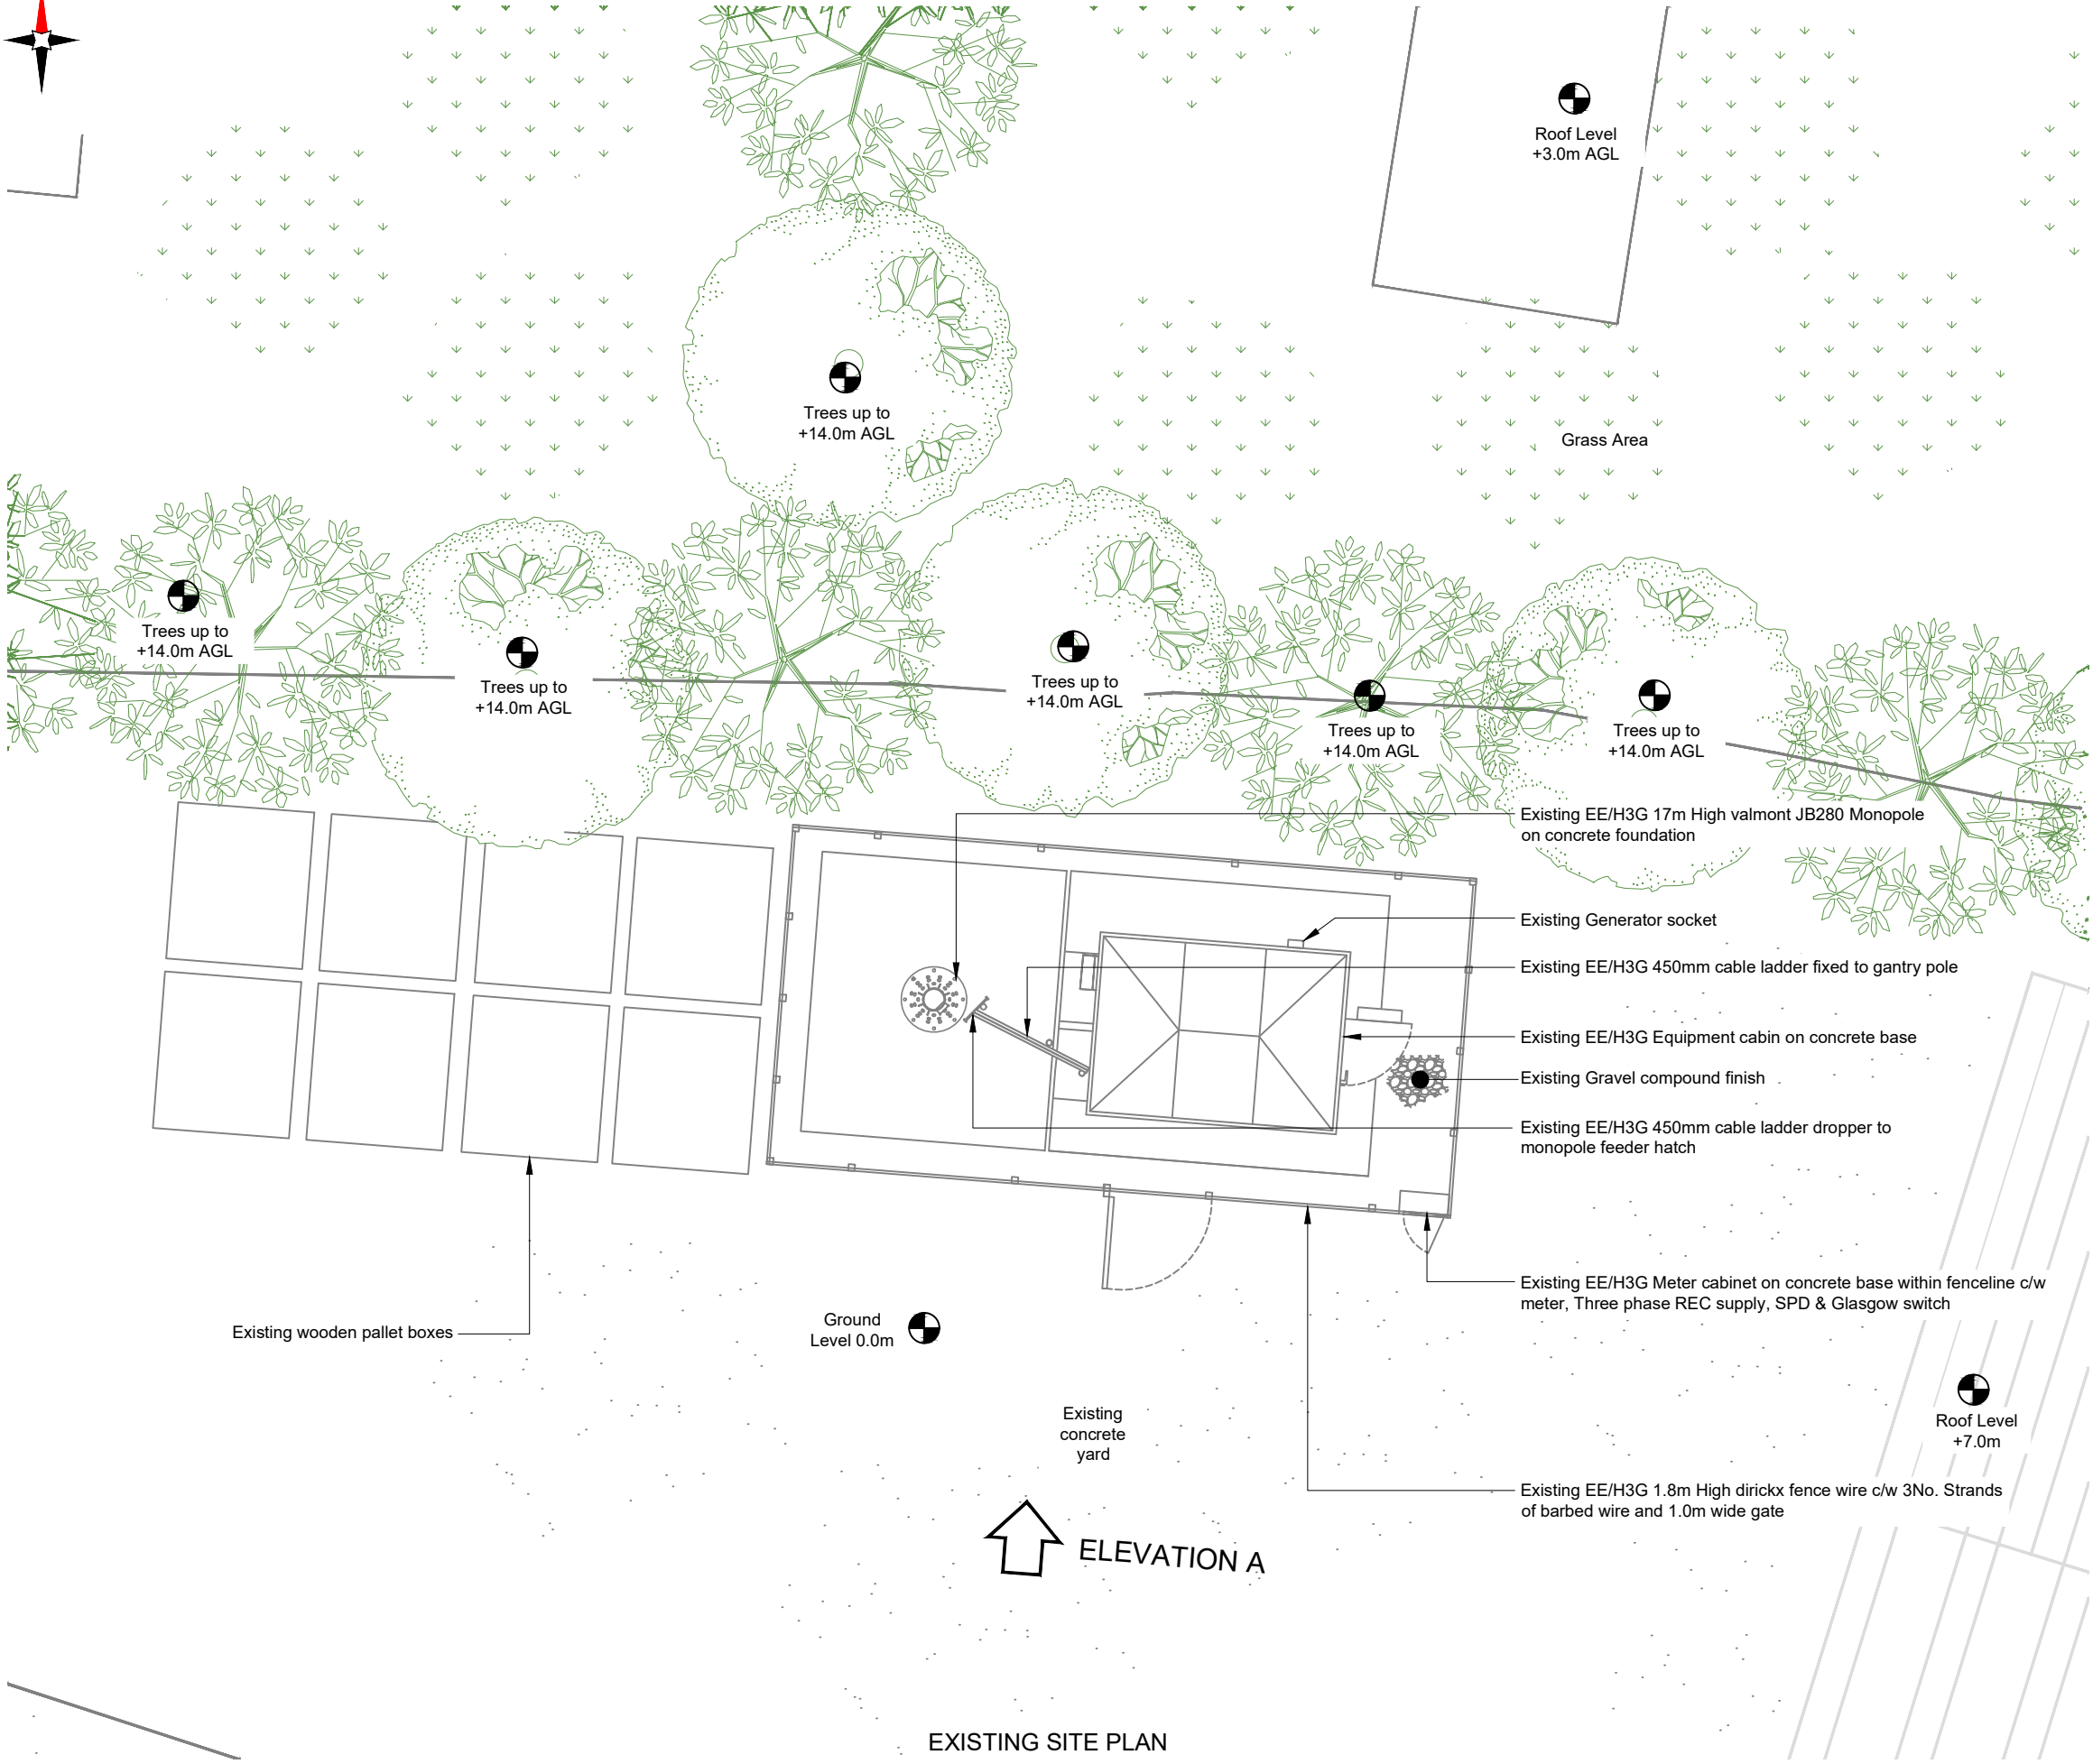

NOTES:

1. ALL DIMENSIONS IN MM UNLESS OTHERWISE NOTED.

Master: M001		Project: PAPR		Purpose of Issue: Detailed Design		Issue: A1	
Date: 27/02/2026		Revision / Upgrade Description: First Issue					
Drawn: Jegan		Checked: H.Cameron					
Approved: S.D.Gilroy							

Hutchison 3G UK Limited
Green Park, 450 Longwater Avenue
Reading, RG30 3UR
Tel: 01628 785 000
Fax: 01628 785 001
H3G Base Station Information line:
0845 6043000
Available from 9pm Monday to Friday

Everything Everywhere
One Braham Street
London
E1 8EE
Tel: 020 7356 5000

Mobile Broadband Network Limited
Sixth Floor, Thames Tower, Station Road, Reading, RG1 1LX

Design Consultant:

Unit 27F-G
Hartlebury Trading Estate
Crown Lane
Hartlebury
Worcestershire
DY10 4JD

Site Name: STOKES FRUIT FARM

Site ID: 790540

Address: STOKES FRUIT FARM
77 HAVANT ROAD
FLEET
HAYLING ISLAND
HAMPSHIRE
PO11 0PT

Title: 100 EXISTING SITE PLAN

Project: POWER RESILIENCE

Purpose of Issue: DETAILED DESIGN

EE Cell ID: 61929	MBNL Cell ID: HVT005	H3G Cell ID: PO0287
-------------------	----------------------	---------------------

File name: HVT005_61929_PO0287_EE_PR_DDD_A1

100mm
50mm
10mm

EXISTING SITE PLAN
0 1:100 2m 4

ELEVATION A