


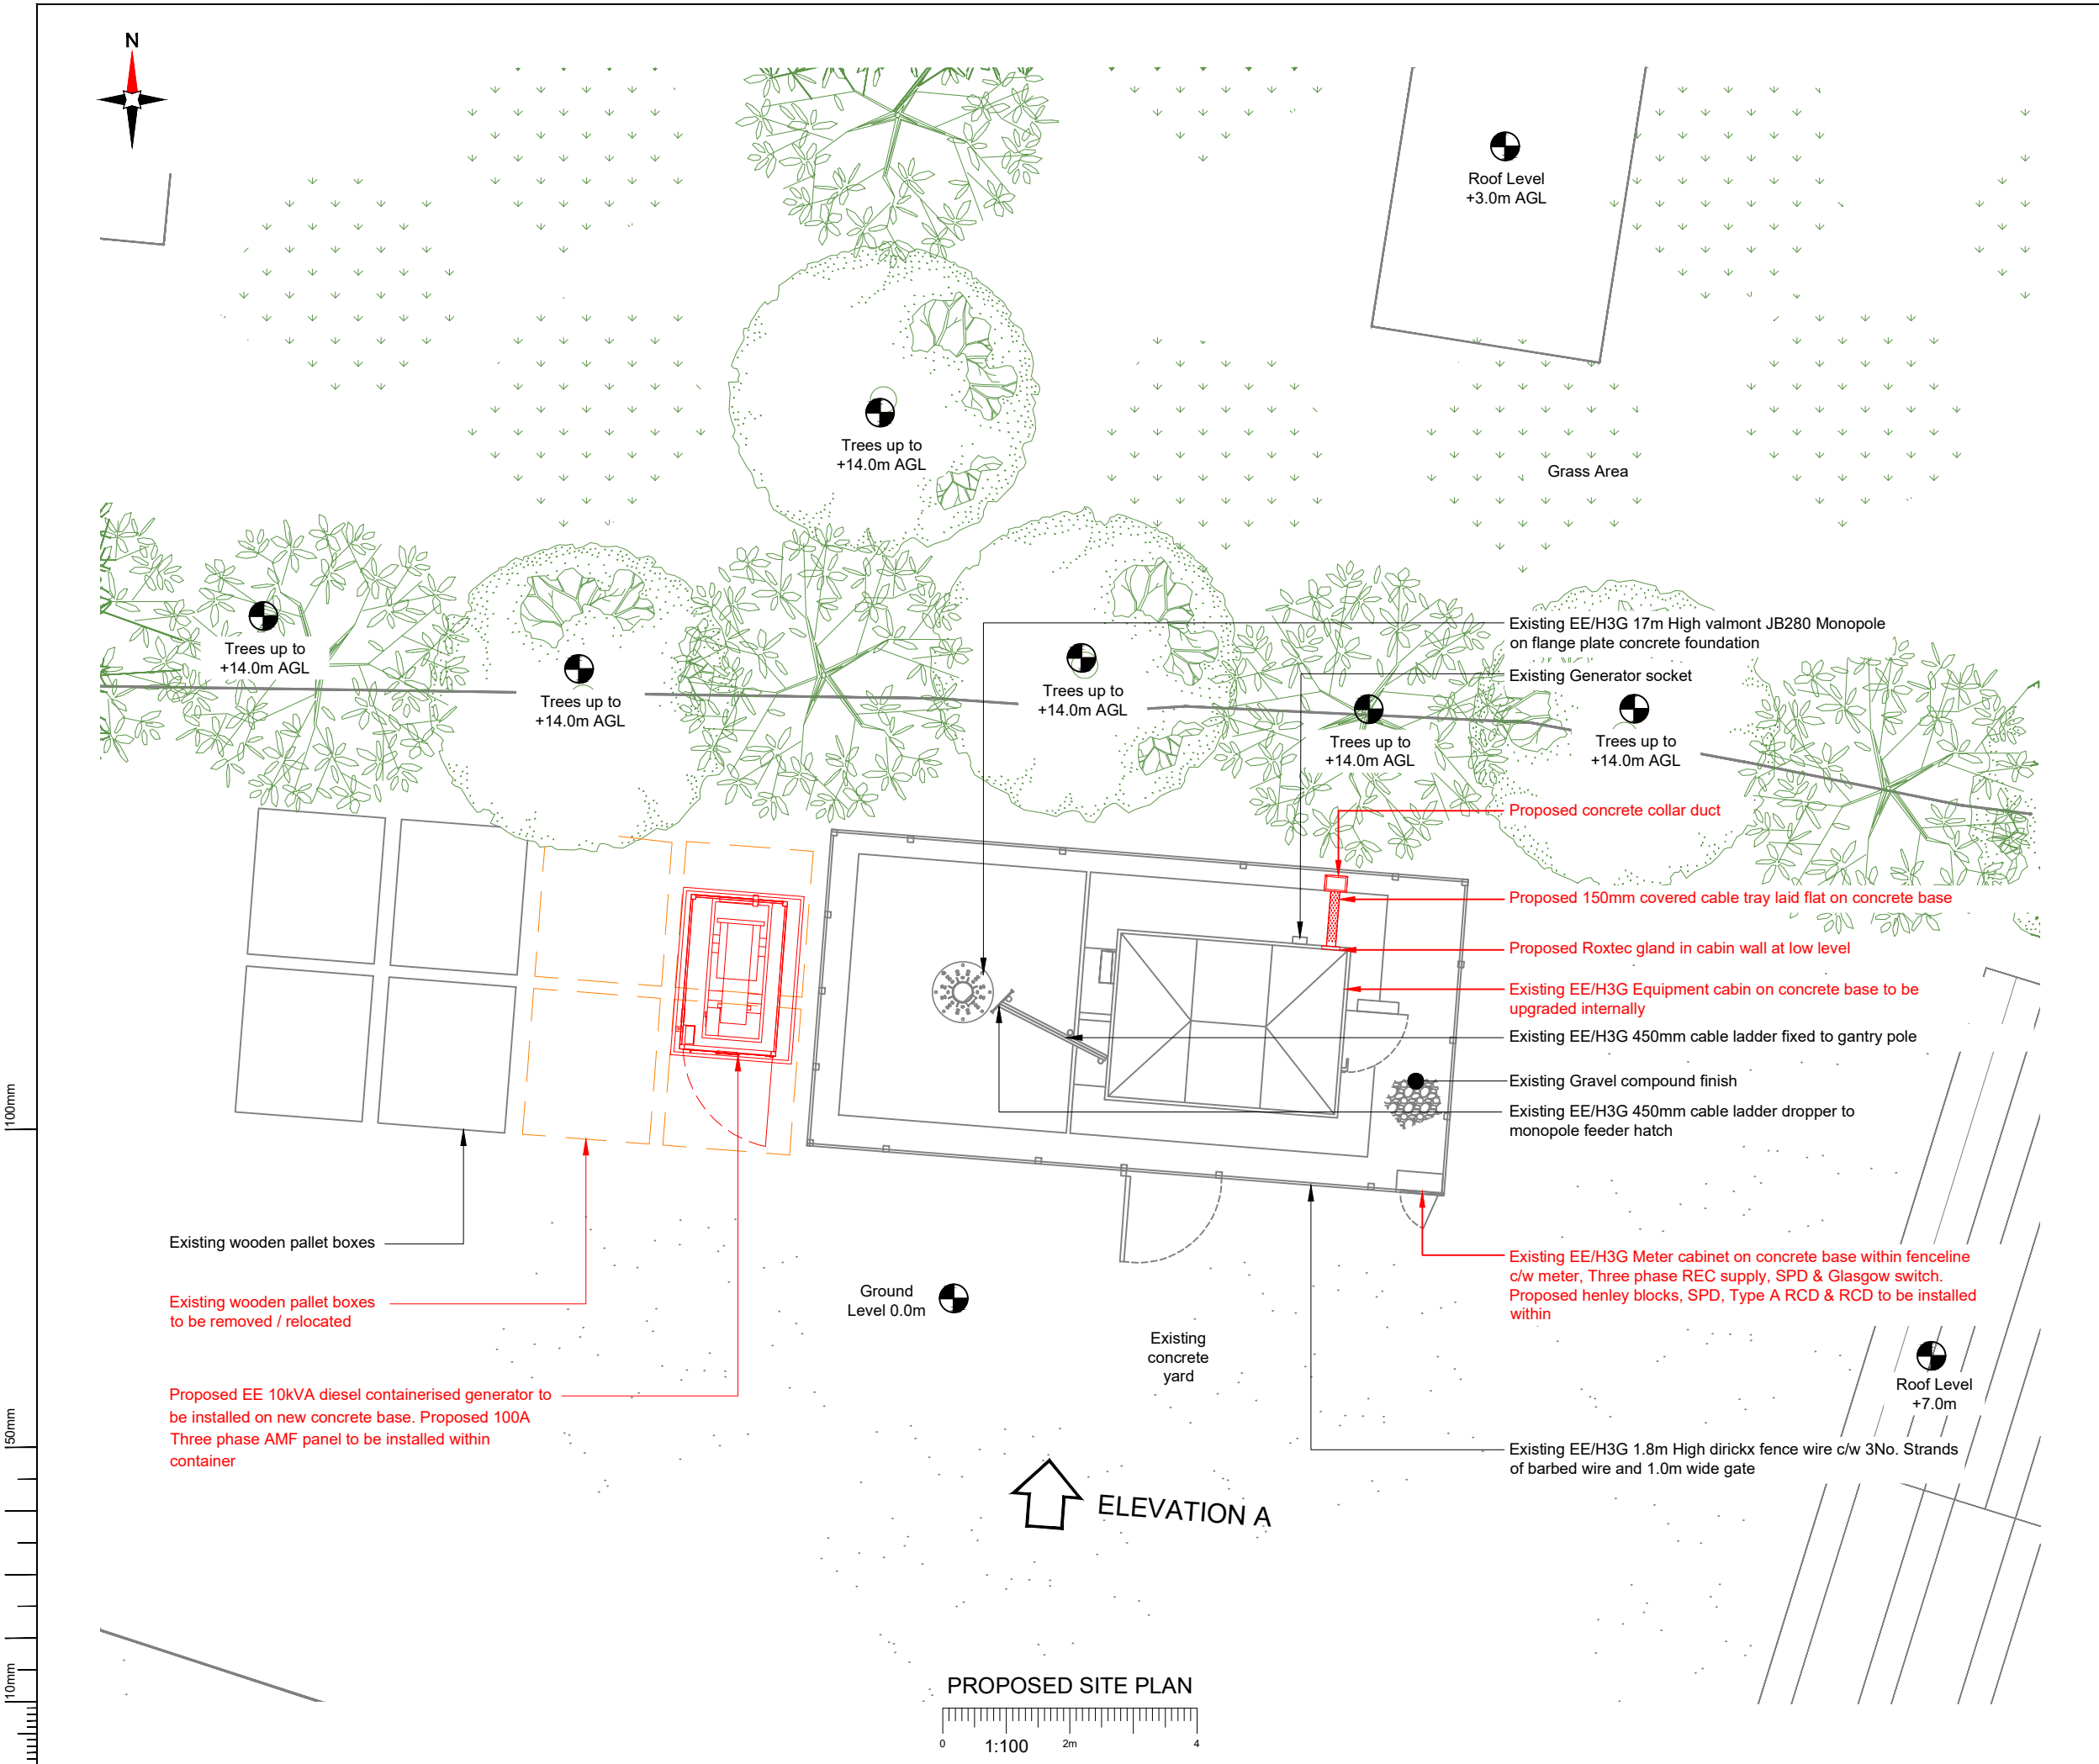

NOTES:
1. ALL DIMENSIONS IN MM UNLESS OTHERWISE NOTED.

Master:	Project:	Purpose of Issue:	Issue:
M001	PAPR	Detailed Design	A1
Date:	Revision / Upgrade Description:		
27/02/2026	First Issue		
Drawn:			
Jegan			
Checked:			
H.Cameron			
Approved:			
S.D.Gilroy			
	<p>Hutchison 3G UK Limited Green Park, 450 Longwater Avenue Reading, RG30 3UR Tel: 01628 785 000 Fax: 01628 785 001</p> <p>H3G Base Station Information line: 0845 6043000 Available 8am-8pm Monday to Friday</p>		<p>Everything Everywhere One Braham Street London E1 8EE Tel: 020 7356 5000</p>
	<p>Mobile Broadband Network Limited Sixth Floor, Thames Tower, Station Road, Reading, RG1 1LX</p>		
Design Consultant:			
	<p>Unit 27F-G Hartlebury Trading Estate Crown Lane Hartlebury Worcestershire DY10 4JD</p>		
Site Name:			
STOKE FRUIT FARM			
Site ID:			
790540			
Address:			
STOKE FRUIT FARM 77 HAVANT ROAD FLEET HAYLING ISLAND HAMPSHIRE PO11 0PT			
Title:			
150 PROPOSED SITE PLAN			
Project:			
POWER RESILIENCE			
Purpose of Issue:			
DETAILED DESIGN			
EE Cell ID:	MBNL Cell ID:	H3G Cell ID:	
61929	HVT005	PO0287	
File name:			
HVT005_61929_PO0287_EE_PR_DDD_A1			