


Yacht Haven, Boat house

This drawing is copyright and is not to be reproduced. The contractor will be held responsible for the accuracy of works involving the setting out and checking of all dimensions on the drawing and on site. Dimensions must not be scaled from this drawing.





Proposed site plan 1:500

- original application APP/17/00247 - 12TH June 2017 - BARCLAY PHILLIPS ARCHITECTS
Approved - Proposed Boat House Plan and Elevations Drawing No. P16-082 02-03-003
Approved - Proposed Site layout Drawing No. P16-082 02-02-003A

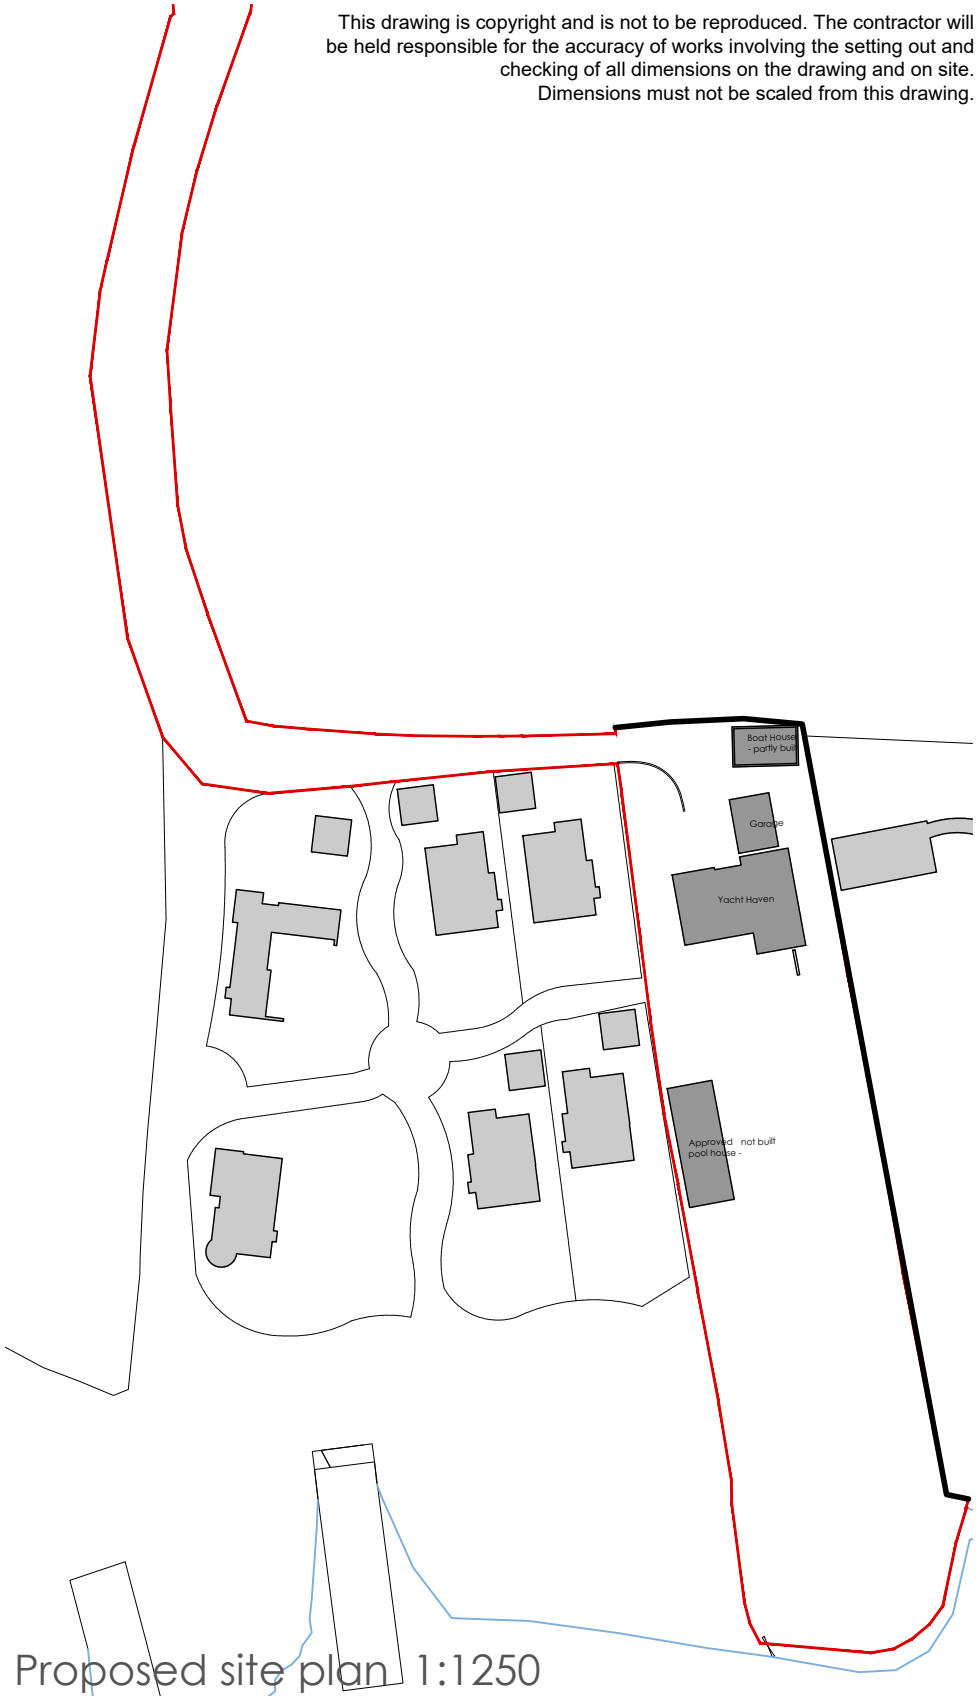

Proposed site plan 1:1250

Rev -

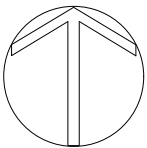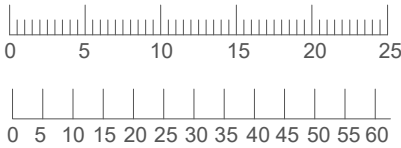

Client: Mr and Mrs Walters		Planning	
Project: Yacht Haven House, Copse Lane, Hayling Island, PO11 0RH		Drawing No: 0204-02-01	Revision:
Title: Existing Site Location plan	Drawn: nb Check:	Scale: 1:1250/500	First Issue: April 2026

bircharchitects
Lambourne, Grove Lane, Redlynch, Salisbury, Wilts, SP5 2NR
T: +44 (0)1725 510407
e: info@bircharchitects.co.uk