




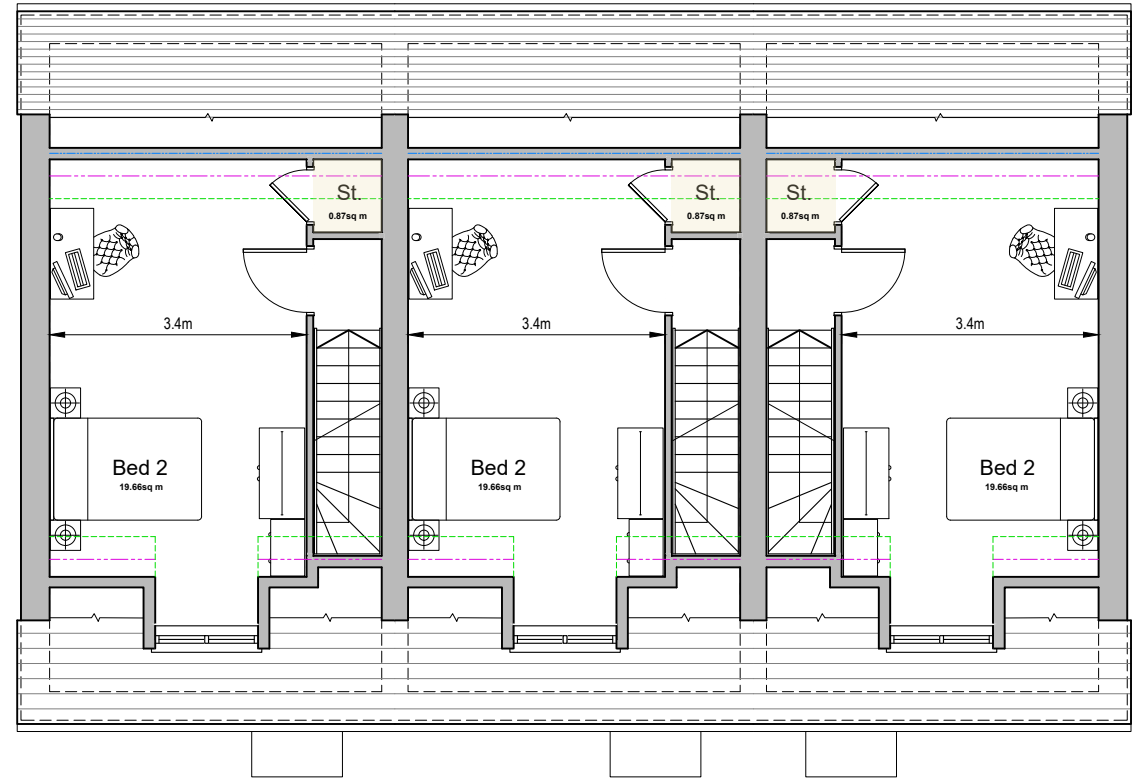


Roof Plan

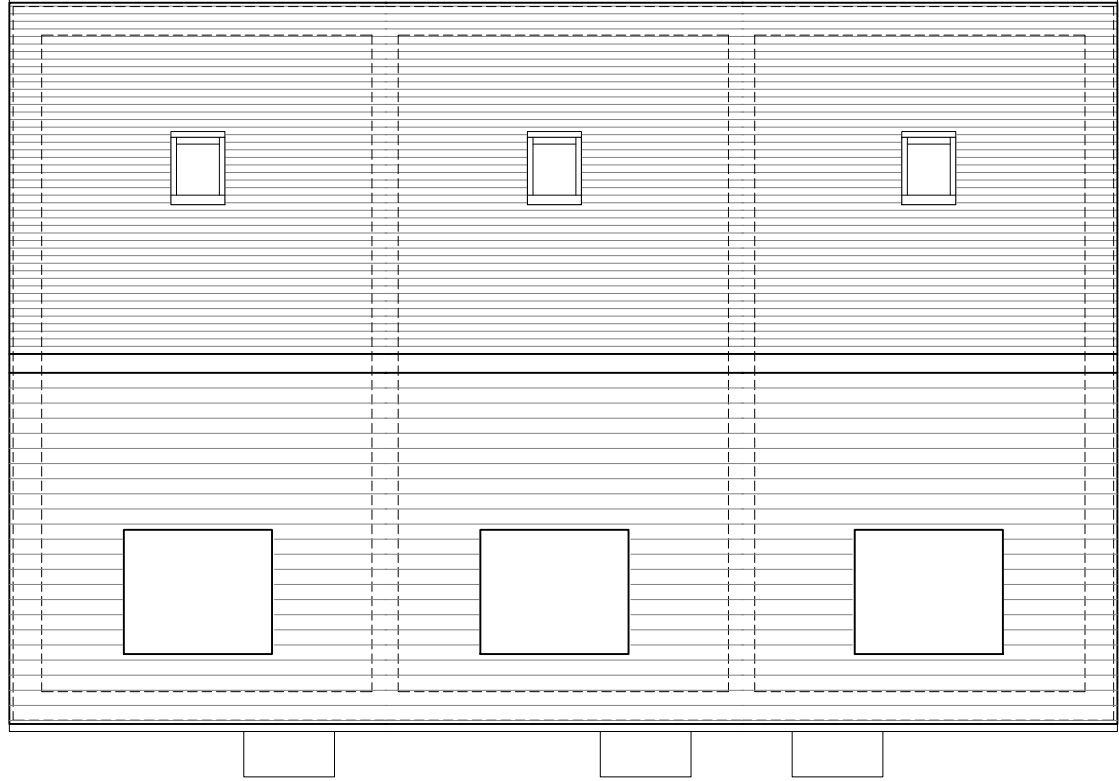

Roof Plan

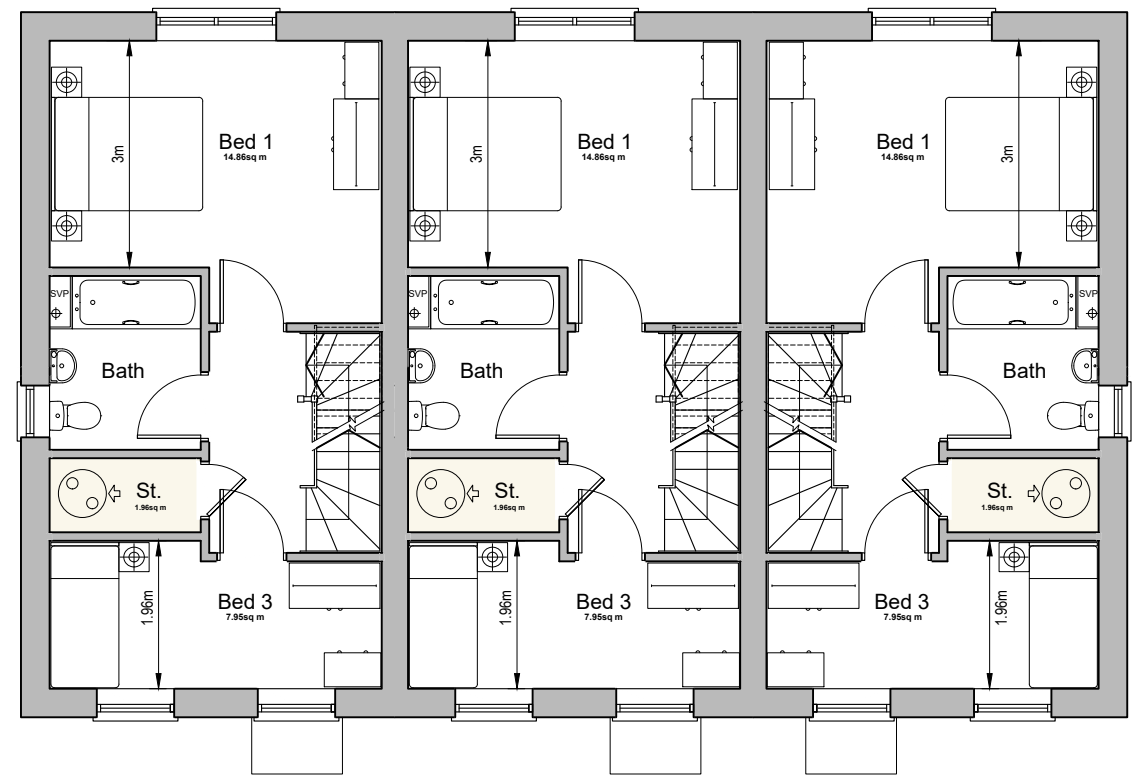

First Floor Plan

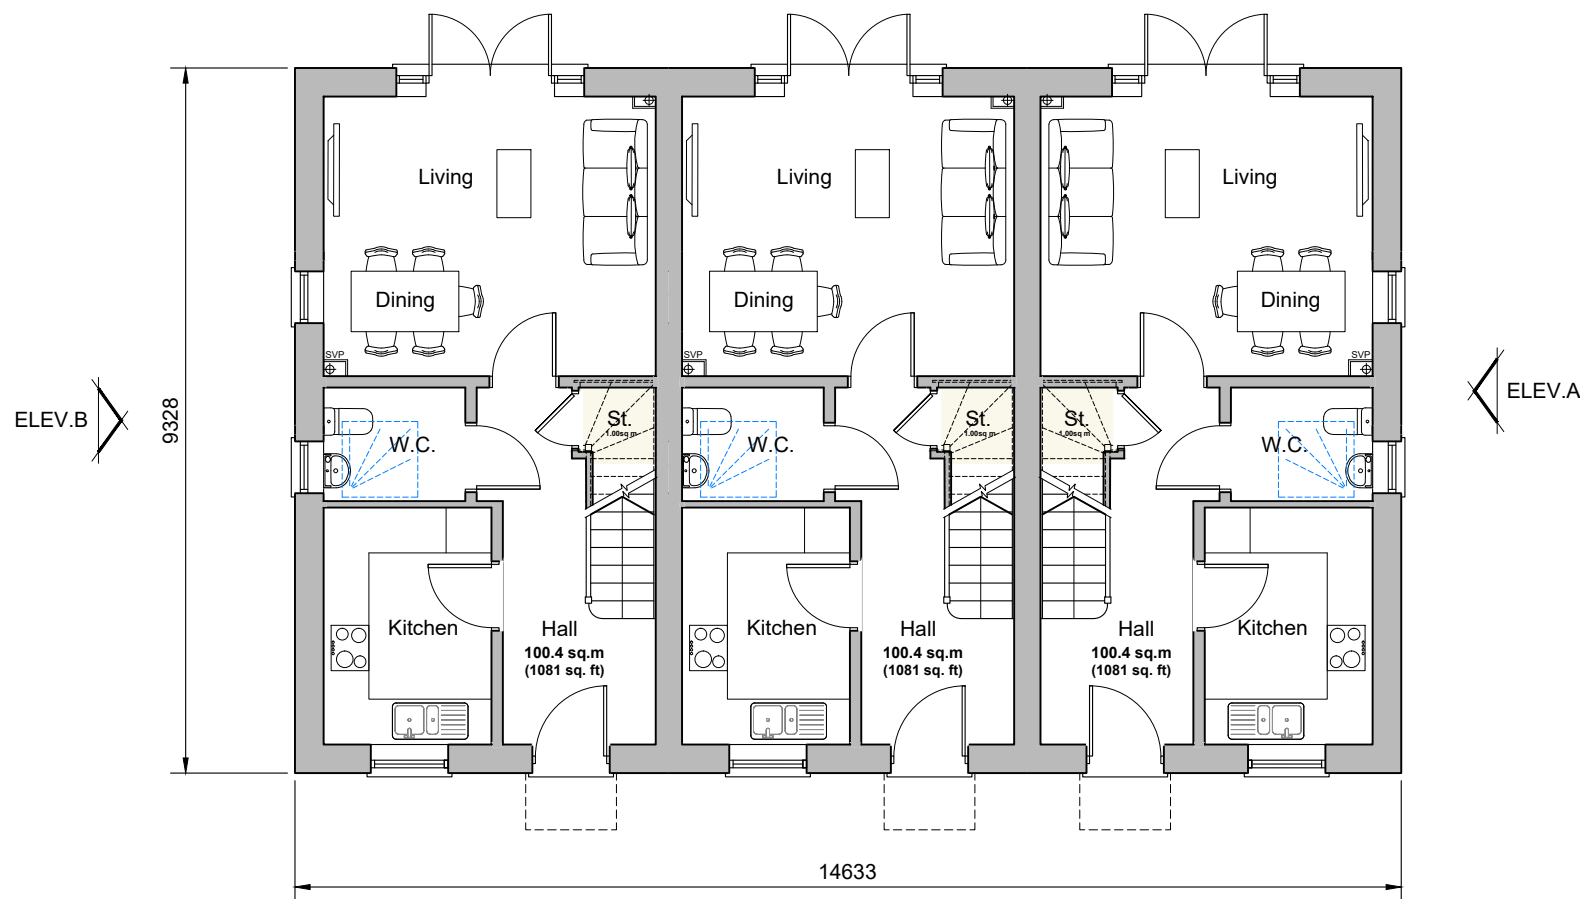

Ground Floor Plan
Plots 72-74




Front Elevation



Side Elevation A



Rear Elevation

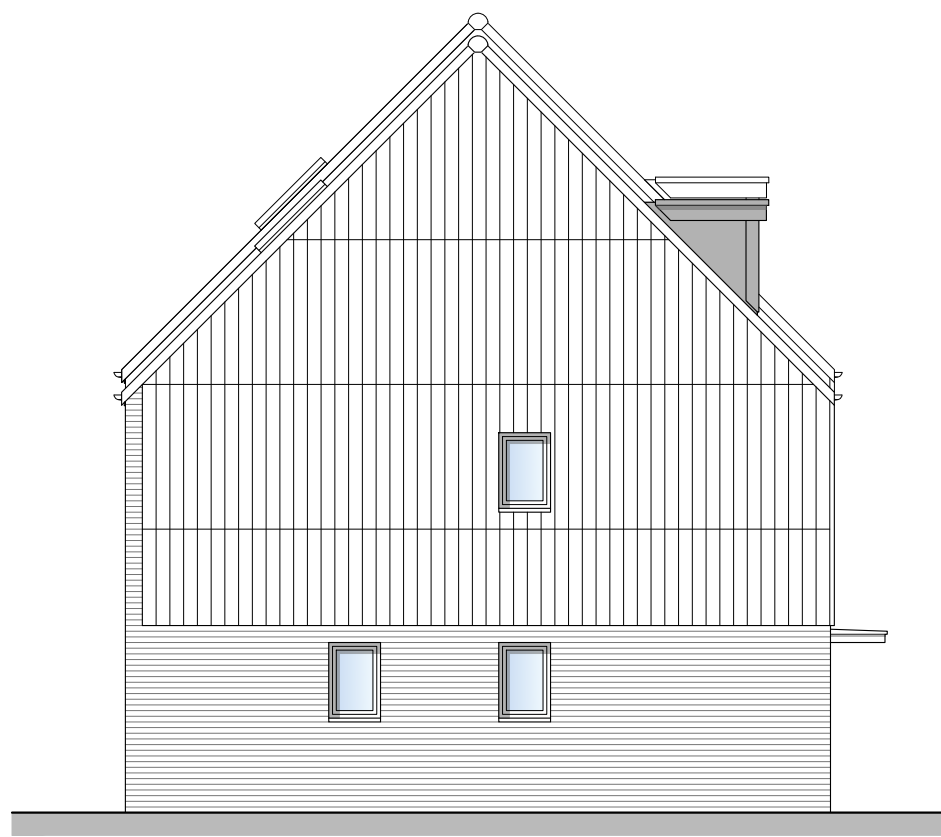


Side Elevation B

North arrow and scale bar (0, 2.5m, 5m).

House Type 3.12	
Nationally Described Space Standards (3 Bed 5 person 3 storey)	
Gross Internal Area (requirement 90m ²)	100.4m ²
Bulk-in storage (requirement 2.5m ³)	3.83m ³
Bed 1 - Double/ twin (req. 11.5m ² , 2.75m wide)	14.86m ² , 3.00m
Bed 2 - Double/ twin (req. 11.5m ² , 2.50m wide)	19.66m ² , 3.40m
Bed 3 - Single (req. 7.5m ² , 2.15m wide)	7.95m ² , 1.69m

Skelling Heights	
1500 Skelling Line	-----
1800 Skelling Line	-----
2100 Skelling Line	-----
2400 Ceiling Line	-----

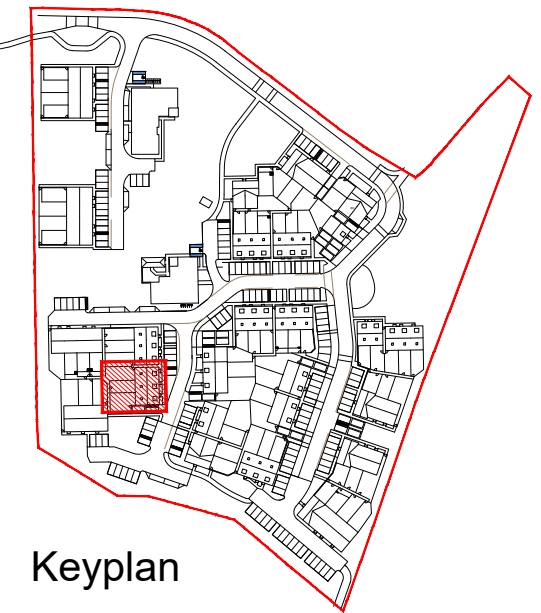

Keyplan

REV.	DATE	REVISIONS:	BY	REV.	DATE	REVISIONS:	BY	REV.	DATE	REVISIONS:	BY	STATUS:

Planning

© COPYRIGHT EXISTS ON THE DESIGNS AND INFORMATION SHOWN ON THIS DRAWING. This drawing may be scaled or cross referenced to the scale bar for planning application purposes only. Do not scale for any other purpose, use figured dimensions only. Subject to site survey and all necessary consents. All dimensions to be checked by user and any discrepancies, errors or omissions to be reported to the Architect before work commences. This drawing is to be read in conjunction with all other relevant materials. OS Licence No. 100007327

CLIENT:	Stonebond Properties (Guildford) Ltd and the Borrow Foundation	PROJECT:	Padnell Grange Waterlooville
SCALE:	1:100 (A1 ORIGINAL)	DRAWING:	Type 3.12 - Plots 72-74 Proposed Plans & Elevations
DRAWN:	BH	24143	P130
DATE:	Feb.'26		-

OSP
architecture planning masterplanning

Broadmede House, Farnham Business Park,
Weydon Lane, Farnham, Surrey GU9 8QT.
info@osparchitecture.com www.osparchitecture.com
Tel: 01252 267878