




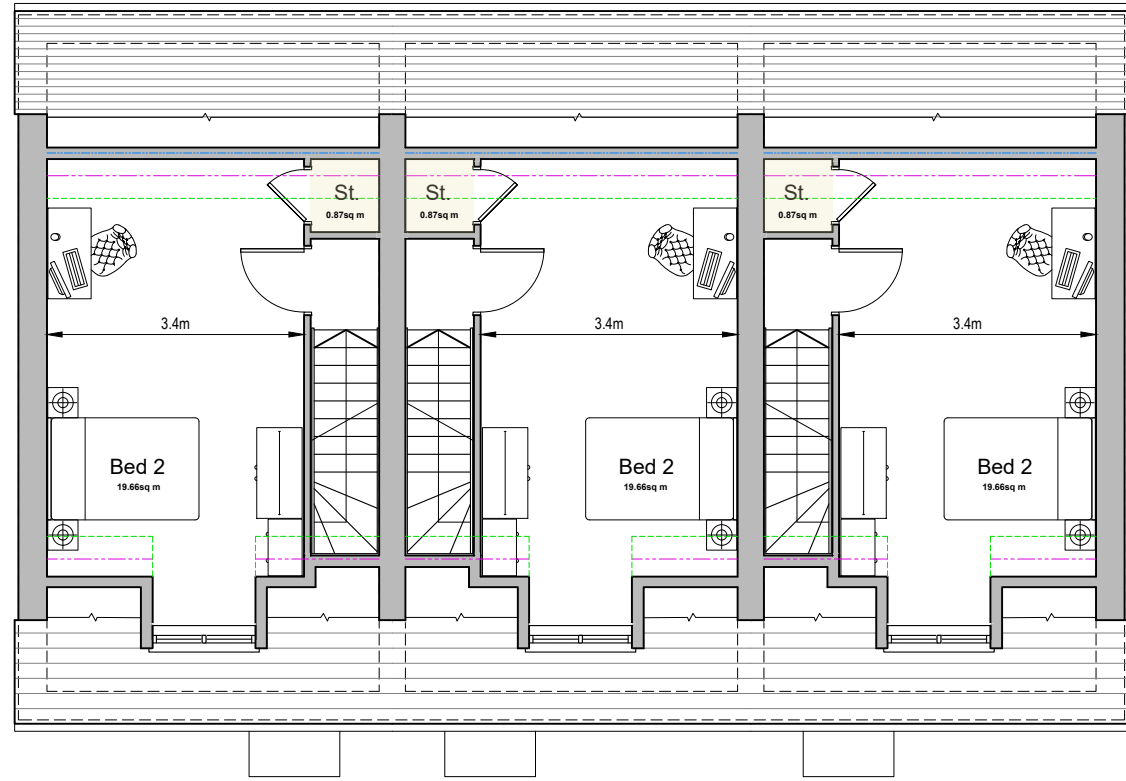


Roof Plan

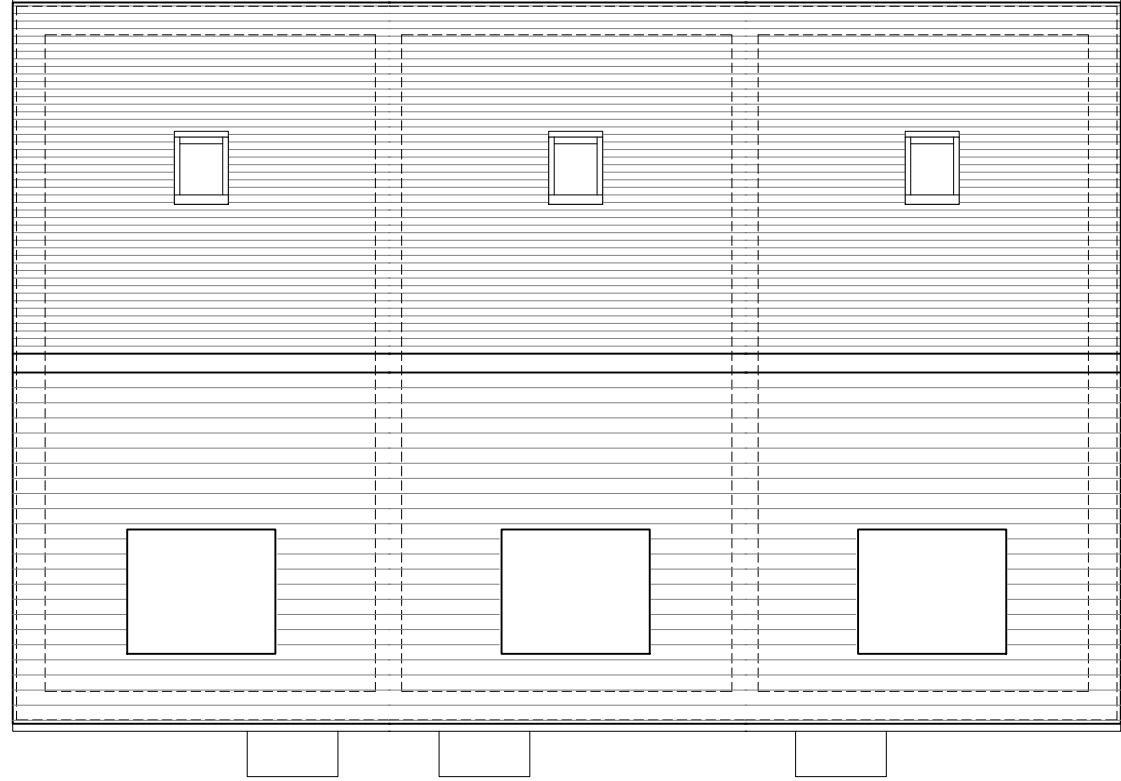

Roof Plan

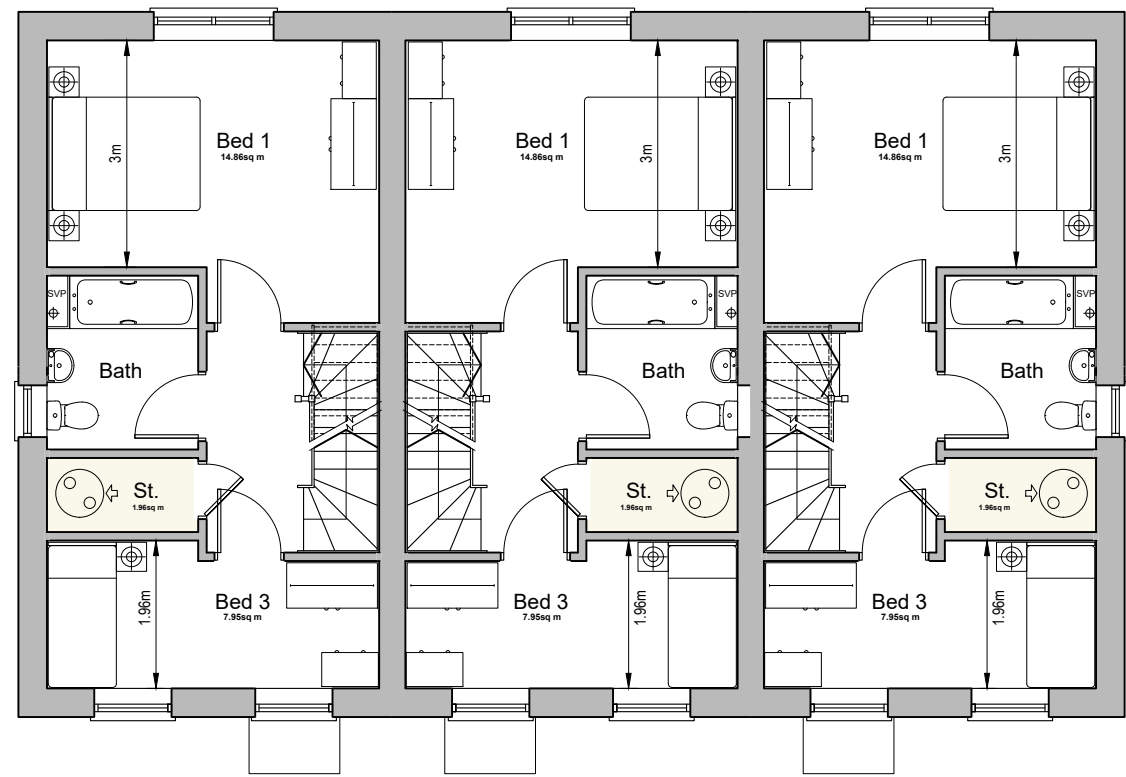


First Floor Plan

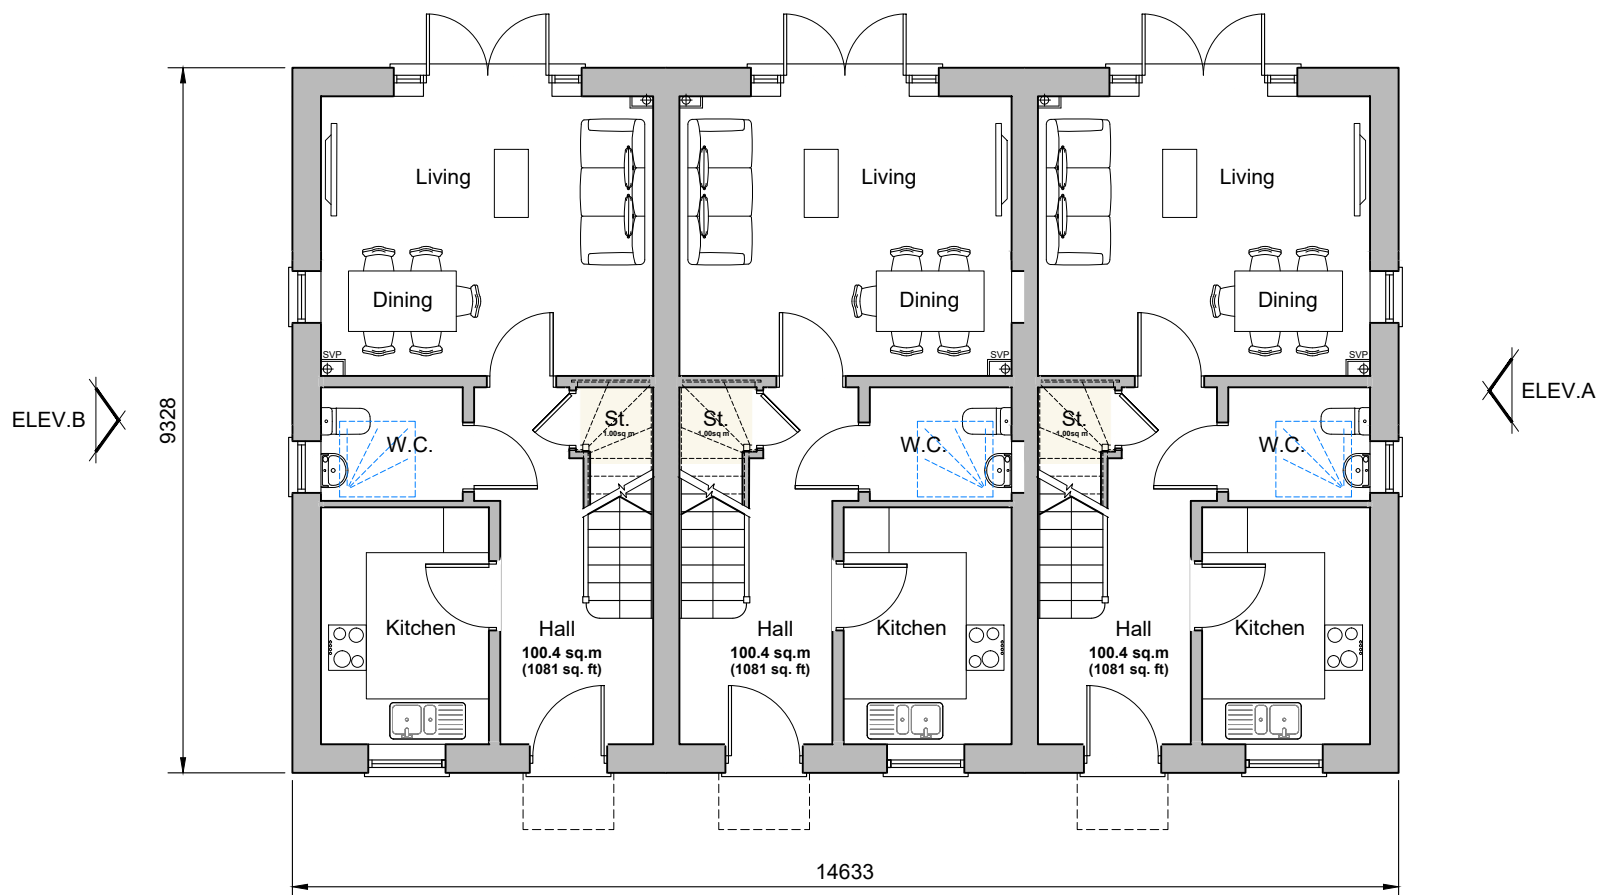


Ground Floor Plan
Plots 75-77




Front Elevation

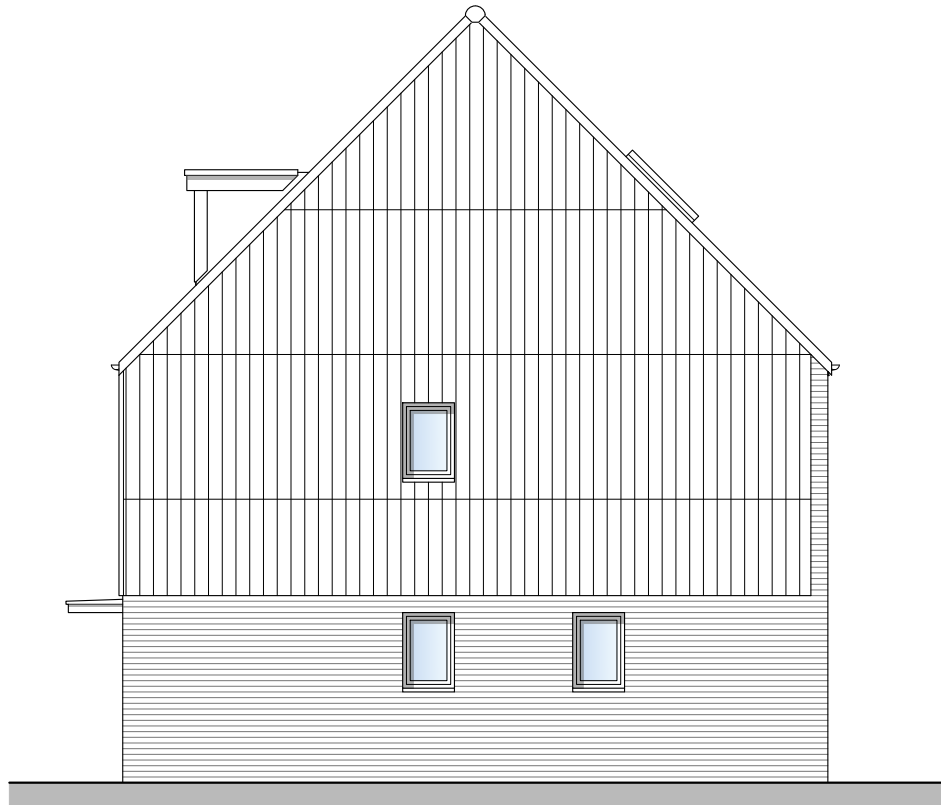


Side Elevation A

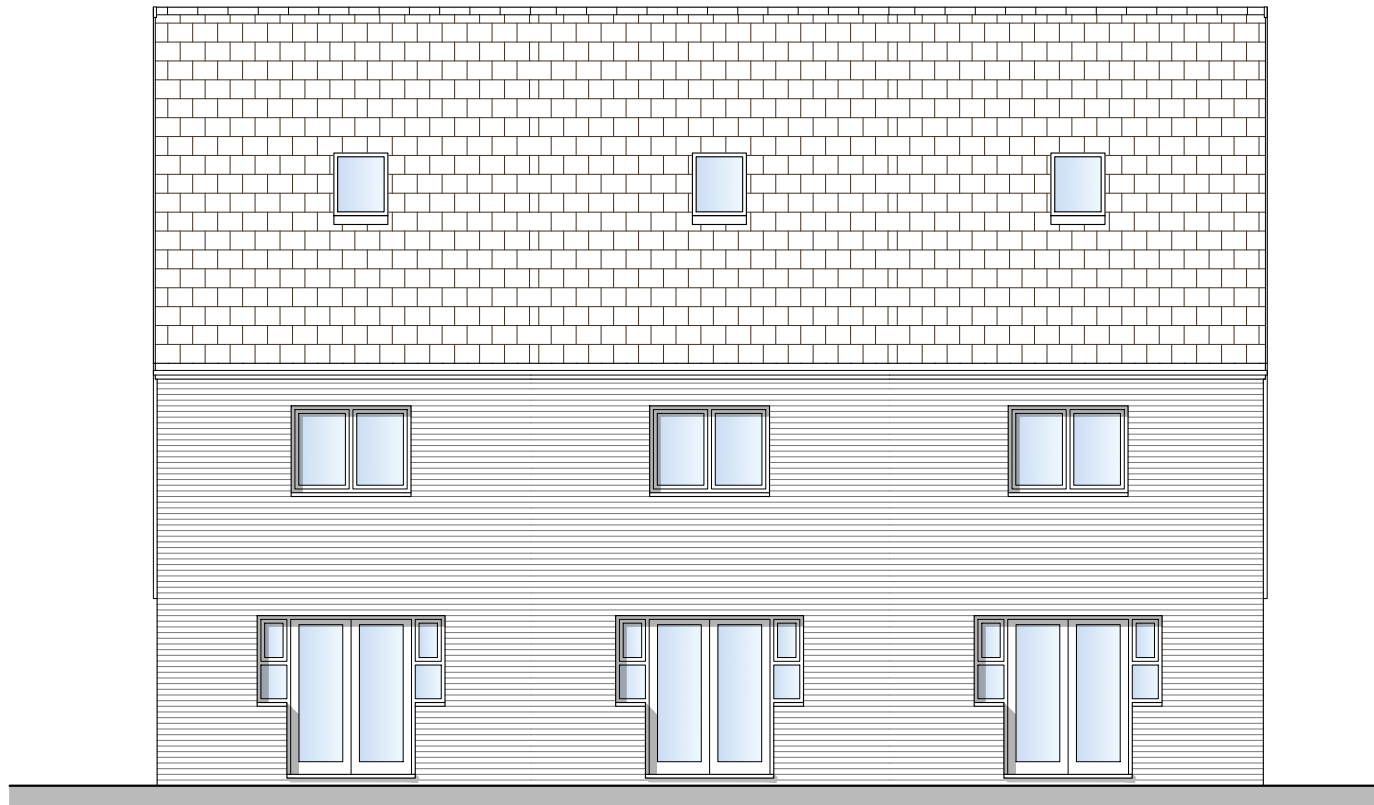

Rear Elevation

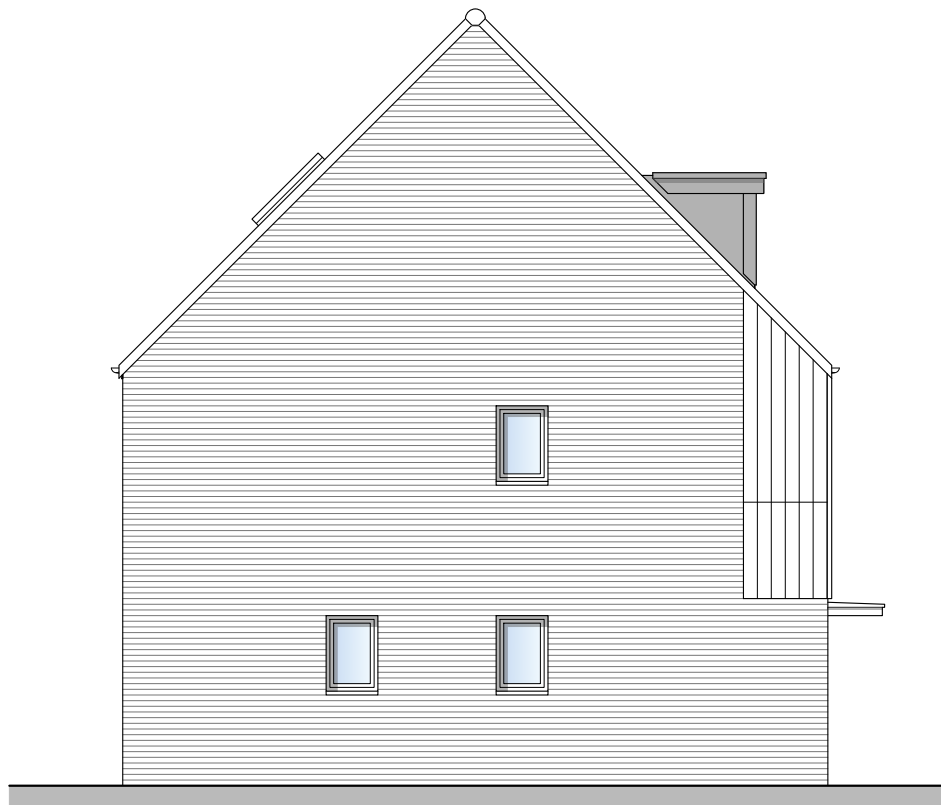


Side Elevation B

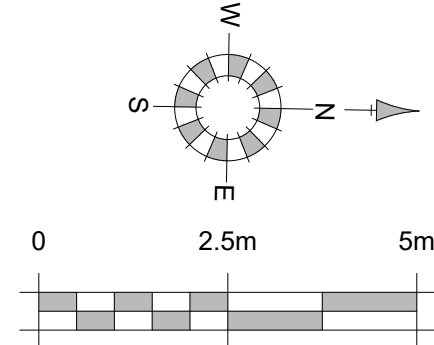

House Type 3.12	
Nationally Described Space Standards (3 Bed 5 person 3 storey)	
Gross Internal Area (requirement 90m²)	100.4m²
Built-in storage (requirement 2.5m³)	3.83m³
Bed 1 - Double/twin (req. 11.5m², 2.75m wide)	14.86m², 3.00m
Bed 2 - Double/twin (req. 11.5m², 2.55m wide)	19.66m², 3.40m
Bed 3 - Single (req. 7.5m², 2.15m wide)	7.95m², 1.69m

Skilling Heights	
1500 Skilling Line	-----
1800 Skilling Line	-----
2100 Skilling Line	-----
2400 Ceiling Line	-----

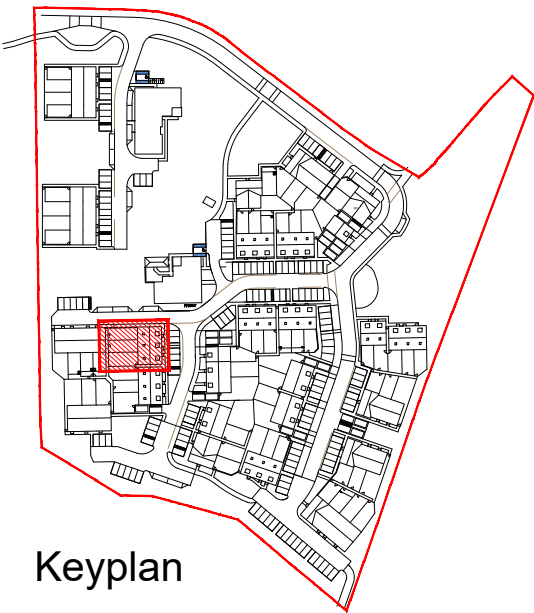

Keyplan

REV.	DATE	REVISIONS:	BY	REV.	DATE	REVISIONS:	BY	REV.	DATE	REVISIONS:	BY	STATUS:

Planning

CLIENT:	Stonebond Properties (Guildford) Ltd and the Borrow Foundation	PROJECT:	Padnell Grange Waterlooville
SCALE:	1:100 (A1 ORIGINAL)	DRAWING:	Type 3.12 - Plots 75-77 Proposed Plans & Elevations
DRAWN:	BH	24143	P133
DATE:	Feb.'26		-



architecture planning masterplanning

Broadmede House, Farnham Business Park,
Weydon Lane, Farnham, Surrey GU9 8QT.
info@osparchitecture.com www.osparchitecture.com
Tel: 01252 267878