


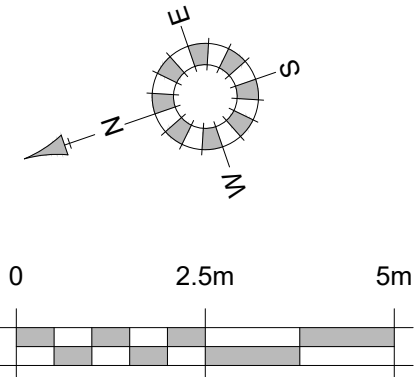


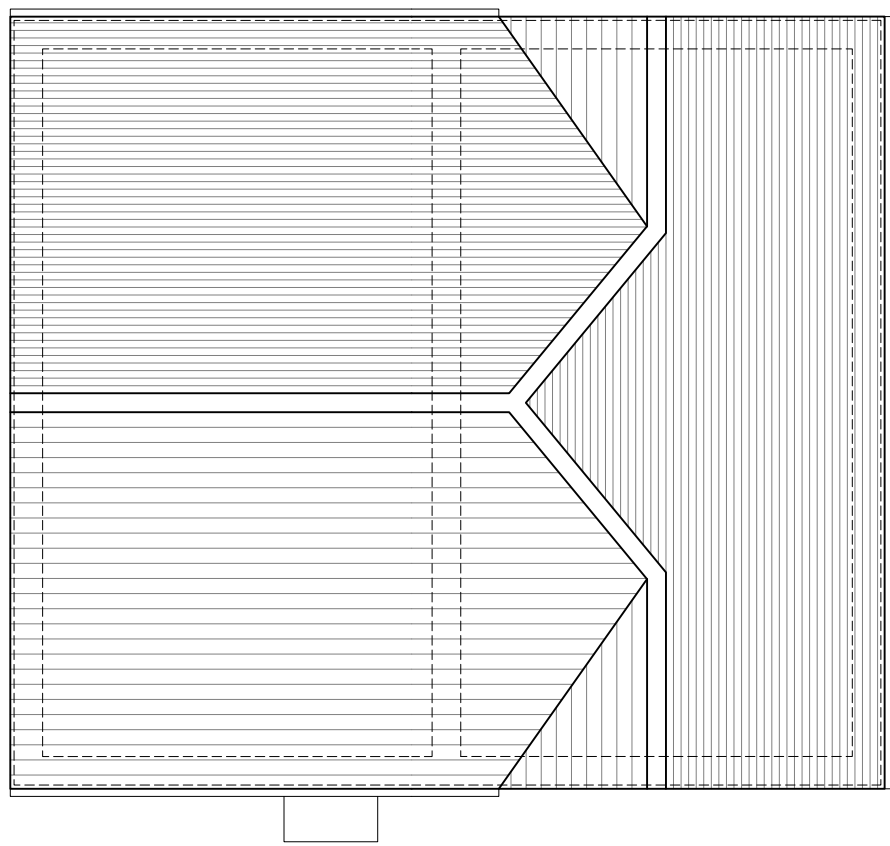

Roof Plan

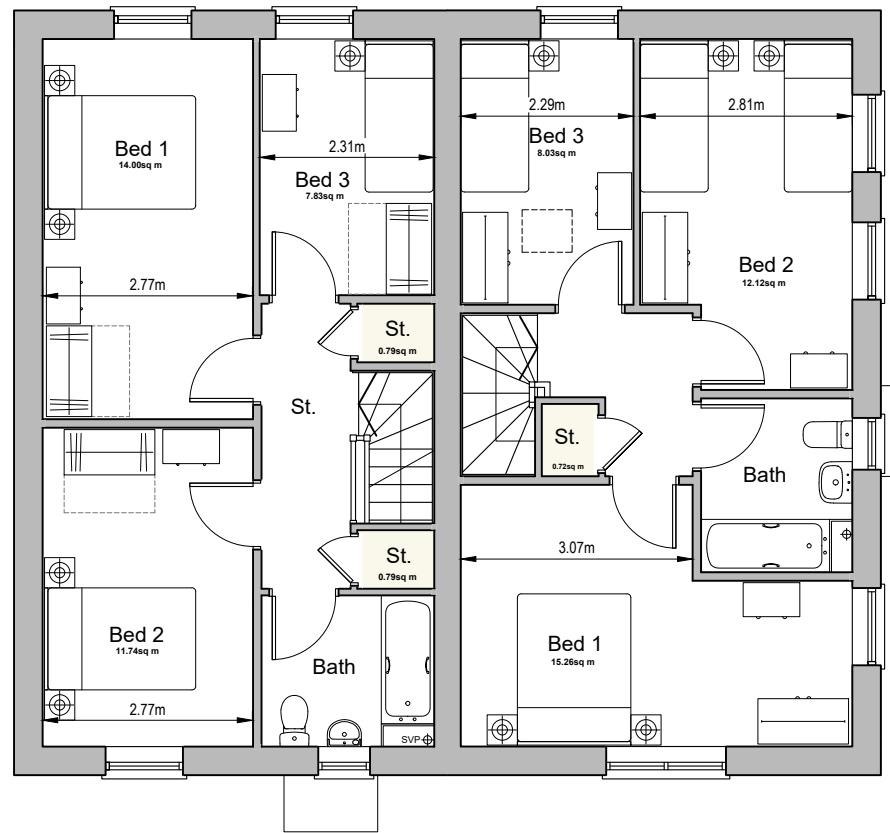

First Floor Plan

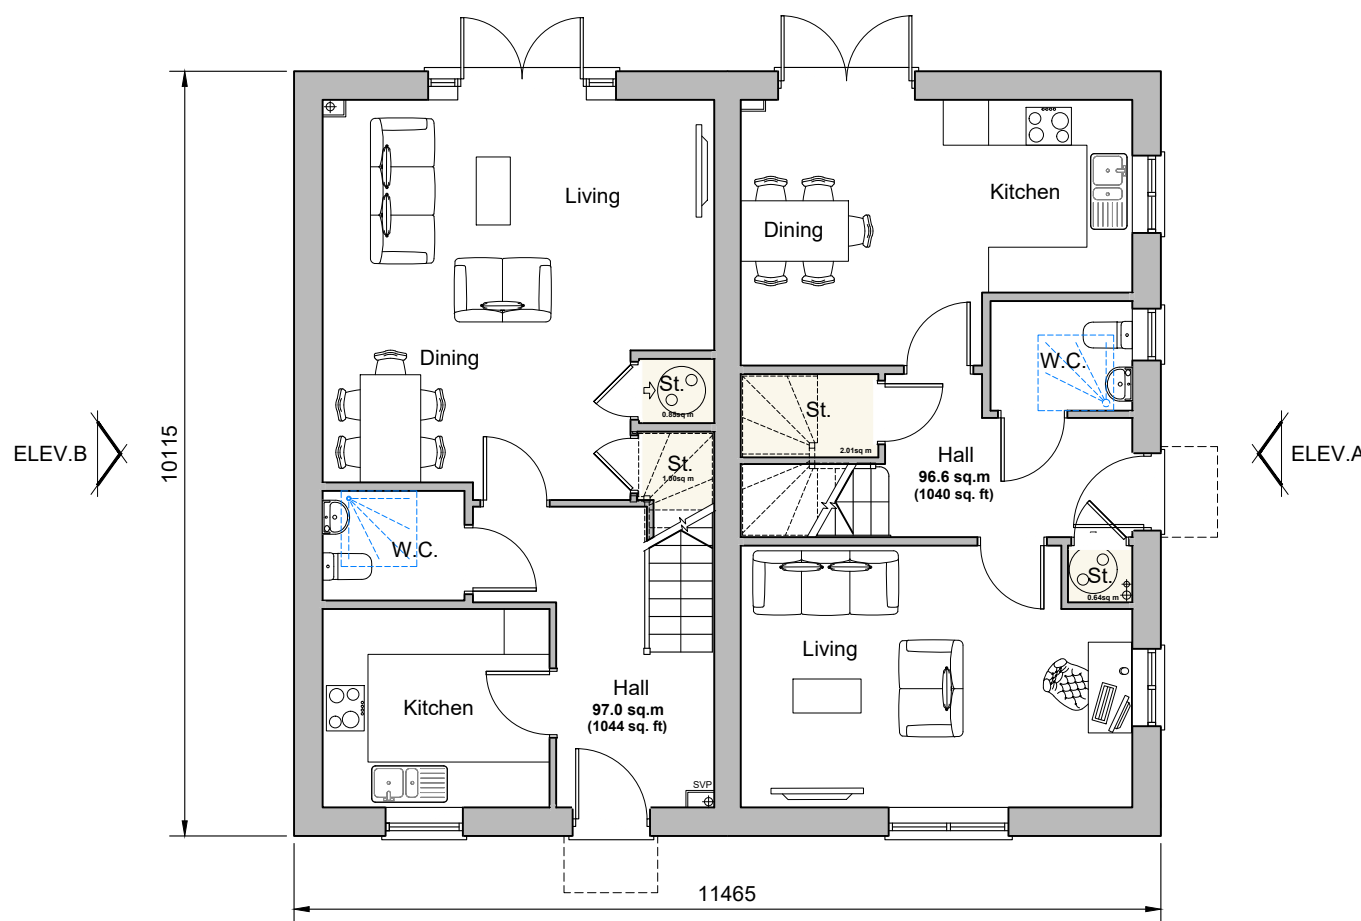

Ground Floor Plan
Plots 62-63




Front Elevation



Rear Elevation




Side Elevation A

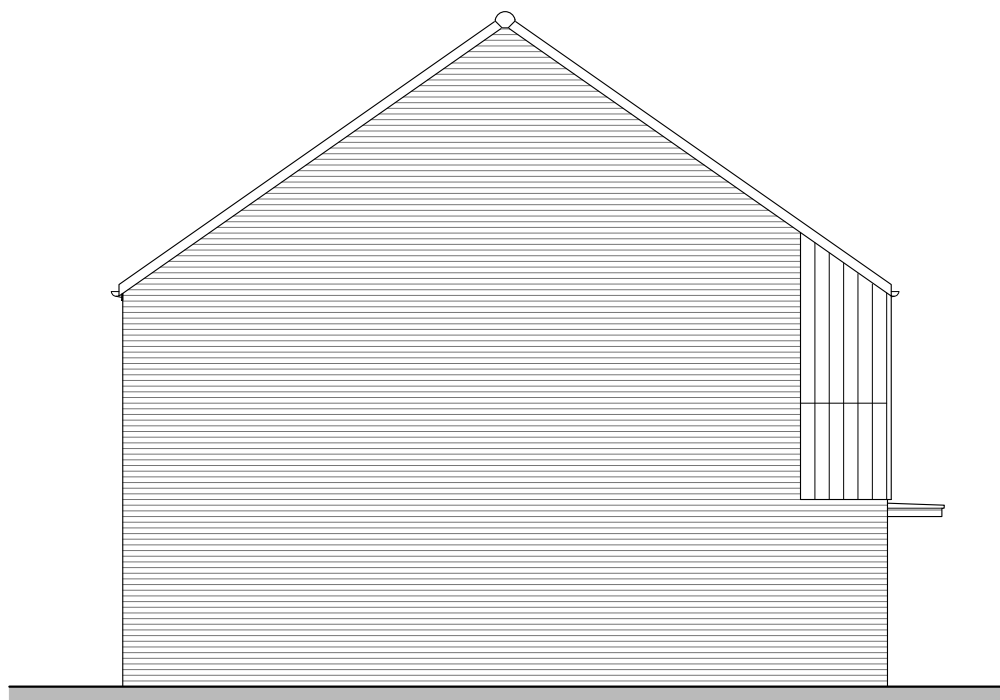

Side Elevation B

House Type 3.13	
Nationally Described Space Standards (3 Bed 5 person 2 storey)	
Gross Internal Area (requirement 93m²)	96.6m²
Built-in storage (requirement 2.5m³)	3.37m³
Bed 1 - Double/twin (req. 11.5m², 2.75m wide)	15.25m², 3.07m
Bed 2 - Double/twin (req. 11.5m², 2.55m wide)	12.10m², 2.81m
Bed 3 - Single (req. 7.5m², 2.15m wide)	8.03m², 2.29m

House Type 3.11	
Nationally Described Space Standards (3 Bed 5 person 2 storey)	
Gross Internal Area (requirement 93m²)	97.0m²
Built-in storage (requirement 2.5m³)	3.43m³
Bed 1 - Double/twin (req. 11.5m², 2.75m wide)	14.00m², 2.77m
Bed 2 - Double/twin (req. 11.5m², 2.55m wide)	11.74m², 2.77m
Bed 3 - Single (req. 7.5m², 2.15m wide)	7.83m², 2.31m

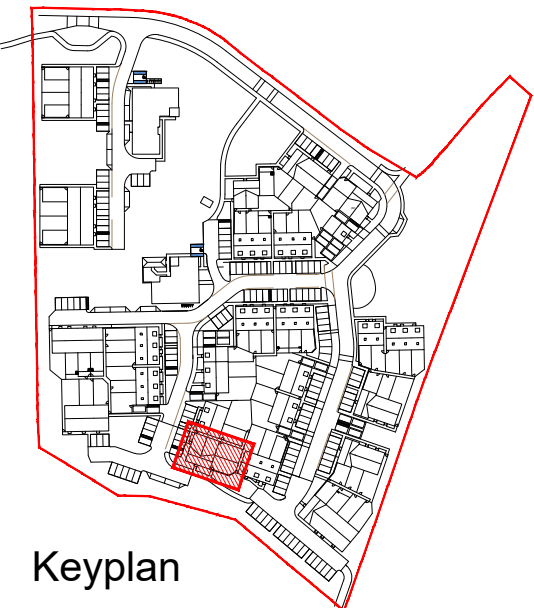

Keyplan

REV.	DATE	REVISIONS:	BY	REV.	DATE	REVISIONS:	BY	REV.	DATE	REVISIONS:	BY	STATUS:

Planning

© COPYRIGHT EXISTS ON THE DESIGNS AND INFORMATION SHOWN ON THIS DRAWING. This drawing may be scaled or cross referenced to the scale bar for planning application purposes only. Do not scale for any other purpose, use figured dimensions only. Subject to site survey and all necessary consents. All dimensions to be checked by user and any discrepancies, errors or omissions to be reported to the Architect before work commences. This drawing is to be read in conjunction with all other relevant materials. OS Licence No. 100007327

CLIENT: Stonebond Properties (Guildford) Ltd and the Borrow Foundation		PROJECT: Padnell Grange Waterlooville	
SCALE: 1:100 (A1 ORIGINAL)		DRAWING: Type 3.13 & 3.11 - Plots 62-63 Proposed Plans & Elevations	
DRAWN: BH DATE: Feb.'26	24143	P126	-


architecture planning masterplanning

Broadmeade House, Farnham Business Park,
Weydon Lane, Farnham, Surrey GU9 8QT.
info@osparchitecture.com www.osparchitecture.com
Tel: 01252 267878

©2024 OSP Architecture Limited. Company Registration No. 2019011