




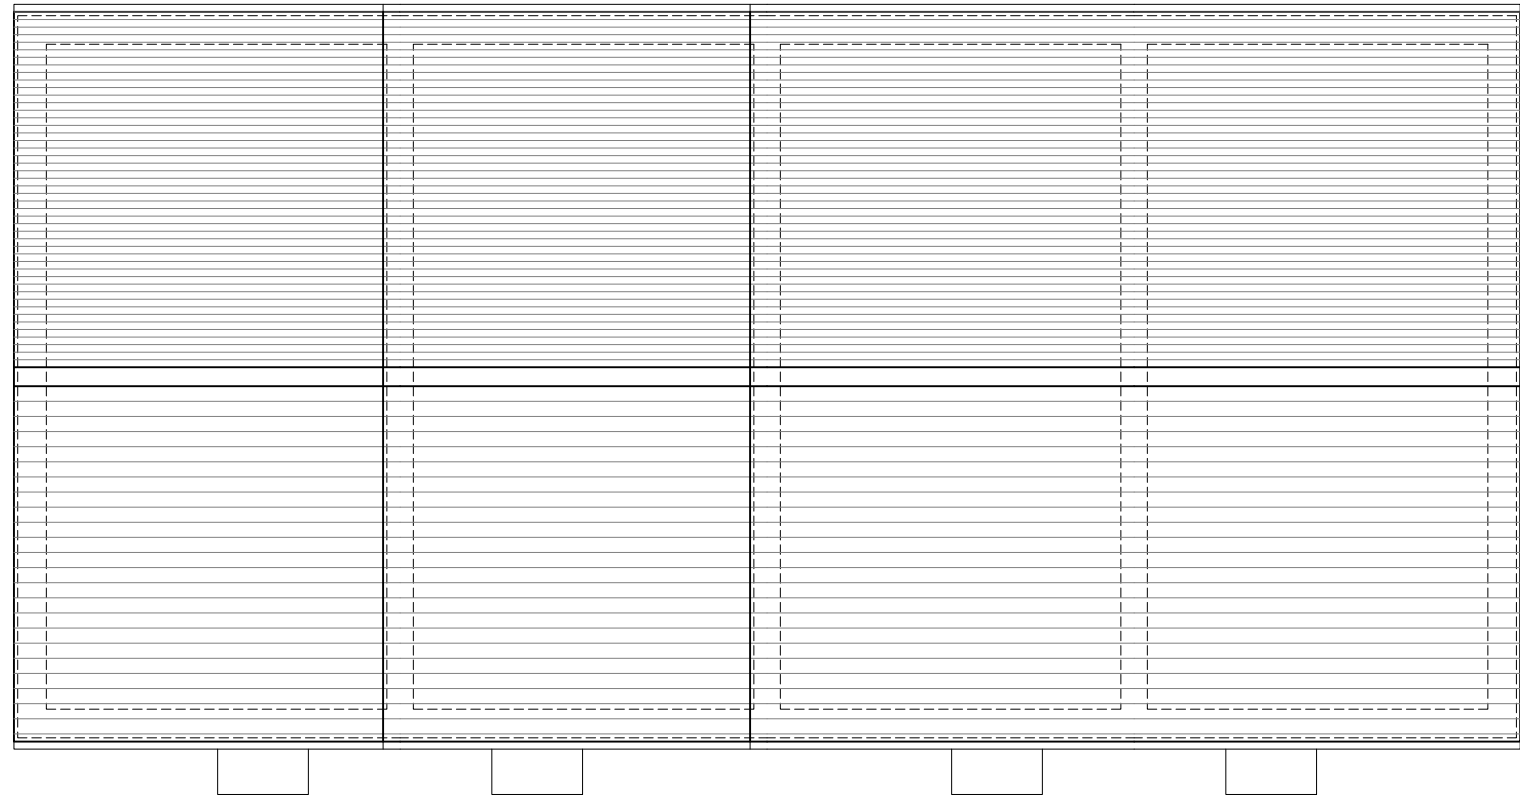

Roof Plan

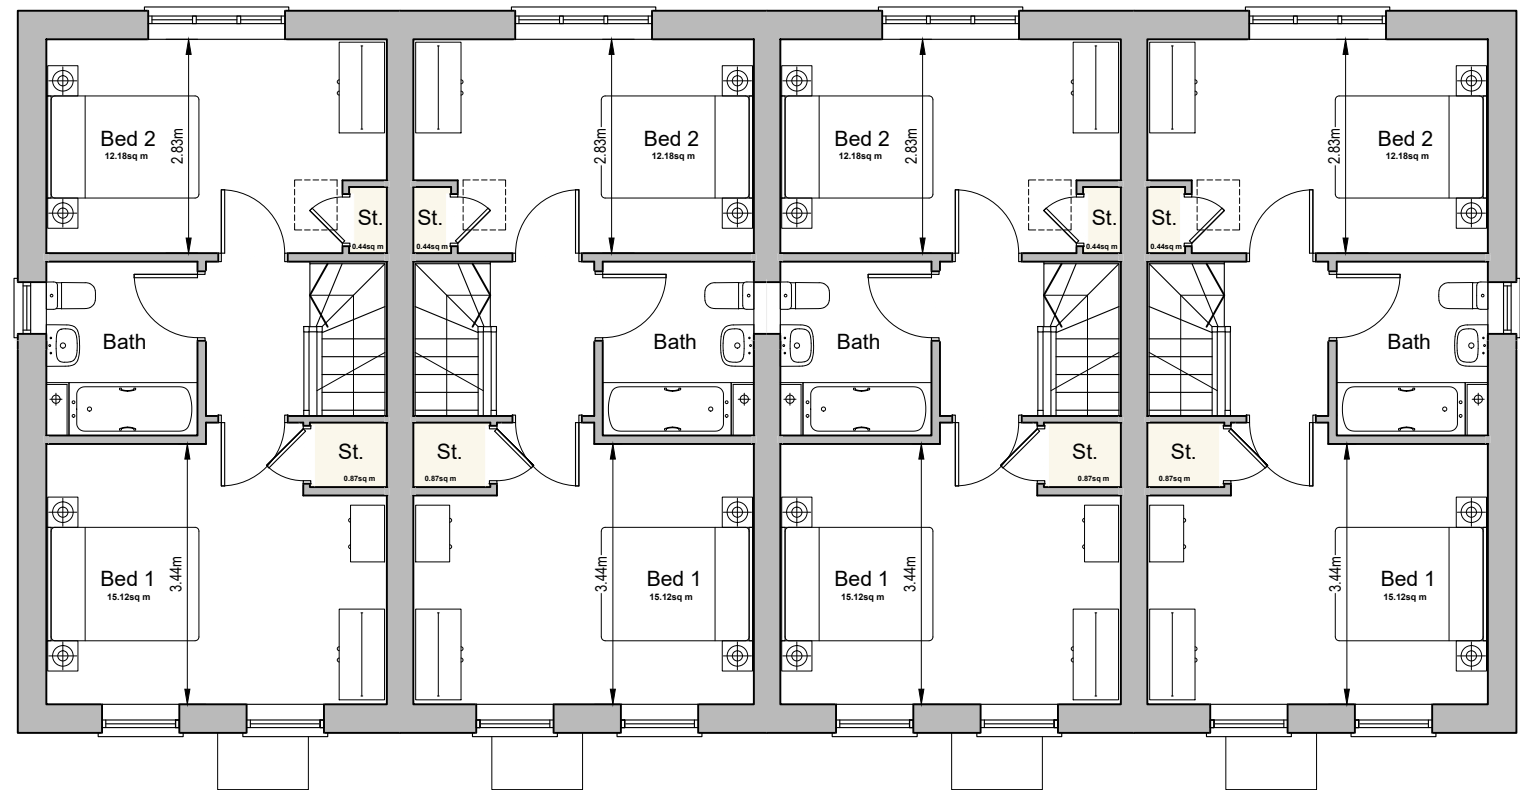

First Floor Plan

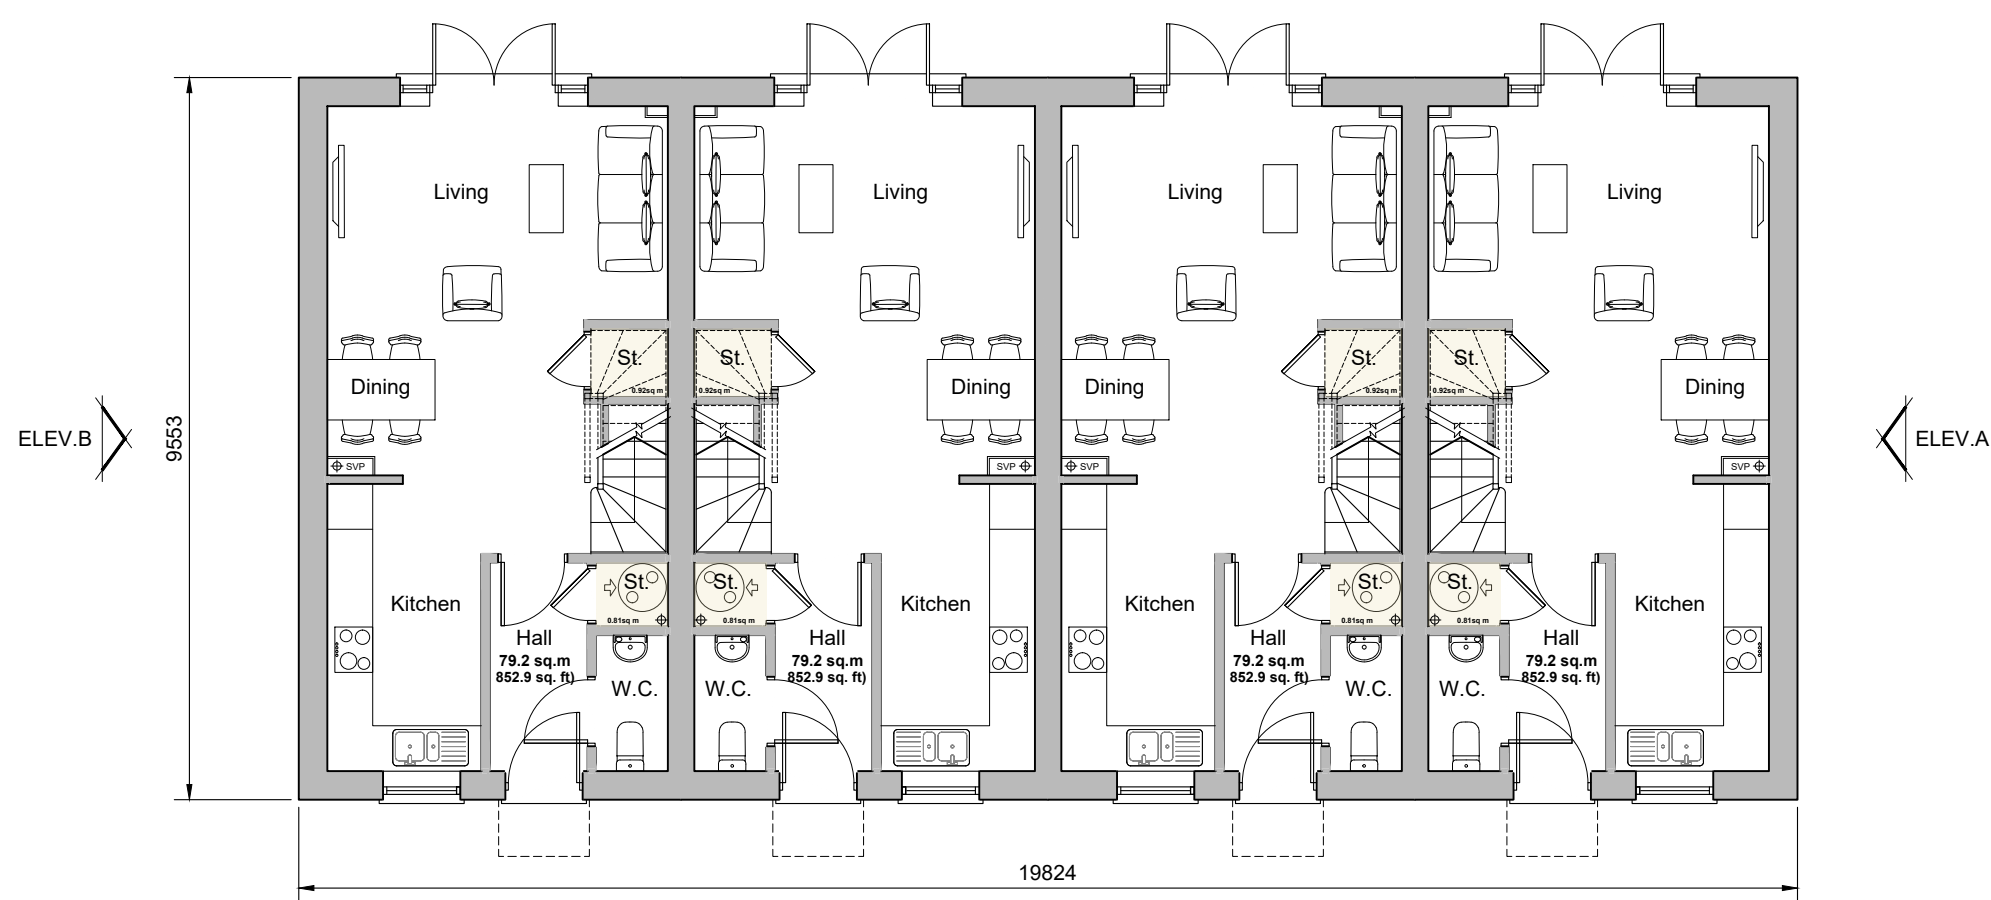


Ground Floor Plan
Plots 1-4




Front Elevation




Rear Elevation

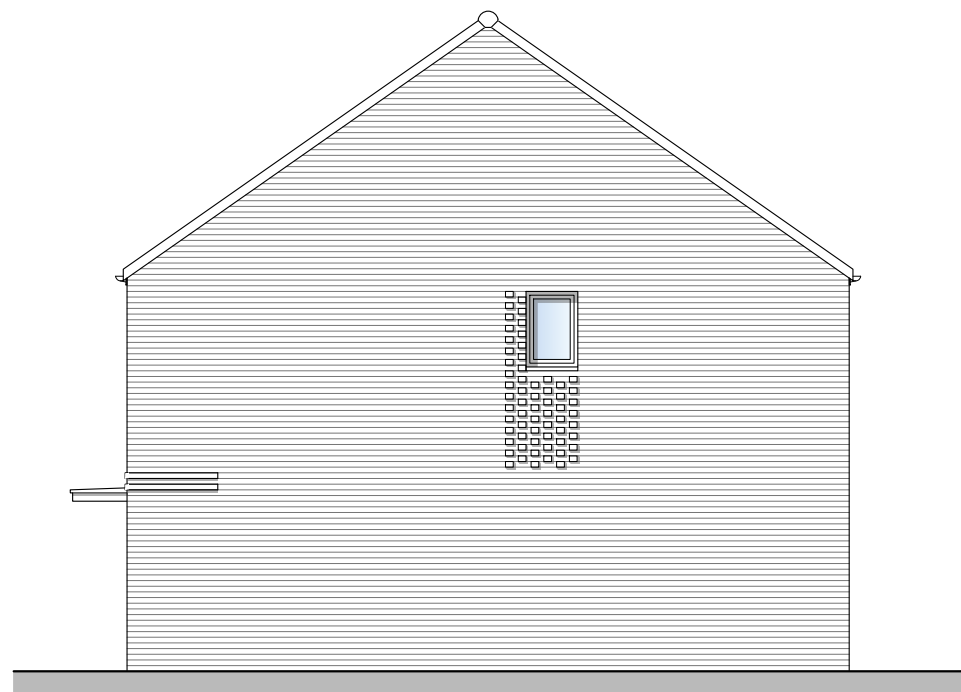


Side Elevation A

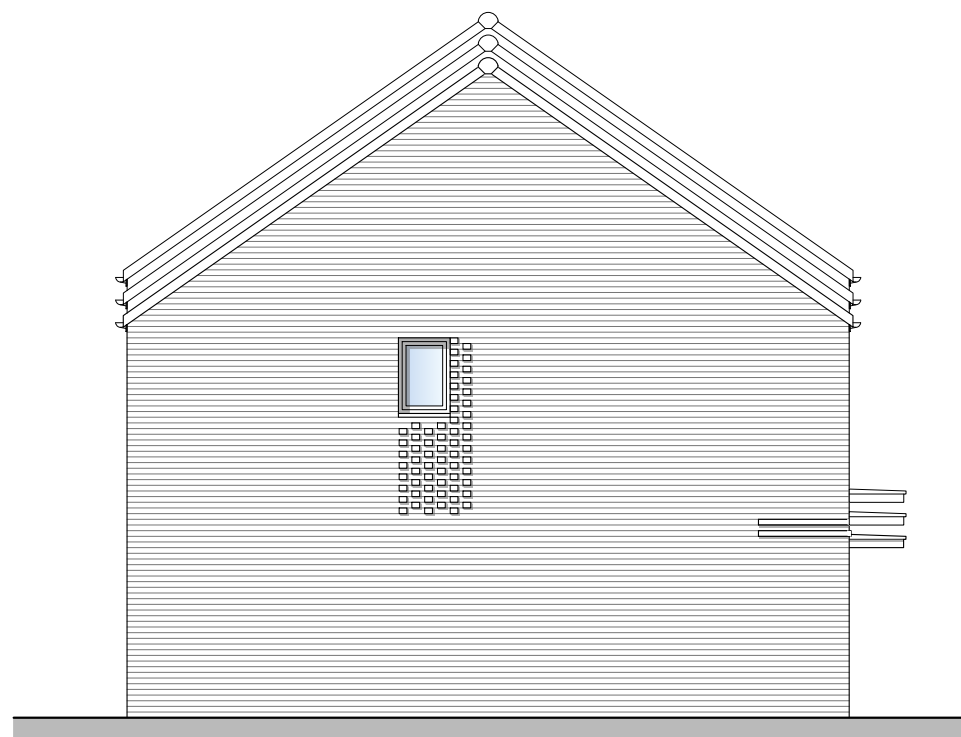

Side Elevation B

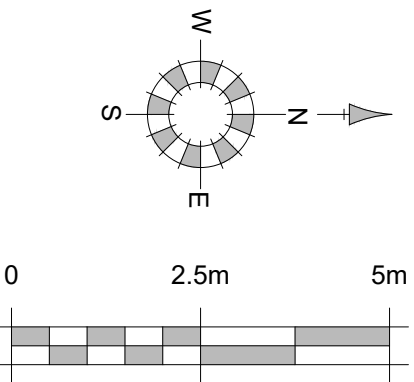

House Type 2.5	
Nationally Described Space Standards (2 Bed 4 person 2 storey)	
Gross Internal Area (requirement 79m²)	79.24m²
Built-in storage (requirement 2.0m³)	3.04m³
Bed 1 - Double/twin (req. 11.5m², 2.75m wide)	15.12m², 3.44m
Bed 2 - Double/twin (req. 11.5m², 2.55m wide)	12.18m², 2.83m

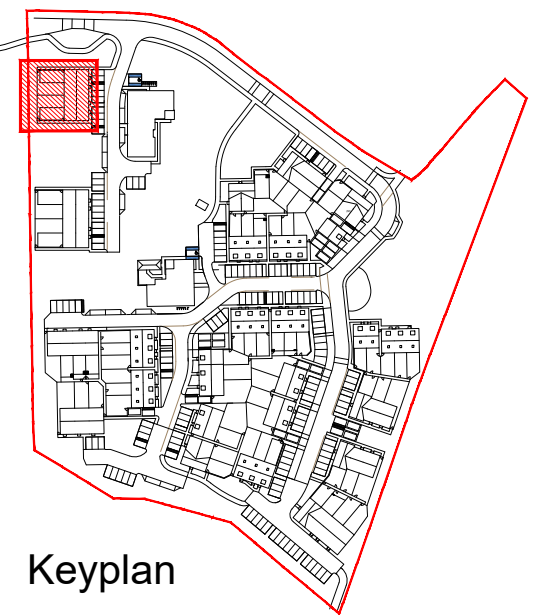

Keyplan

REV.	DATE	REVISIONS:	BY	REV.	DATE	REVISIONS:	BY	REV.	DATE	REVISIONS:	BY	STATUS:

Planning

CLIENT: Stonebond Properties (Guildford) Ltd and the Borrow Foundation		PROJECT: Padnell Grange Waterlooville	
SCALE: 1:100 (A1 ORIGINAL)		DRAWING: Type 2.5 - Plots 1-4 Proposed Plans & Elevations	
DRAWN: BH	24143	P121	-
DATE: Feb '26			

