




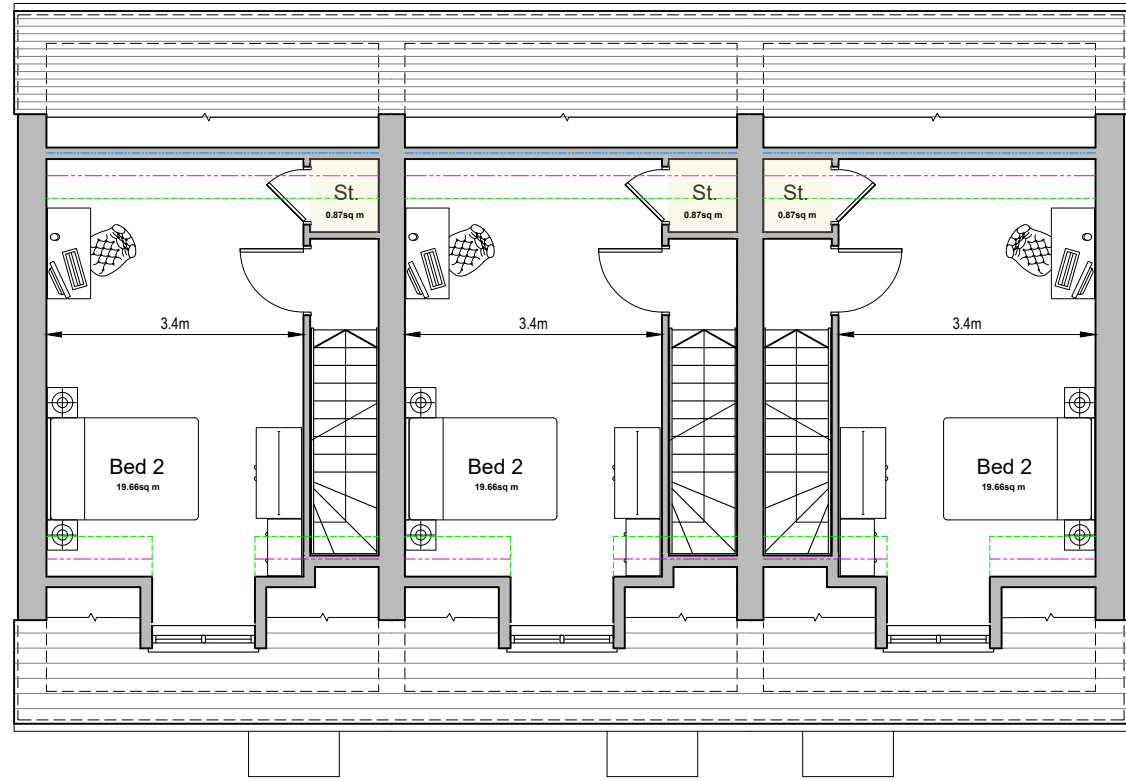


Roof Plan

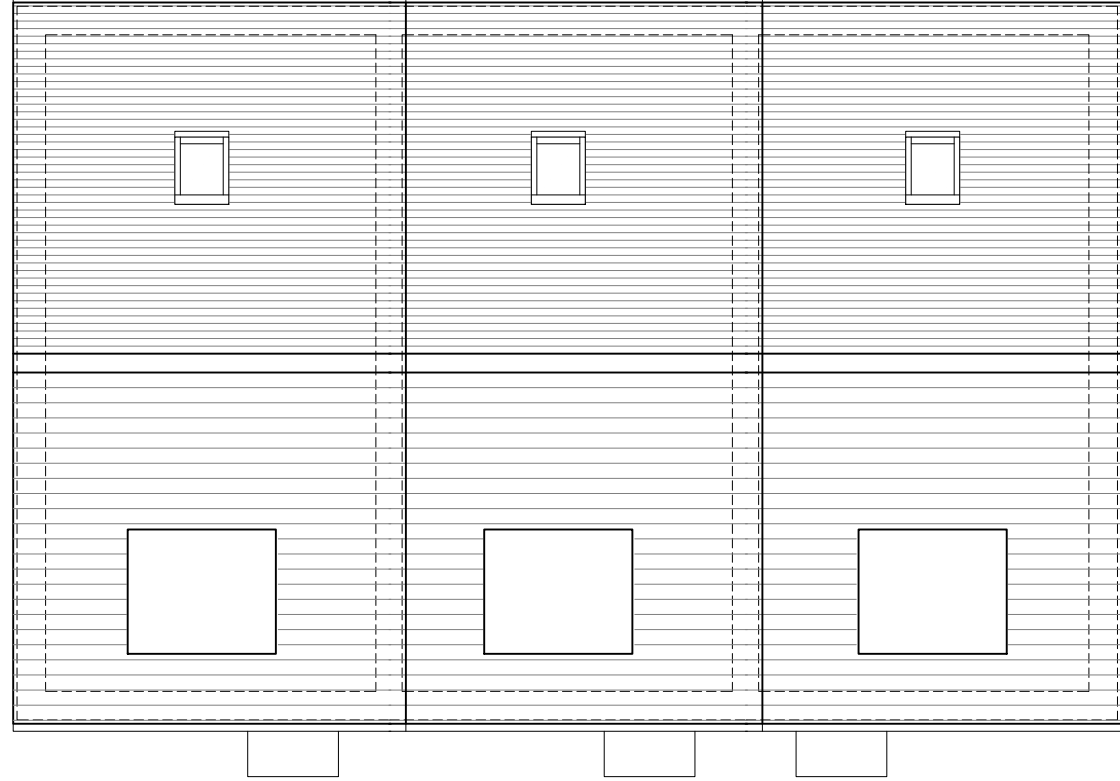

Roof Plan

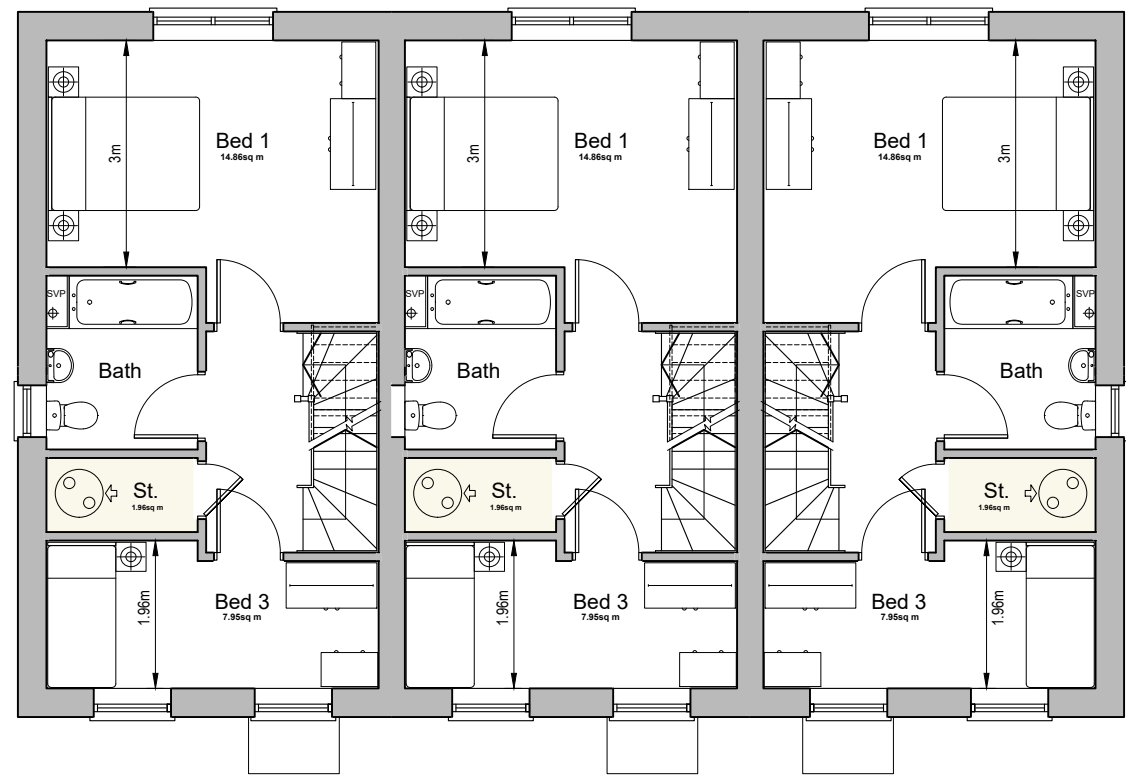

First Floor Plan

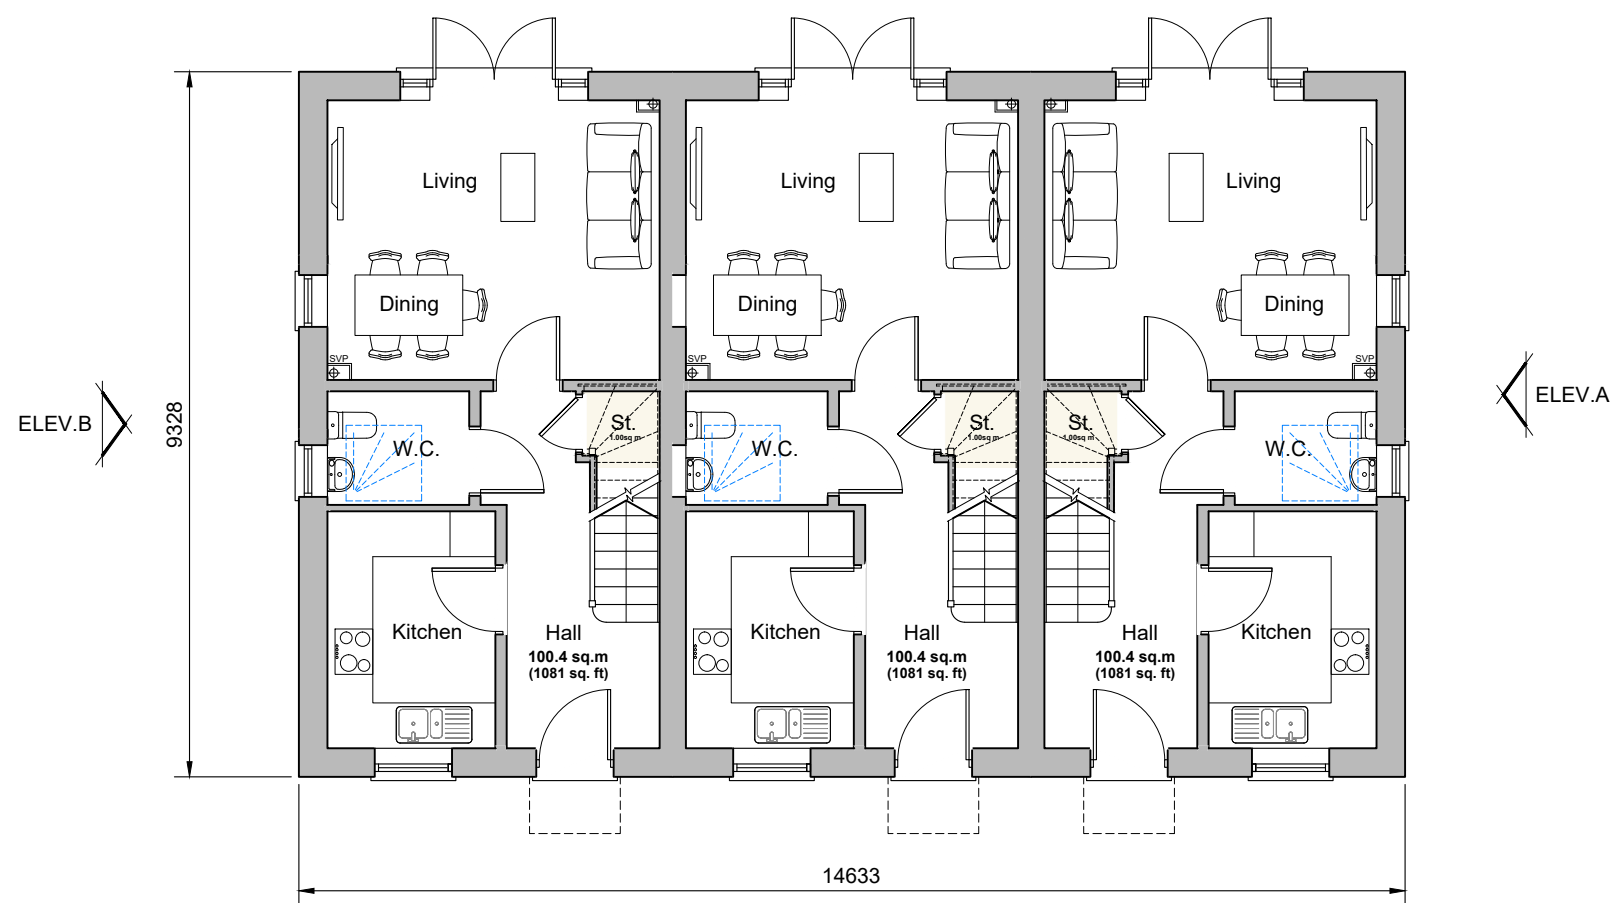

Ground Floor Plan  
Plots 26-28, 29-31, 49-51, 52-54




Front Elevation




Side Elevation A



Rear Elevation

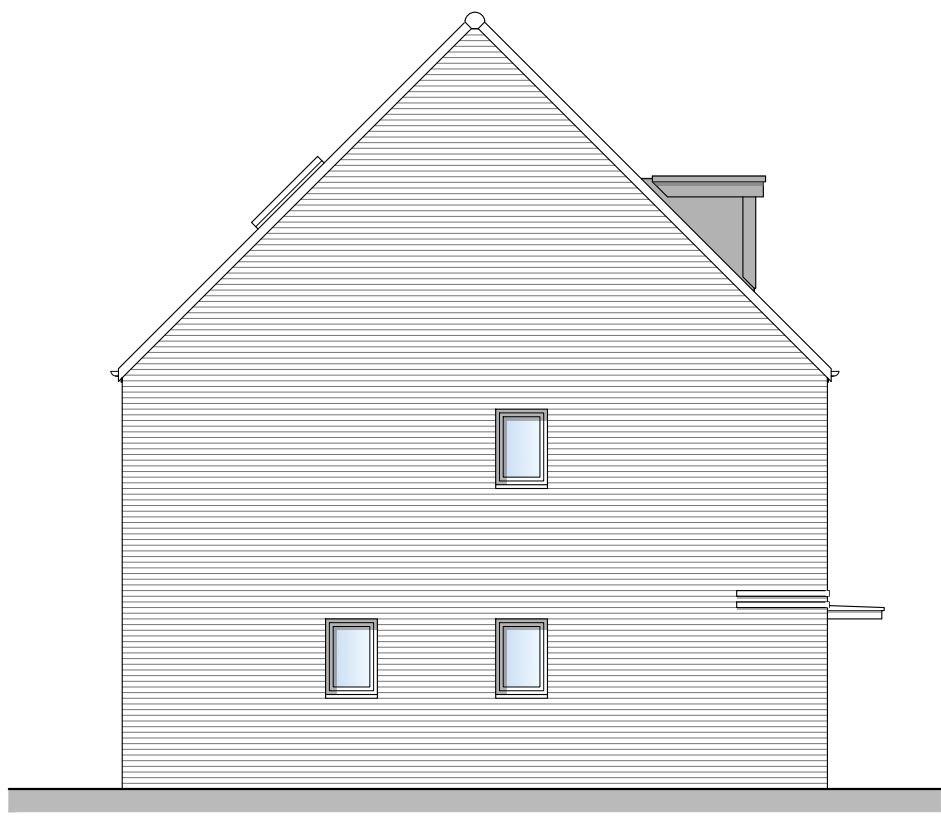


Side Elevation B

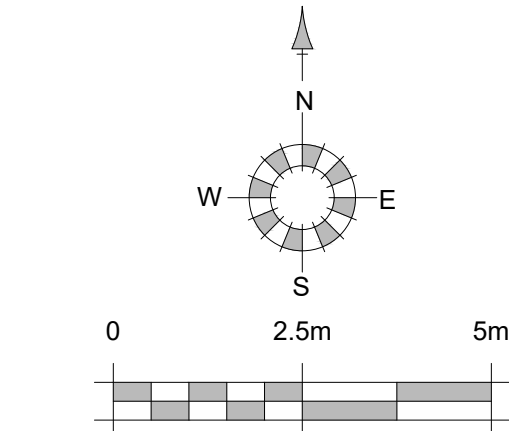

North point varies

| House Type 3.12                                                   |                |
|-------------------------------------------------------------------|----------------|
| Nationally Described Space Standards<br>(3 Bed 5 person 3 storey) |                |
| Gross Internal Area<br>(requirement 50m²)                         | 100.4m²        |
| Built-in storage<br>(requirement 2.5m³)                           | 3.83m³         |
| Bed 1 - Double twin<br>(req. 11.5m², 2.75m wide)                  | 14.86m², 3.00m |
| Bed 2 - Double/twin<br>(req. 11.5m², 2.55m wide)                  | 19.66m², 3.40m |
| Bed 3 - Single<br>(req. 7.5m², 2.15m wide)                        | 7.95m², 1.69m  |

| Skelling Heights   |  |
|--------------------|--|
| 1500 Skelling Line |  |
| 1800 Skelling Line |  |
| 2100 Skelling Line |  |
| 2400 Ceiling Line  |  |

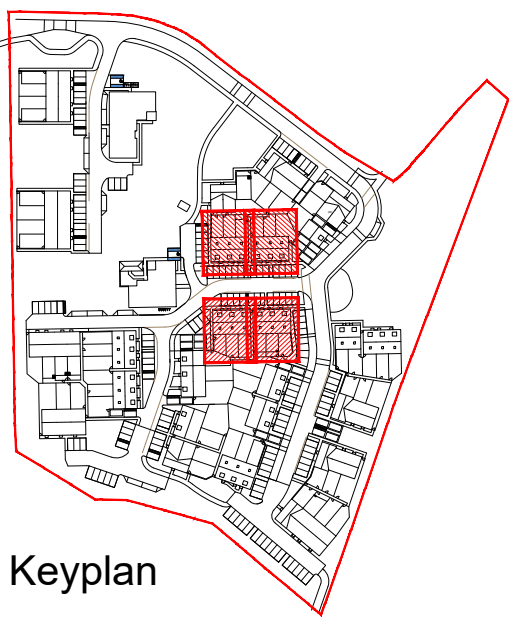

Keyplan

| REV. | DATE | REVISIONS: | BY | REV. | DATE | REVISIONS: | BY | REV. | DATE | REVISIONS: | BY | STATUS: |
|------|------|------------|----|------|------|------------|----|------|------|------------|----|---------|
|      |      |            |    |      |      |            |    |      |      |            |    |         |

Planning

|         |                                                                |          |                                                             |
|---------|----------------------------------------------------------------|----------|-------------------------------------------------------------|
| CLIENT: | Stonebond Properties (Guildford) Ltd and the Borrow Foundation | PROJECT: | Padnell Grange Waterlooville                                |
| SCALE:  | 1:100 (A1 ORIGINAL)                                            | DRAWING: | Type 3.12 - Plots 26-31 & 49-54 Proposed Plans & Elevations |
| DRAWN:  | BH                                                             | 24143    | P135                                                        |
| DATE:   | Feb.'26                                                        |          | -                                                           |



architecture planning masterplanning

Broadmede House, Farnham Business Park,  
Weydon Lane, Farnham, Surrey GU9 8QT.  
info@osparchitecture.com www.osparchitecture.com  
Tel: 01252 267878