




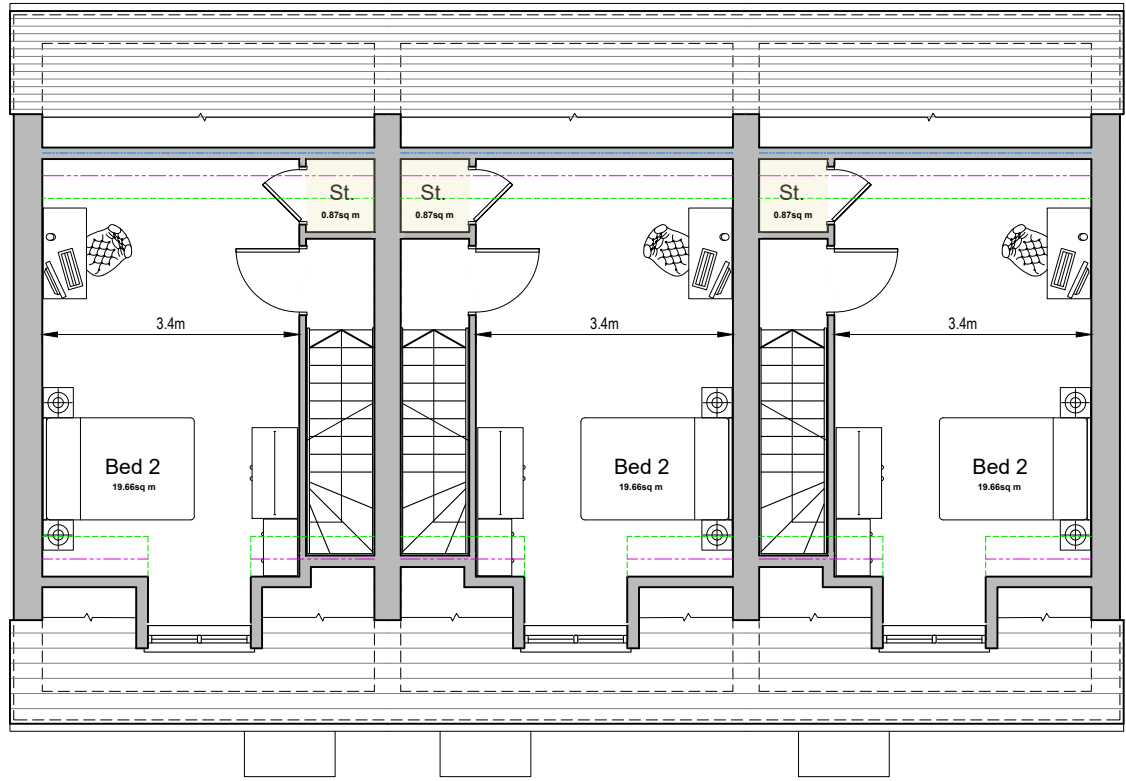


Roof Plan

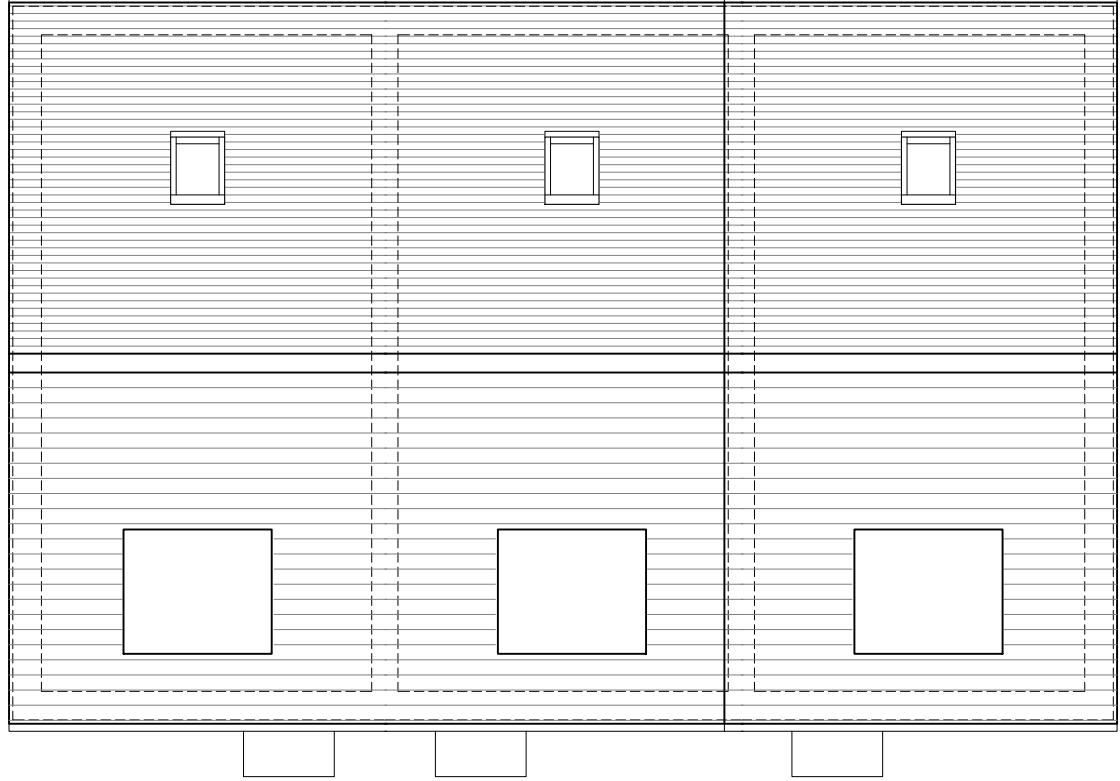

Roof Plan

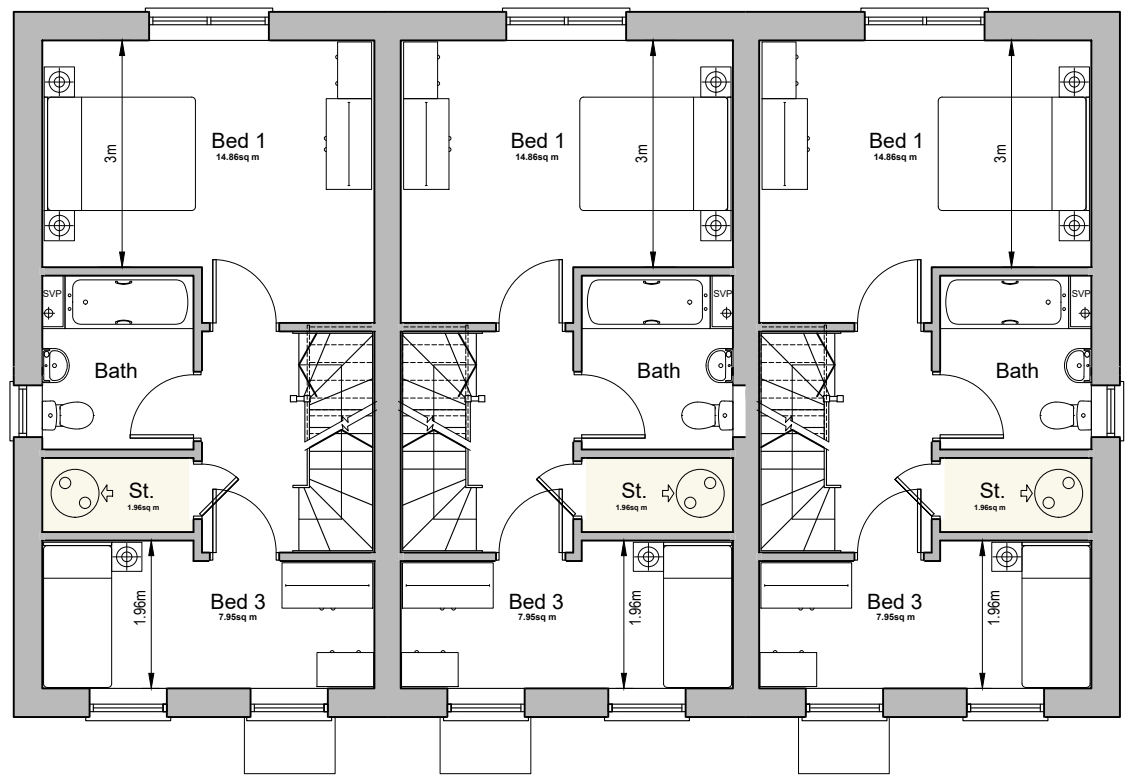


First Floor Plan

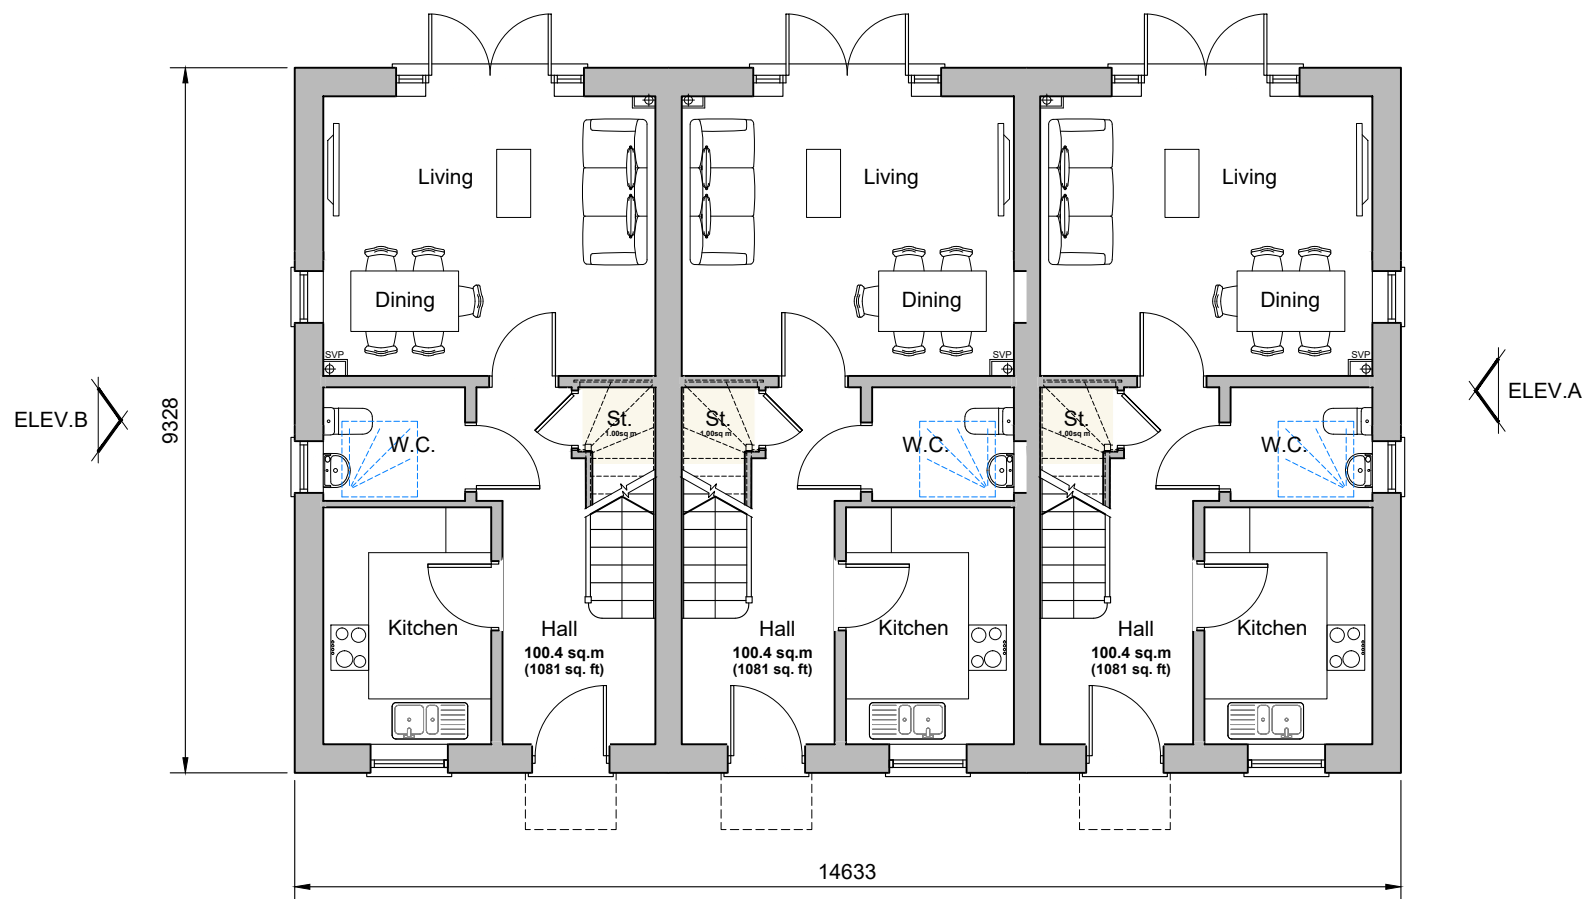

Ground Floor Plan
Plots 36-38




Front Elevation

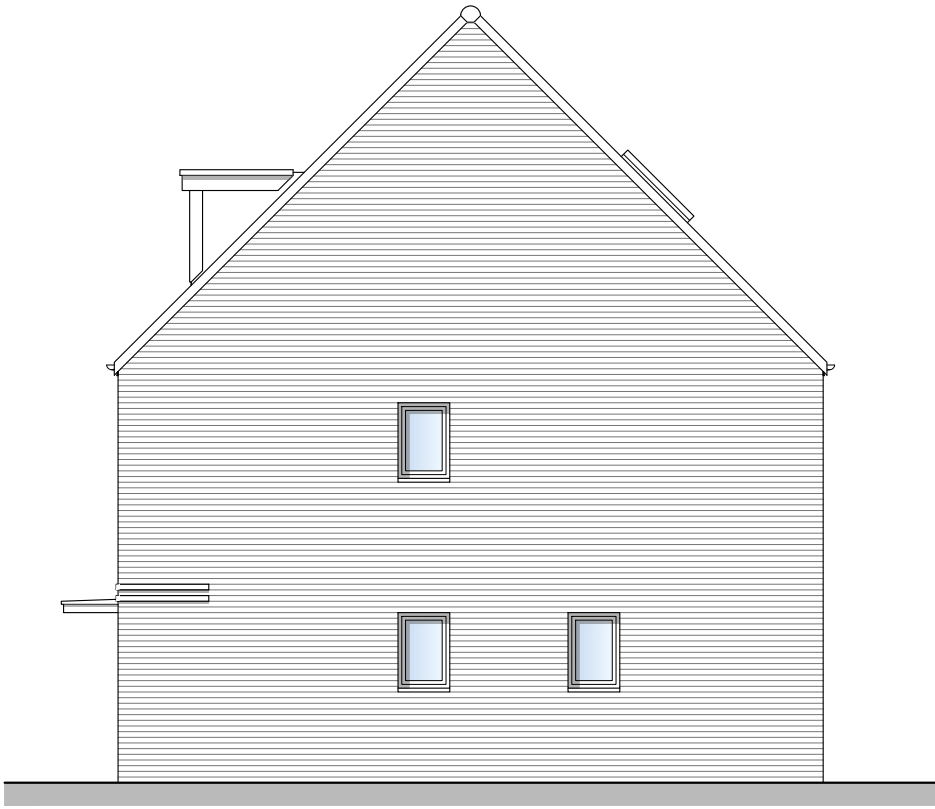

Side Elevation A



Rear Elevation

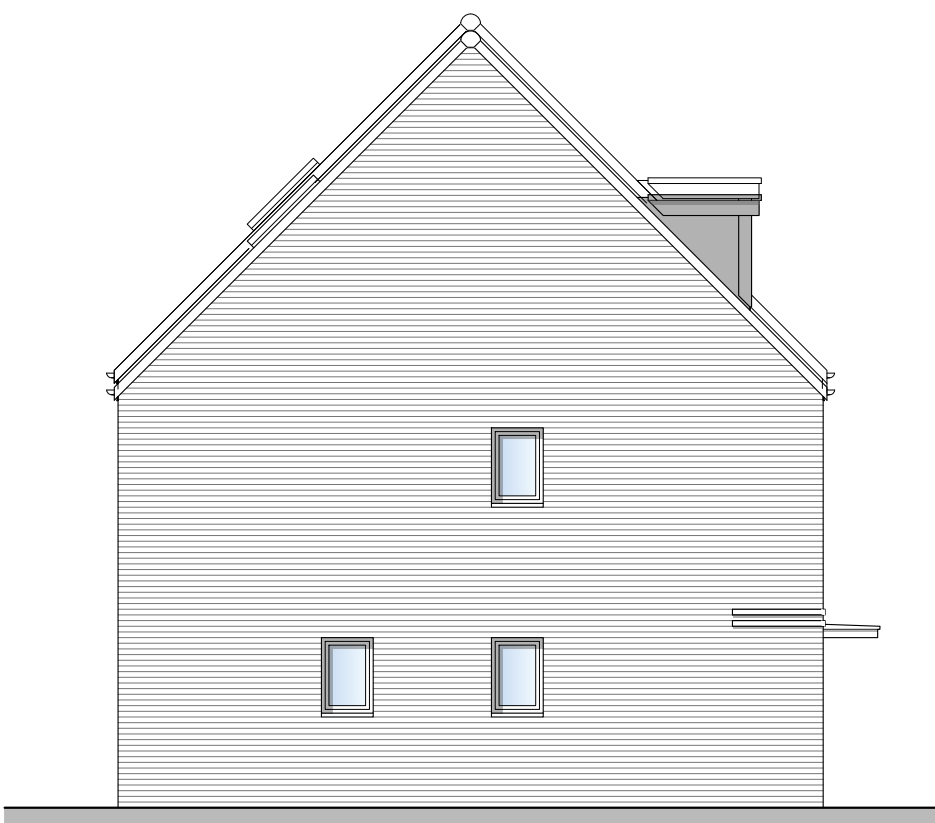

Side Elevation B

S
E
N
M

02.5m5m

House Type 3.12

Nationally Described Space Standards
(3 Bed 5 person 3 storey)

Gross Internal Area
(requirement 95m²)

100.4m²

Built-in storage
(requirement 2.5m³)

3.83m³

Bed 1 - Double/twin
(req. 11.5m², 2.75m wide)

14.86m², 3.00m

Bed 2 - Double/twin
(req. 11.5m², 2.55m wide)

19.66m², 3.40m

Bed 3 - Single
(req. 7.5m², 2.15m wide)

7.95m², 1.69m

Skelling Heights

1500 Skelling Line

1800 Skelling Line

2100 Skelling Line

2400 Ceiling Line

Keyplan

REV.	DATE	REVISIONS:	BY	REV.	DATE	REVISIONS:	BY	REV.	DATE	REVISIONS:	BY	STATUS:

Planning

CLIENT:	Stonebond Properties (Guildford) Ltd and the Borrow Foundation	PROJECT:	Padnell Grange Waterlooville
SCALE:	1:100 (A1 ORIGINAL)	DRAWING:	Type 3.12 - Plots 36-38 Proposed Plans & Elevations
DRAWN:	BH	24143	P132
DATE:	Feb.'26		-

architecture

planning

masterplanning

Broadmede House, Farnham Business Park,
Weydon Lane, Farnham, Surrey GU9 8QT.
info@osparchitecture.com www.osparchitecture.com
Tel: 01252 267878

©2024 OSP Architecture Ltd. Company Registration No. 201007327