




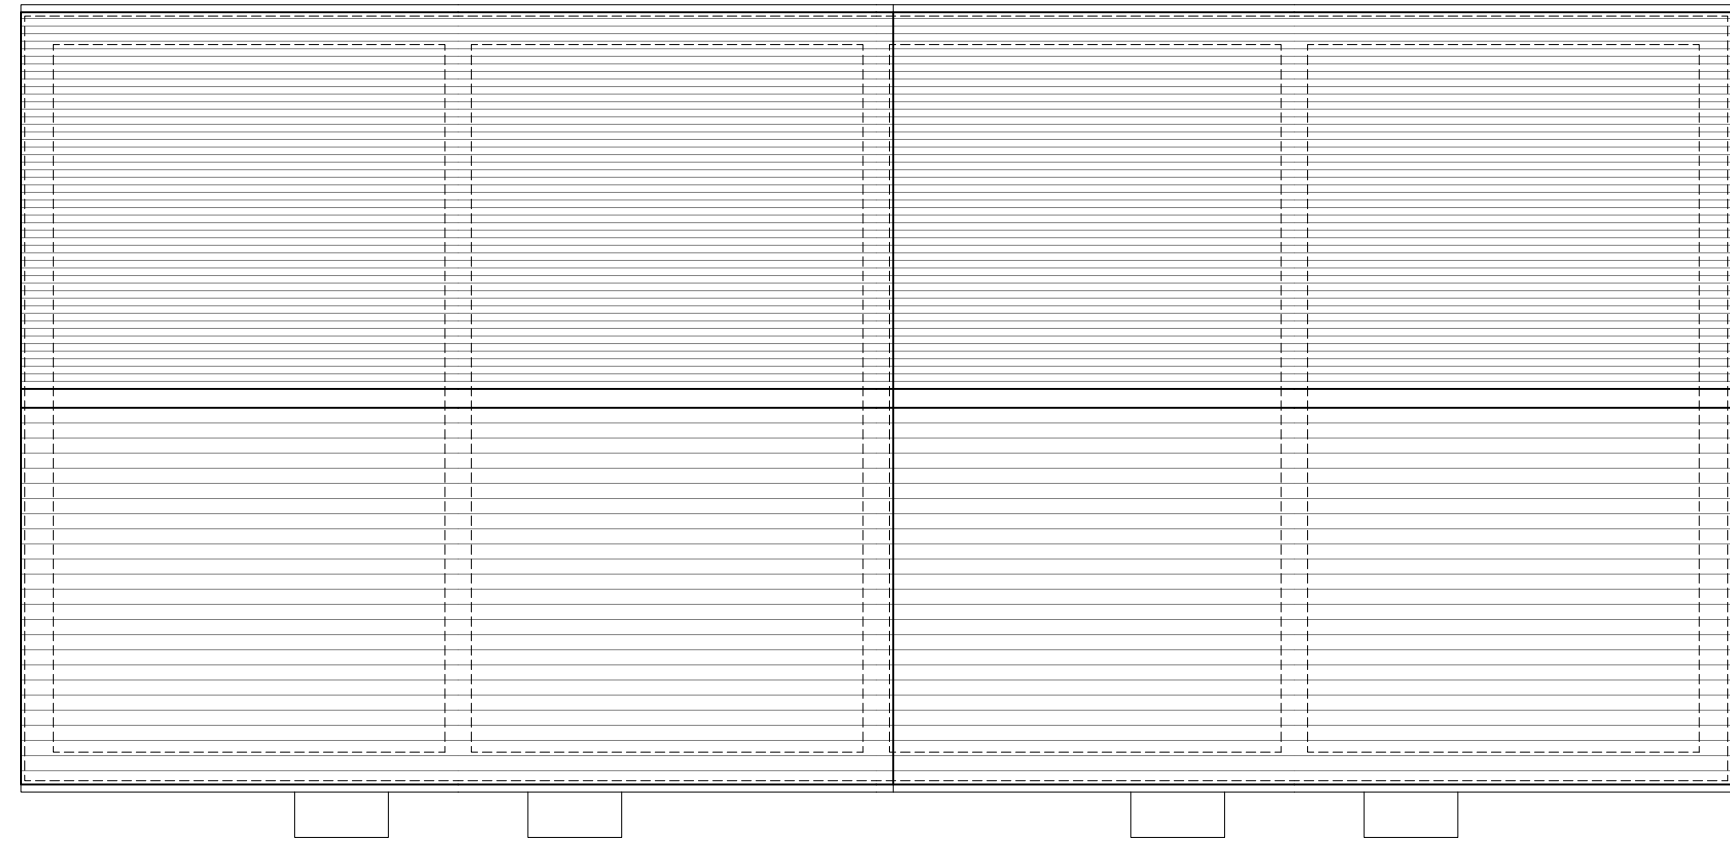

Roof Plan

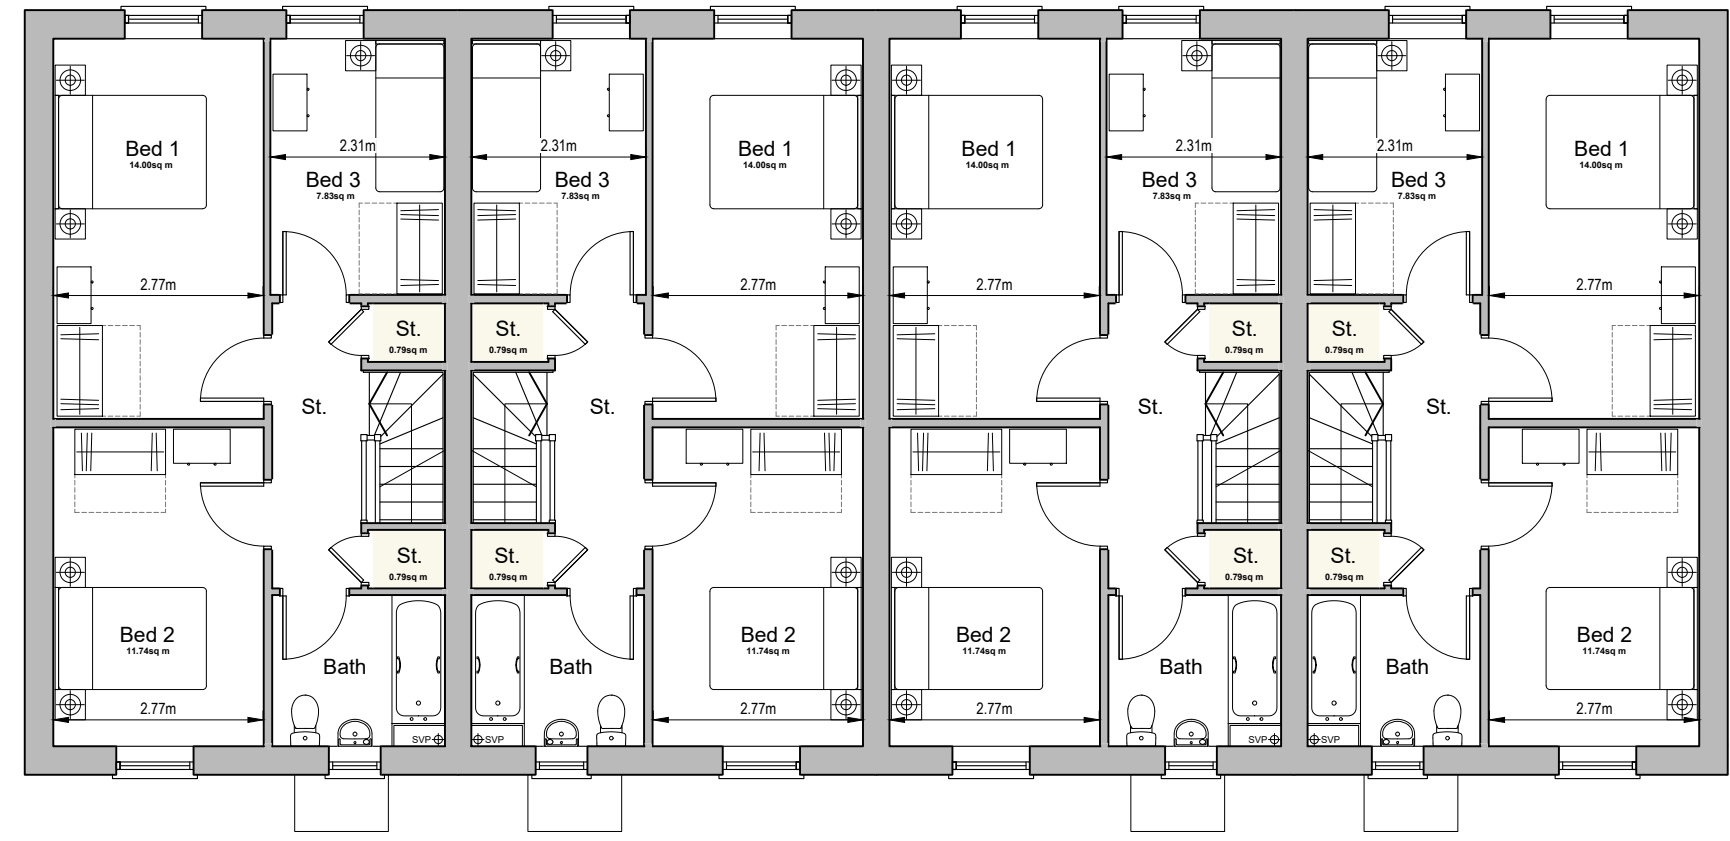


First Floor Plan

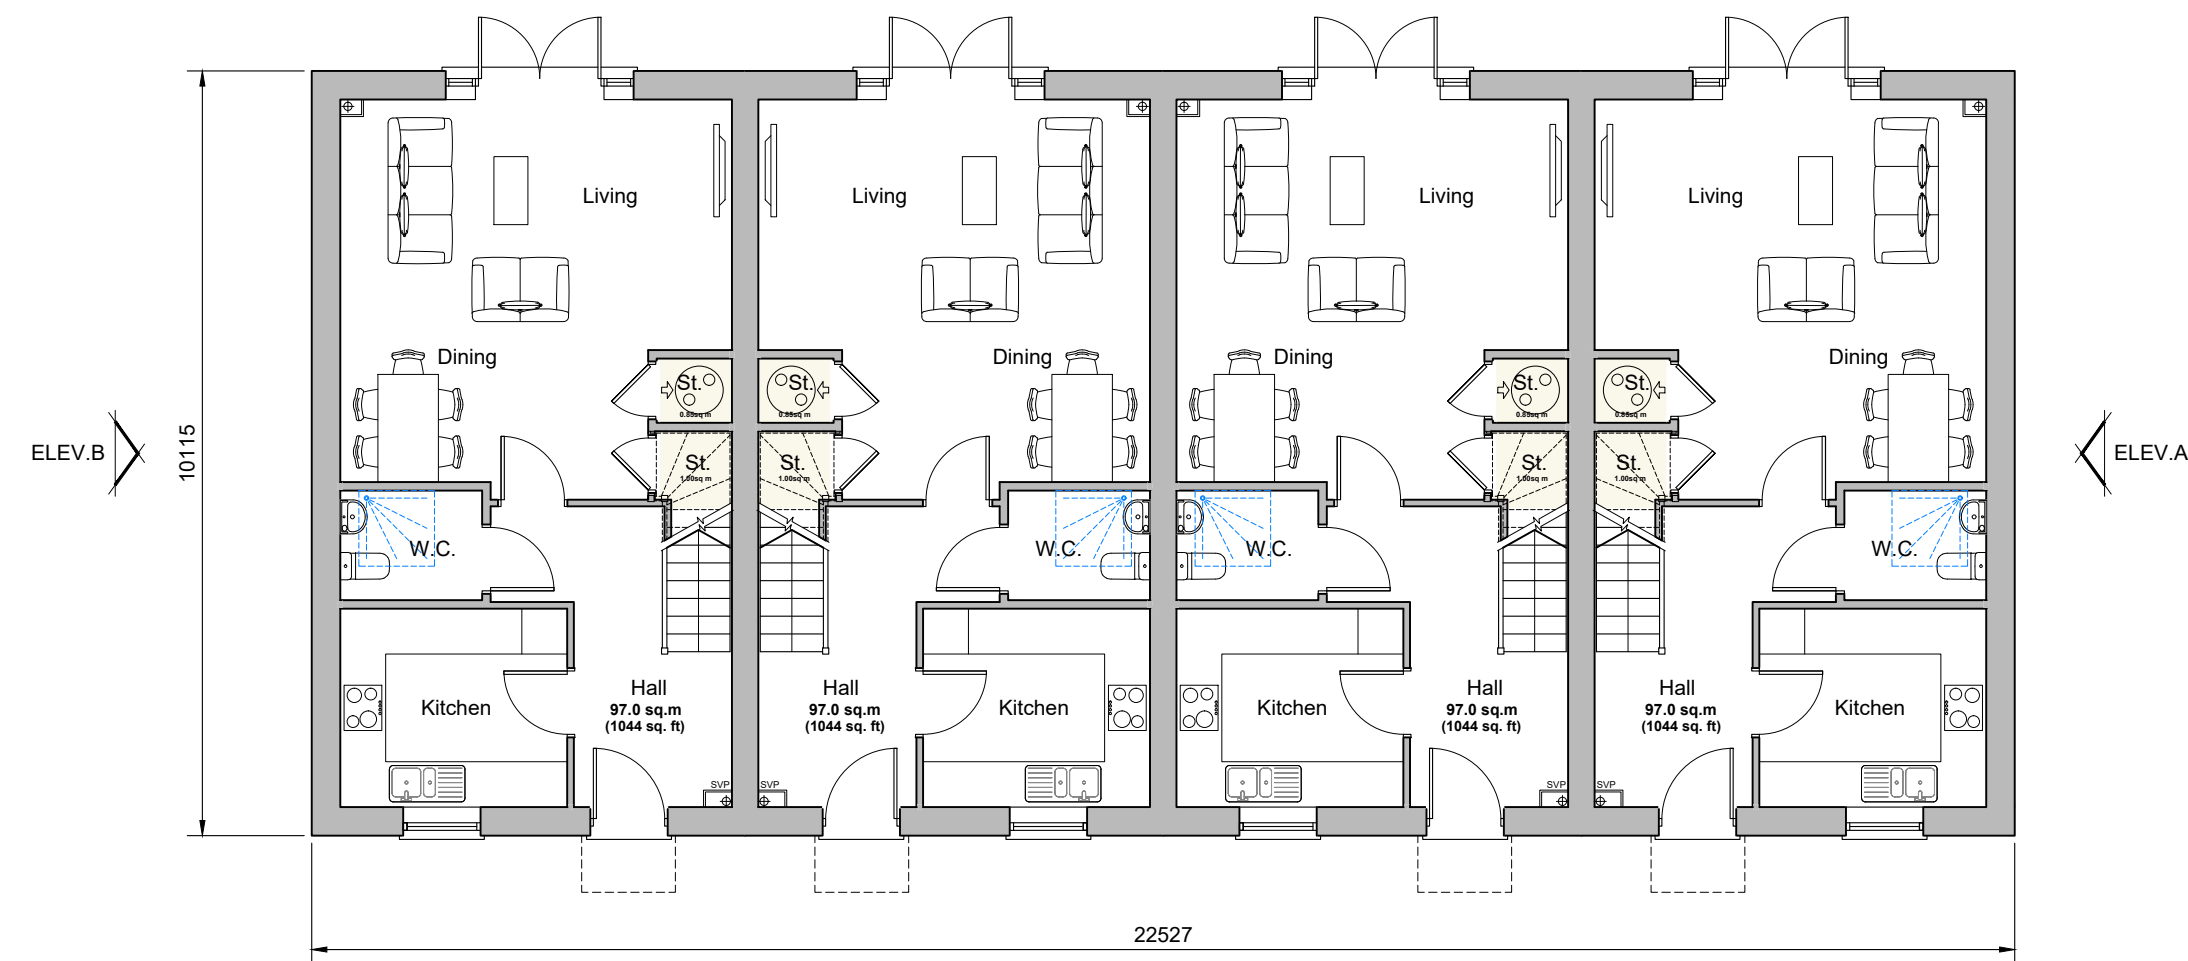

Ground Floor Plan
Plots 16-19




Front Elevation

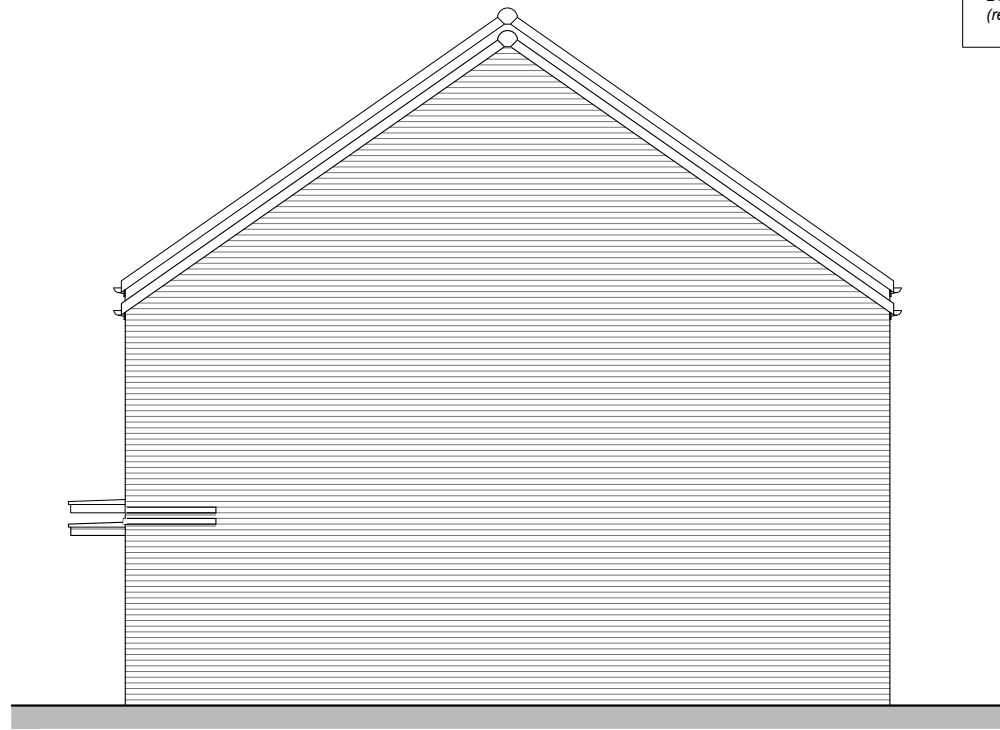


Side Elevation A




Rear Elevation

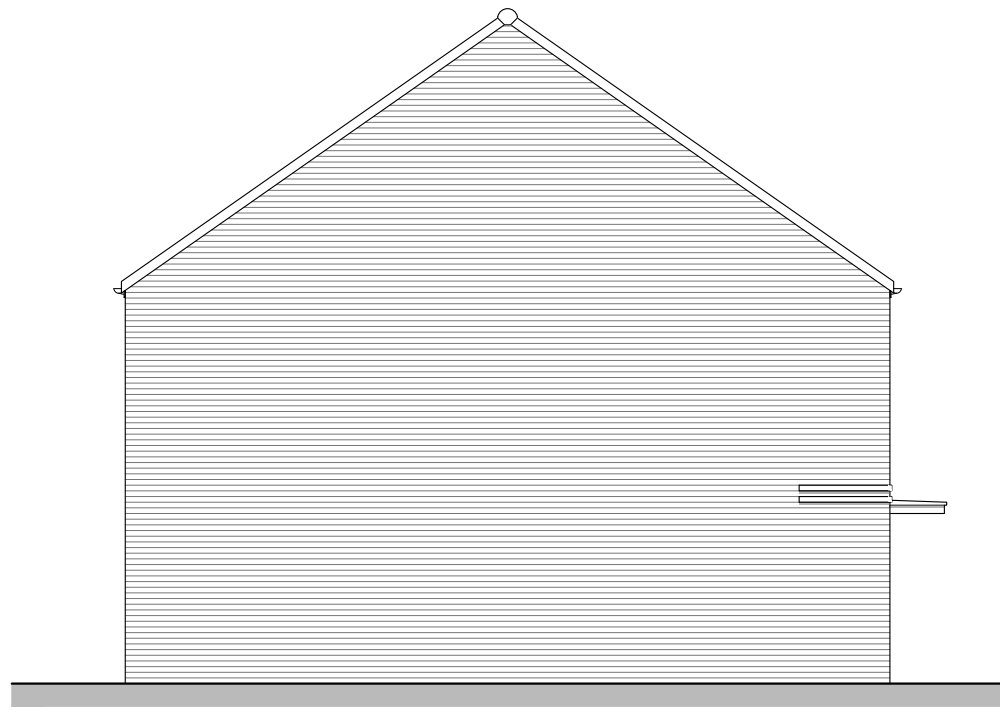

Side Elevation B

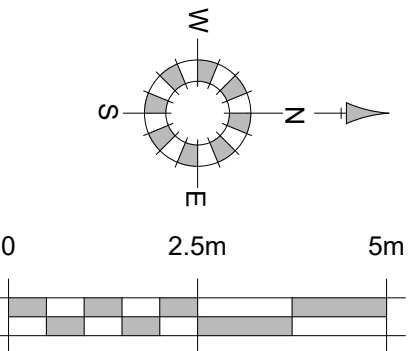

House Type 3.11	
Nationally Described Space Standards (3 Bed 5 person 2 storey)	
Gross Internal Area (requirement 93m ²)	97.0m ²
Built-in storage (requirement 2.5m ³)	3.43m ³
Bed 1 - Double/twin (req. 11.5m ² , 2.75m wide)	14.00m ² , 2.77m
Bed 2 - Double/twin (req. 11.5m ² , 2.55m wide)	11.74m ² , 2.77m
Bed 3 - Single (req. 7.5m ² , 2.15m wide)	7.83m ² , 2.31m

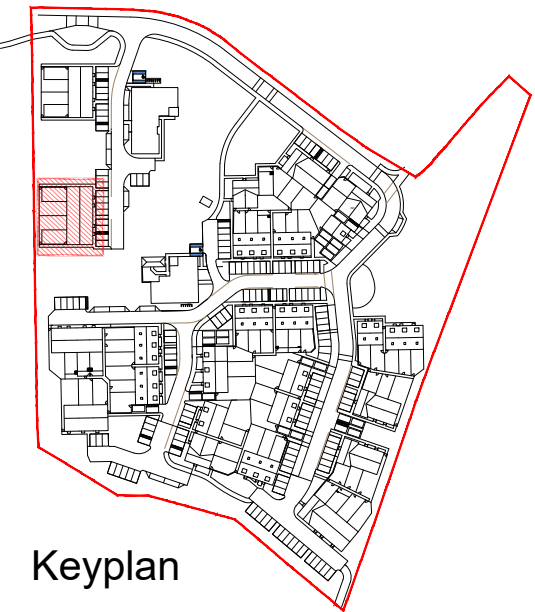

Keyplan

REV.	DATE	REVISIONS:	BY	REV.	DATE	REVISIONS:	BY	REV.	DATE	REVISIONS:	BY	STATUS:

Planning

CLIENT:	Stonebond Properties (Guildford) Ltd and the Borrow Foundation	PROJECT:	Padnell Grange Waterlooville
SCALE:	1:100 (A1 ORIGINAL)	DRAWING:	Type 3.11 - Plots 16-19 Proposed Plans & Elevations
DRAWN:	BH	24143	P125
DATE:	Feb.'26		-

