


Yacht Haven, Boat house


This drawing is copyright and is not to be reproduced. The contractor will be held responsible for the accuracy of works involving the setting out and checking of all dimensions on the drawing and on site. Dimensions must not be scaled from this drawing.





Roof plan 1:100

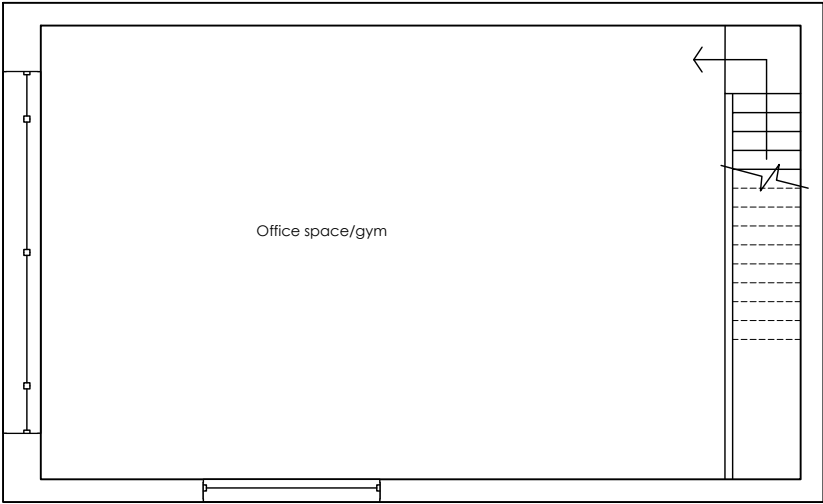


First floor plan 1:100

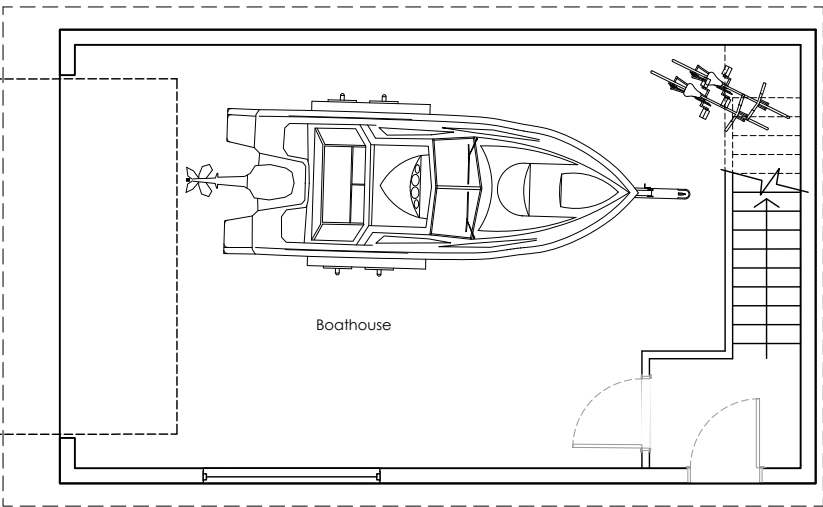

Ground floor plan 1:100

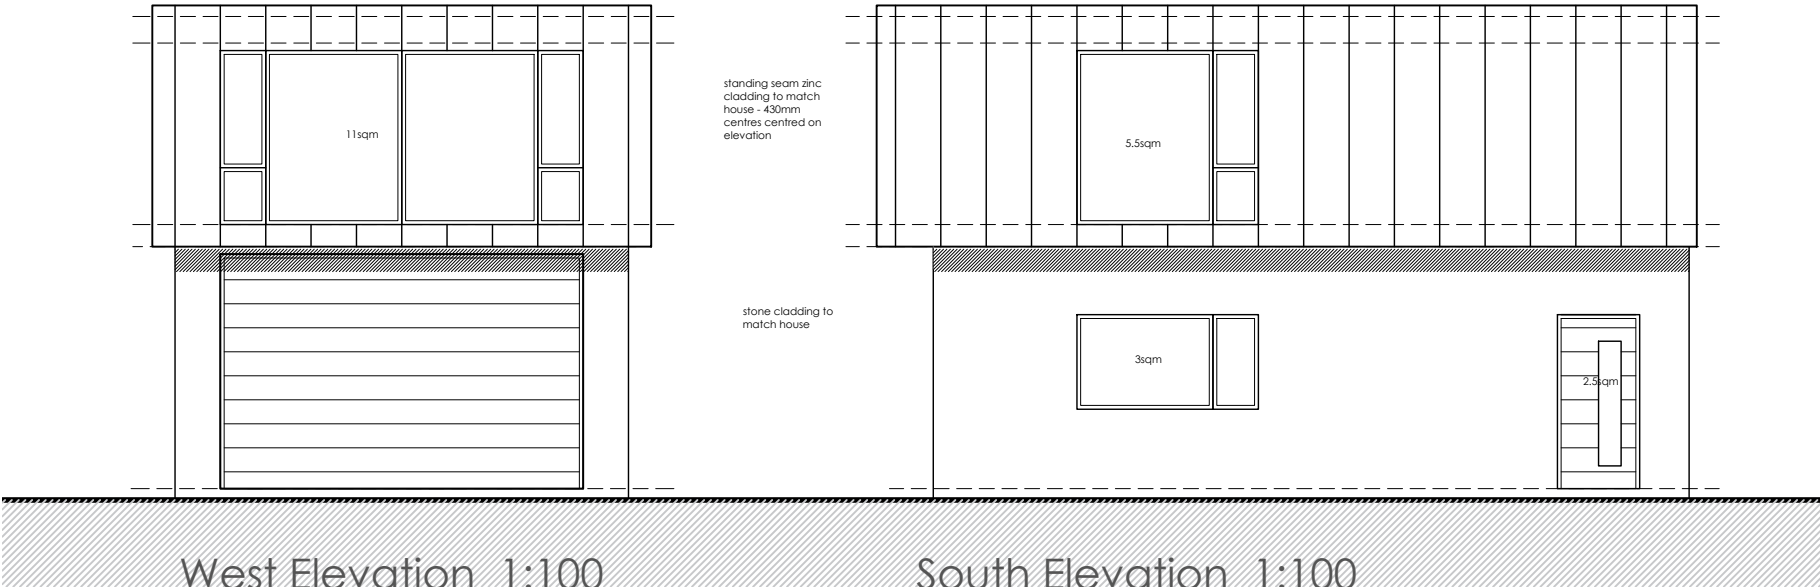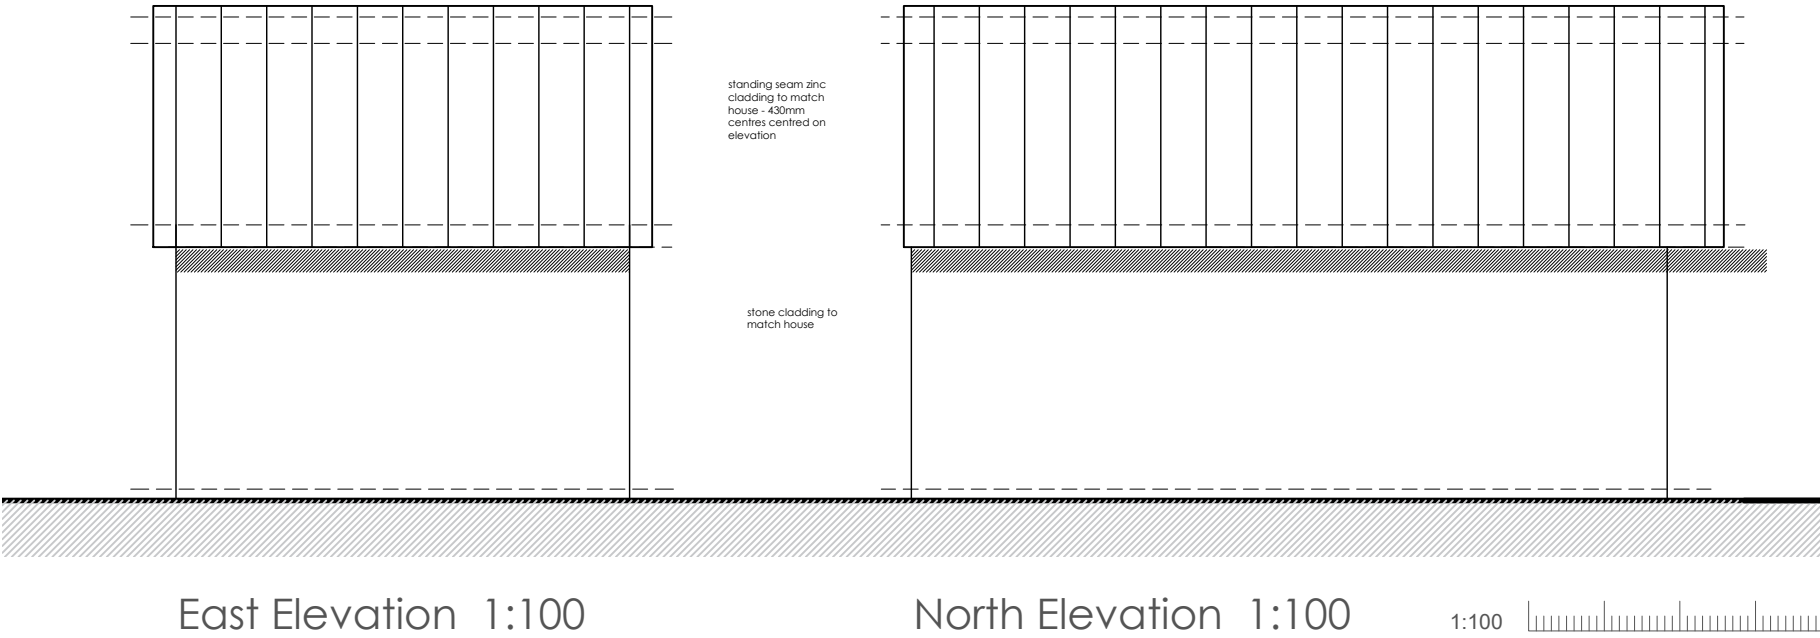

Client: Mr and Mrs Walters		Planning	
Project: Yacht Haven House, Copse Lane, Hayling Island, PO11 0RH		Drawing No: 0204-02-02	Revision:
Title: Existing approved boat house (partly built)	Drawn: nb Check:	Scale: 1:100@A3	First Issue: April 2026

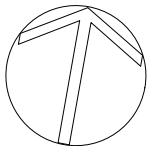

original application APP/17/00247 - 12TH June 2017 - BARCLAY PHILLIPS ARCHITECTS
Approved - Proposed Boat House Plan and Elevations Drawing No. P16-082 02-03-003
Approved - Proposed Site layout Drawing No. P16-082 02-02-003A

bircharchitects
Lambourne, Grove Lane, Redlynch, Salisbury, Wilts, SP5 2NR
T: +44 (0)1725 510407
e: info@bircharchitects.co.uk