
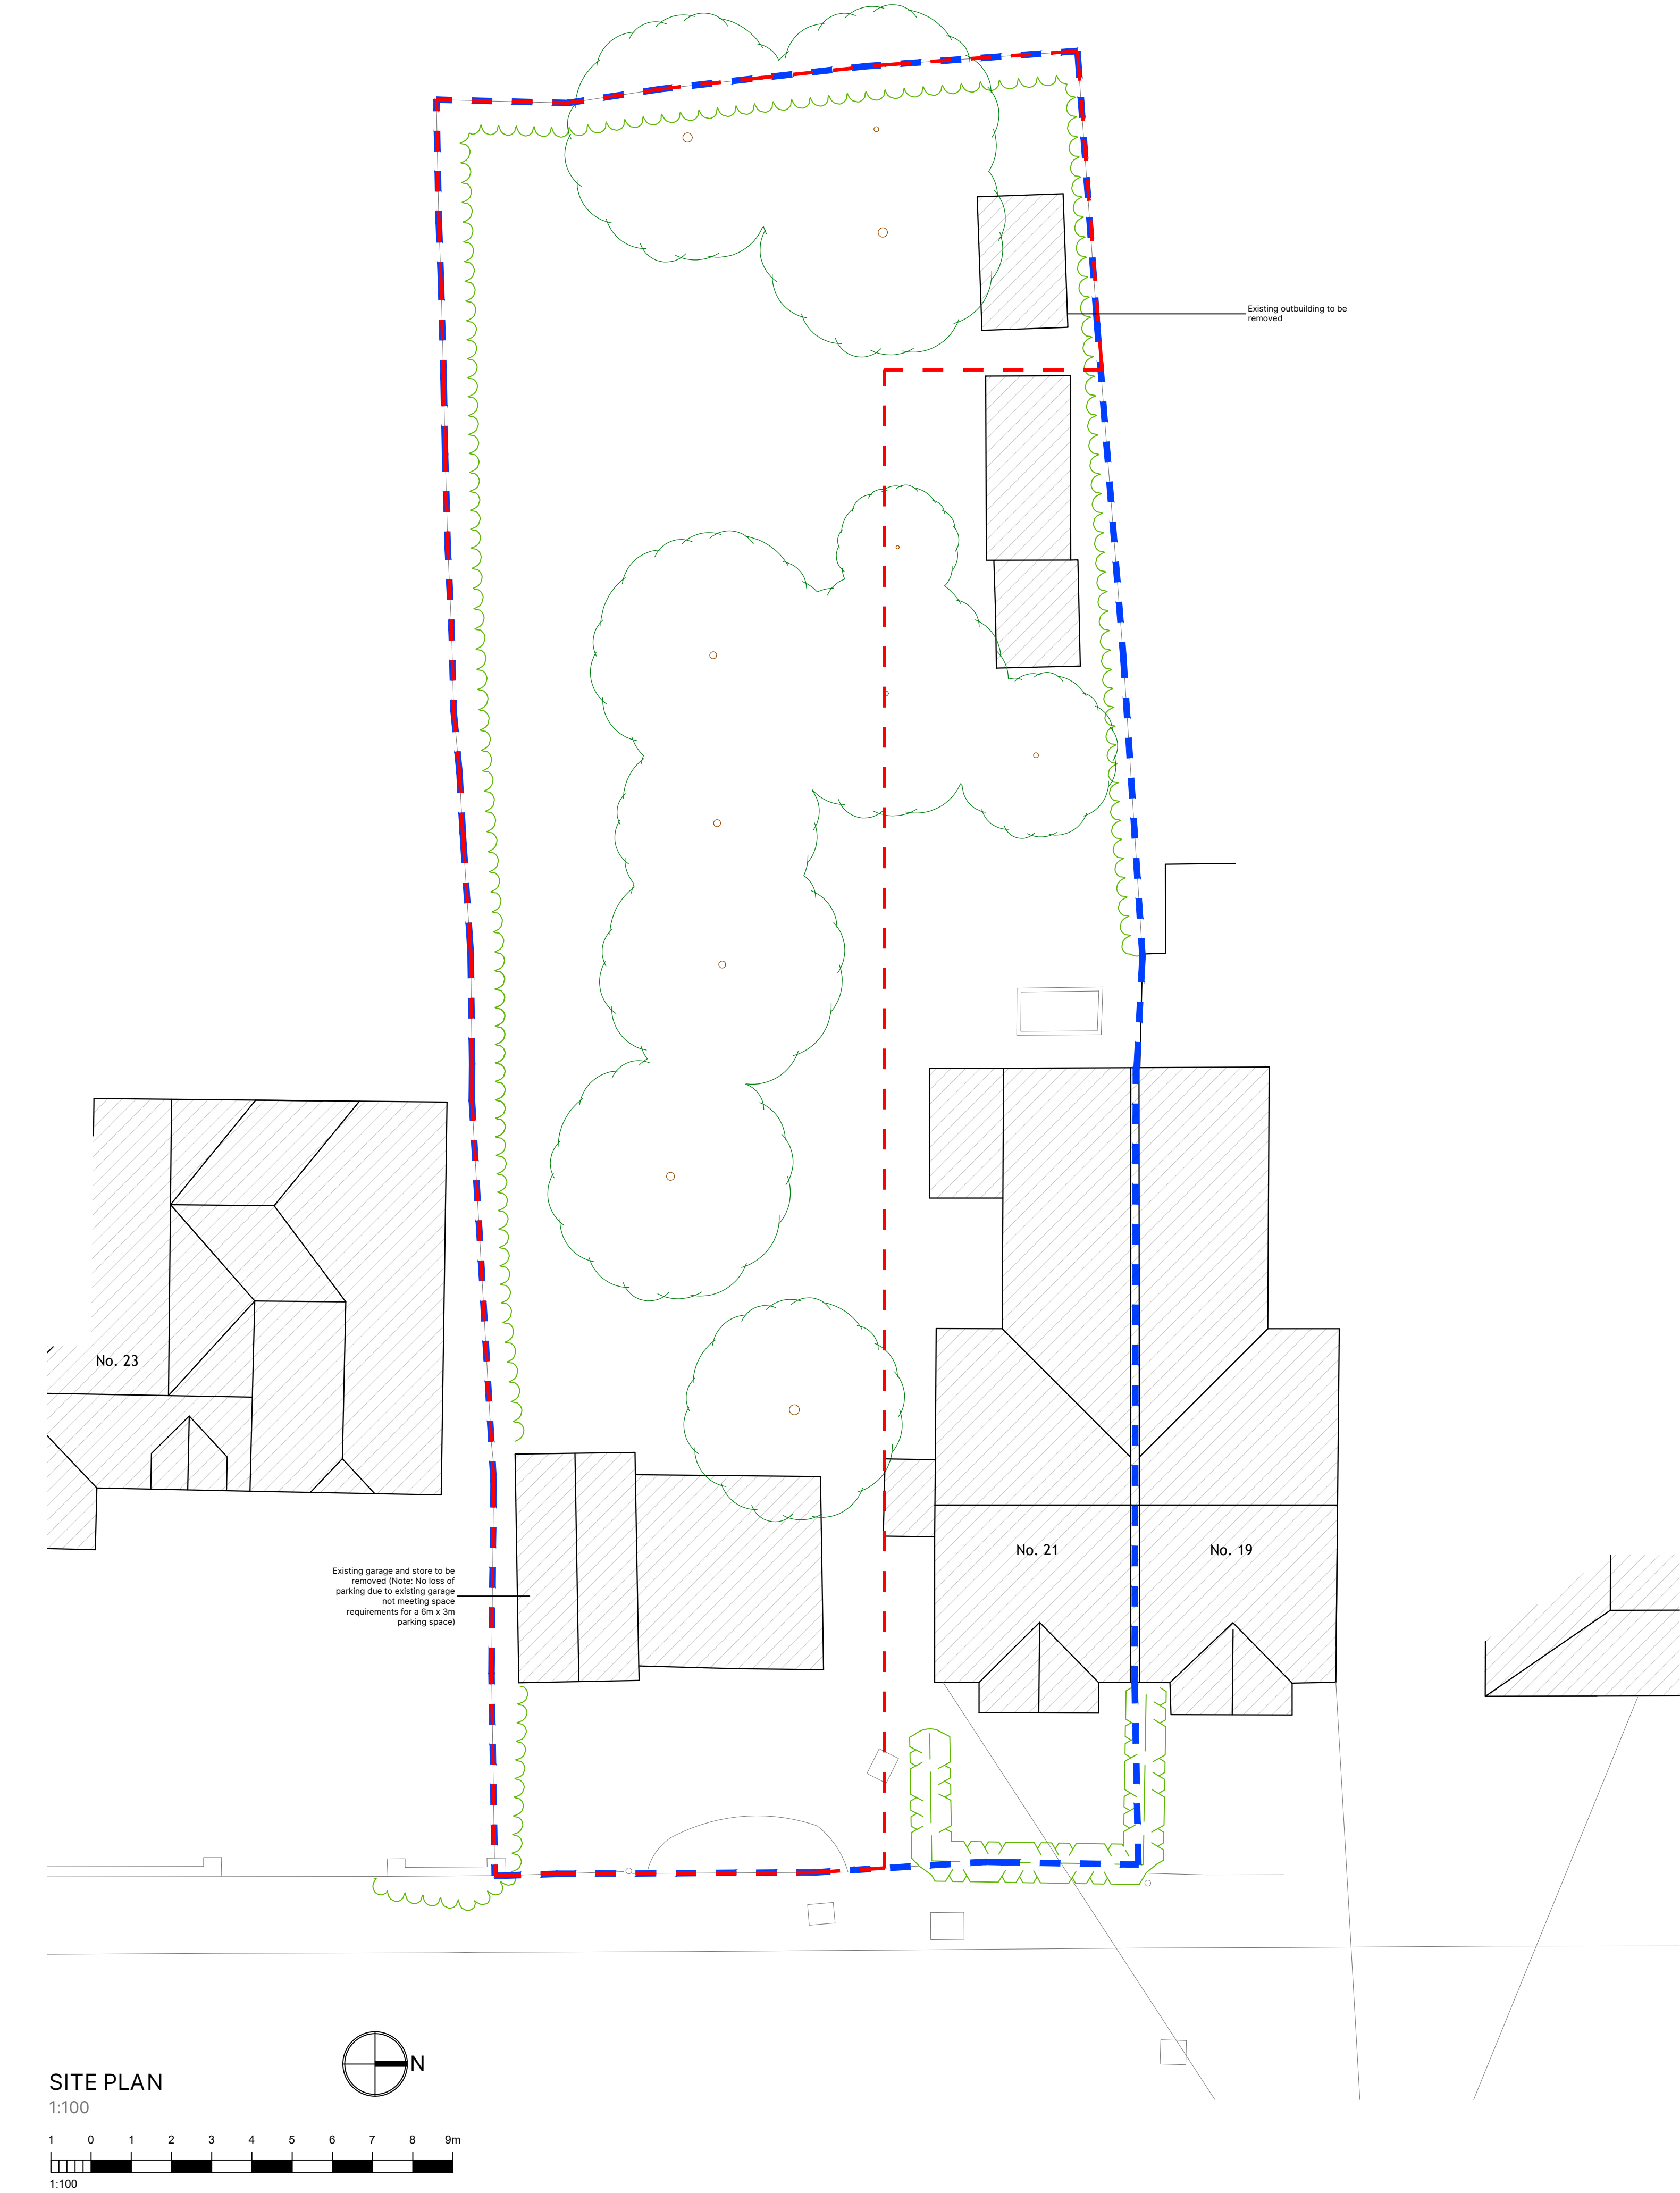




21 BEACH RD, EMSWORTH
EXISTING

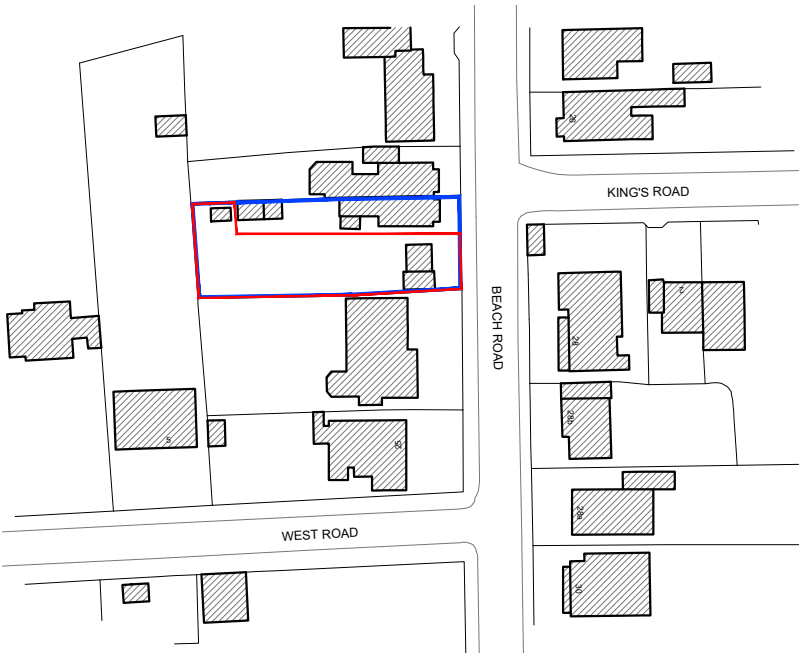

SITE LOCATION PLAN

1:1250


Ordnance Survey (c) Crown Copyright 2024. All rights reserved. Licence number 100022432

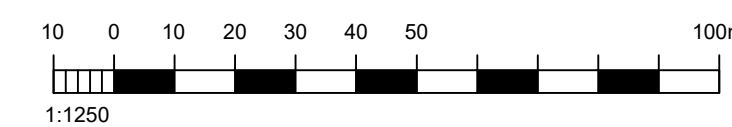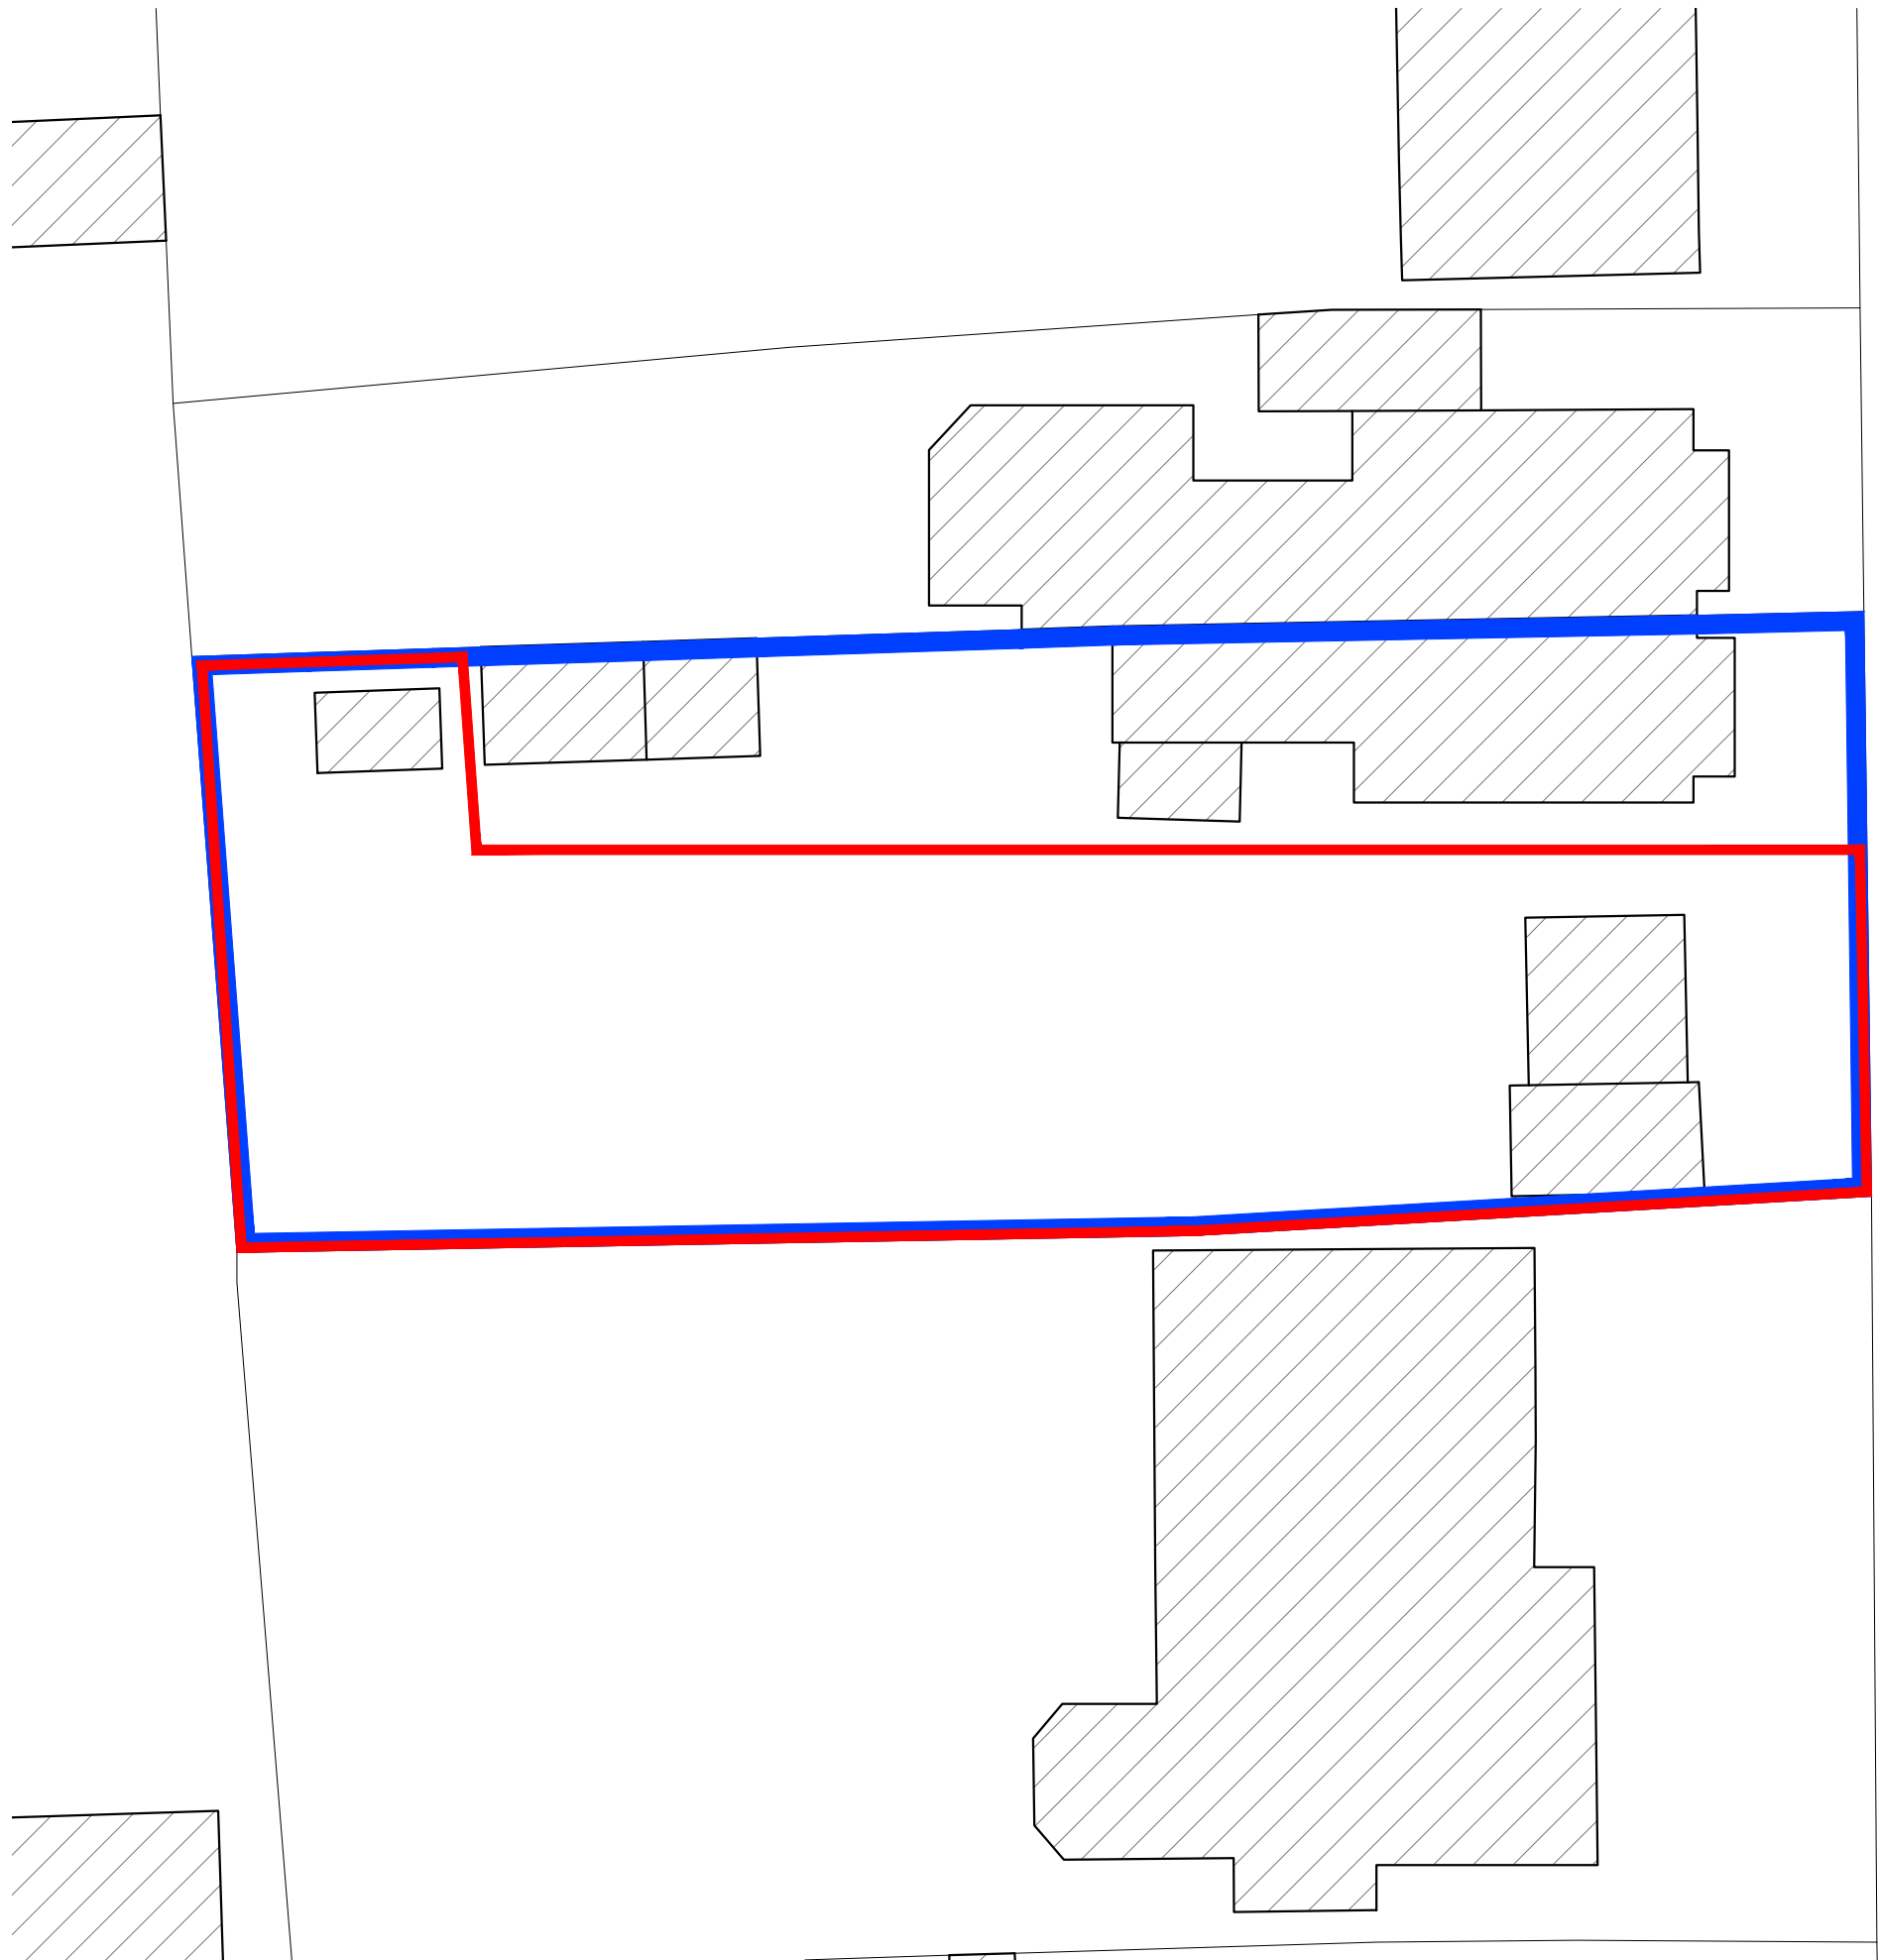

BLOCK PLAN

1:500

Ordnance Survey (c) Crown Copyright 2024. All rights reserved. Licence number 100022432

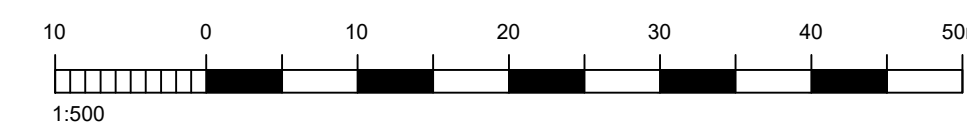

BEACH ROAD

GENERAL NOTES

Dimensions to be checked on site before commencing work. Any discrepancies shall be reported to the architect immediately.

Do not scale from these drawings except for planning purposes. Use figured dimensions only.

ACCOMPANYING DOCUMENTATION

All details shown on Helyer Davies Architects drawings are to be read in conjunction with the project specification and other consultants drawings and details.

A	15.05.26	Planning Issue	DM
REV	DATE	AMENDMENT	DRAWN

Helyer Davies Architects
www.hdarchitects.co.uk
mail@hdarchitects.co.uk
01243 370 715
Unit 1 The Old Flour Mill . Queen St
Emsworth . PO10 7BT

PROJECT
21 BEACH ROAD, EMSWORTH
HAMPSHIRE, PO10 7JS

DRAWING
EXISTING LOCATION,
BLOCK & SITE PLANS

SCALE
As noted @A1

DATE	DRAWN
May-26	DM
DRAWING No.	REV
25104 - 01	A