


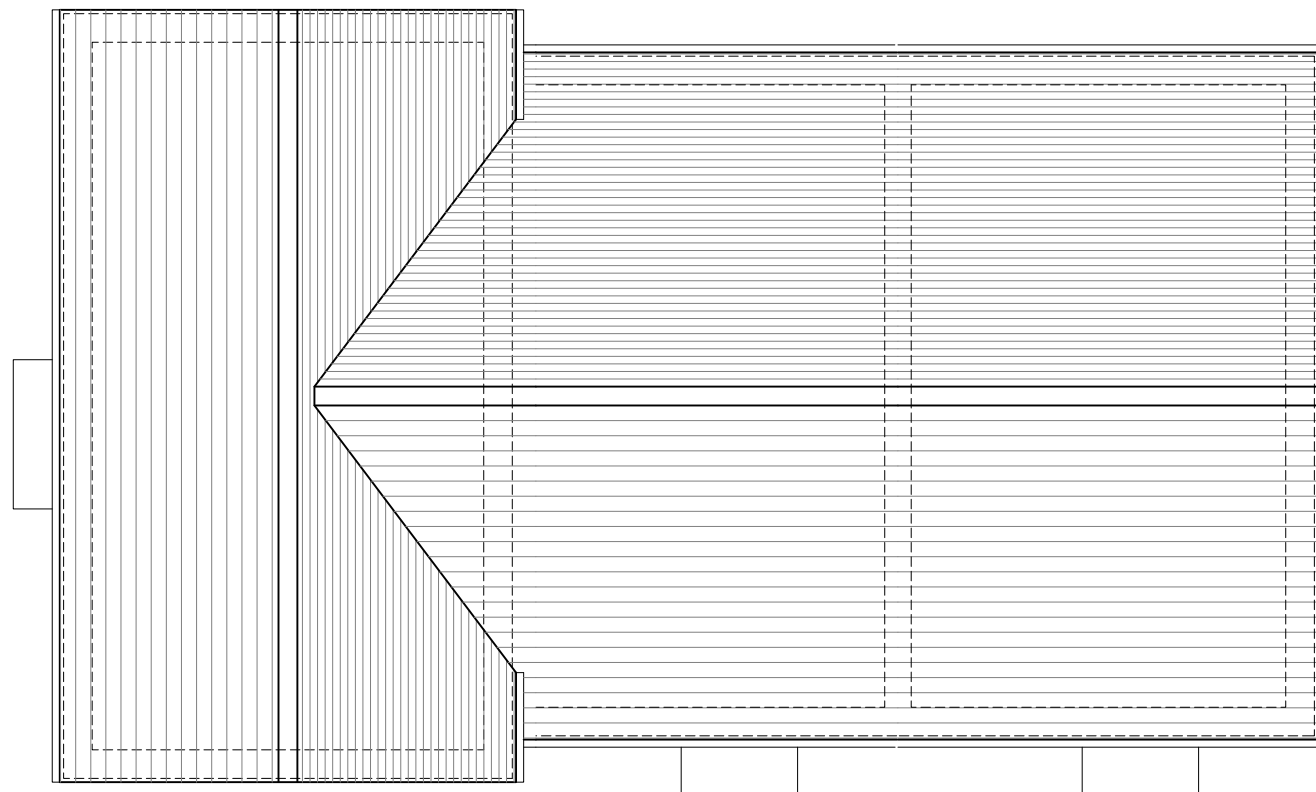


Ground Floor Plan
Plots 39-41
Plots 42-44 (handed)



Front Elevation




Rear Elevation

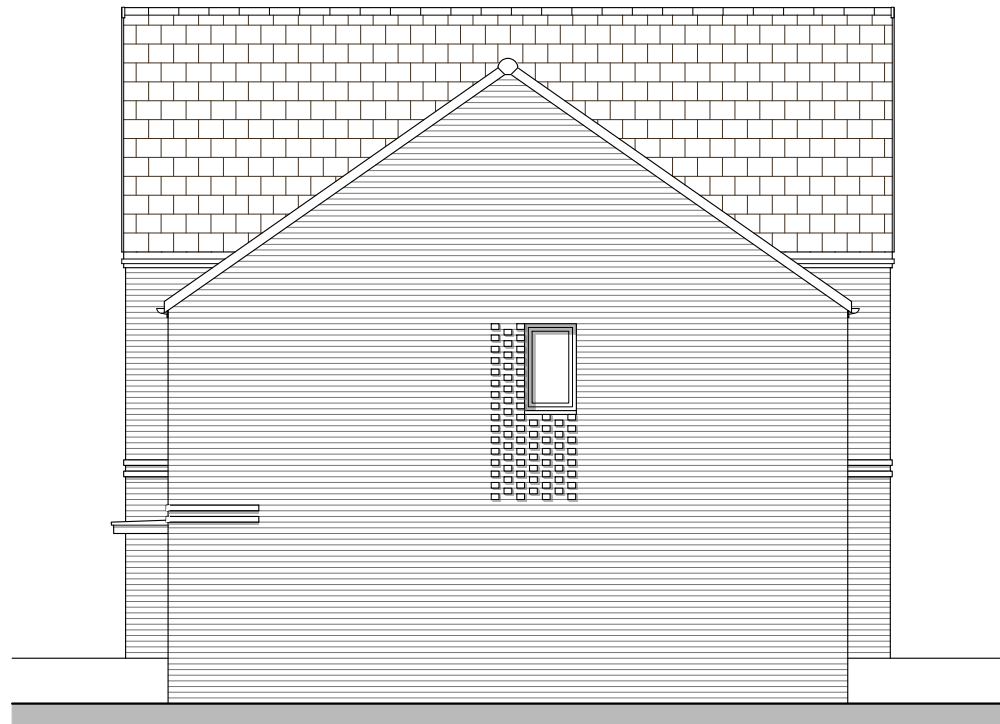

Side Elevation A




Side Elevation B

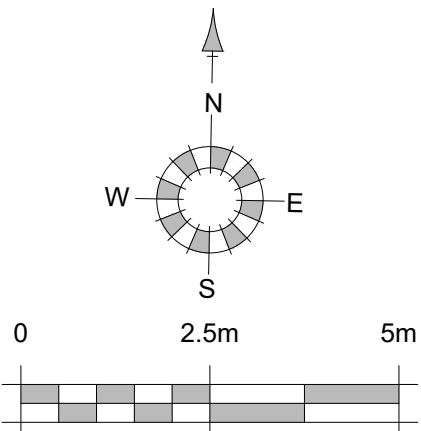

North Point Varies

House Type 3.13	
Nationally Described Space Standards (3 Bed 5 person 2 storey)	
Gross Internal Area (requirement 93m²)	96.6m²
Built-in storage (requirement 2.5m³)	3.37m³
Bed 1 - Double/twin (req. 11.5m², 2.75m wide)	15.25m², 3.07m
Bed 2 - Double/twin (req. 11.5m², 2.55m wide)	12.10m², 2.81m
Bed 3 - Single (req. 7.5m², 2.15m wide)	8.03m², 2.29m

House Type 2.3	
Nationally Described Space Standards (2 Bed 4 person 2 storey)	
Gross Internal Area (requirement 79m²)	81.59m²
Built-in storage (requirement 2.0m³)	3.32m³
Bed 1 - Double/twin (req. 11.5m², 2.75m wide)	11.62m², 3.34m
Bed 2 - Double/twin (req. 11.5m², 2.55m wide)	12.27m², 2.35m

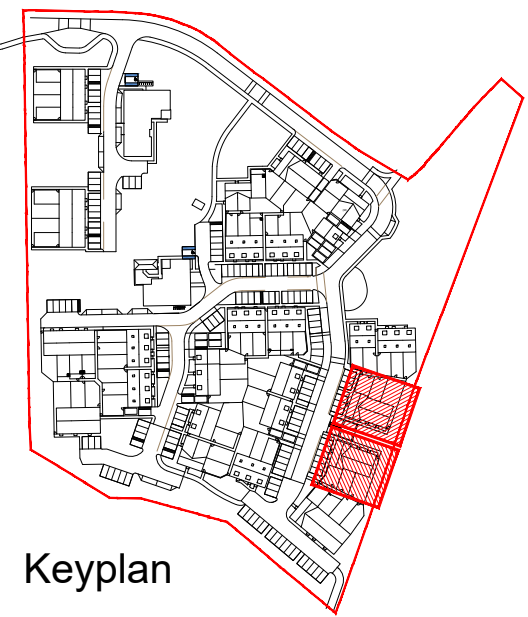

Keyplan

REV.	DATE	REVISIONS:	BY	REV.	DATE	REVISIONS:	BY	REV.	DATE	REVISIONS:	BY	STATUS:

Planning

CLIENT: Stonebond Properties (Guildford) Ltd and the Borrow Foundation		PROJECT: Padnell Grange Waterloooville	
SCALE: 1:100 (A1 ORIGINAL)		DRAWING: Types 3.13 & 2.3 - Plots 39-41 & 42-44 Proposed Floor Plans	
DRAWN: BH	24143	P120	-
DATE: Feb '26			



architecture planning masterplanning

Broadmede House, Farnham Business Park,
Weydon Lane, Farnham, Surrey GU9 8QT.
info@osparchitecture.com www.osparchitecture.com
Tel: 01252 267878

© 2025 OSP Architecture Ltd. All Rights Reserved. OSP Licence No. 100007327