




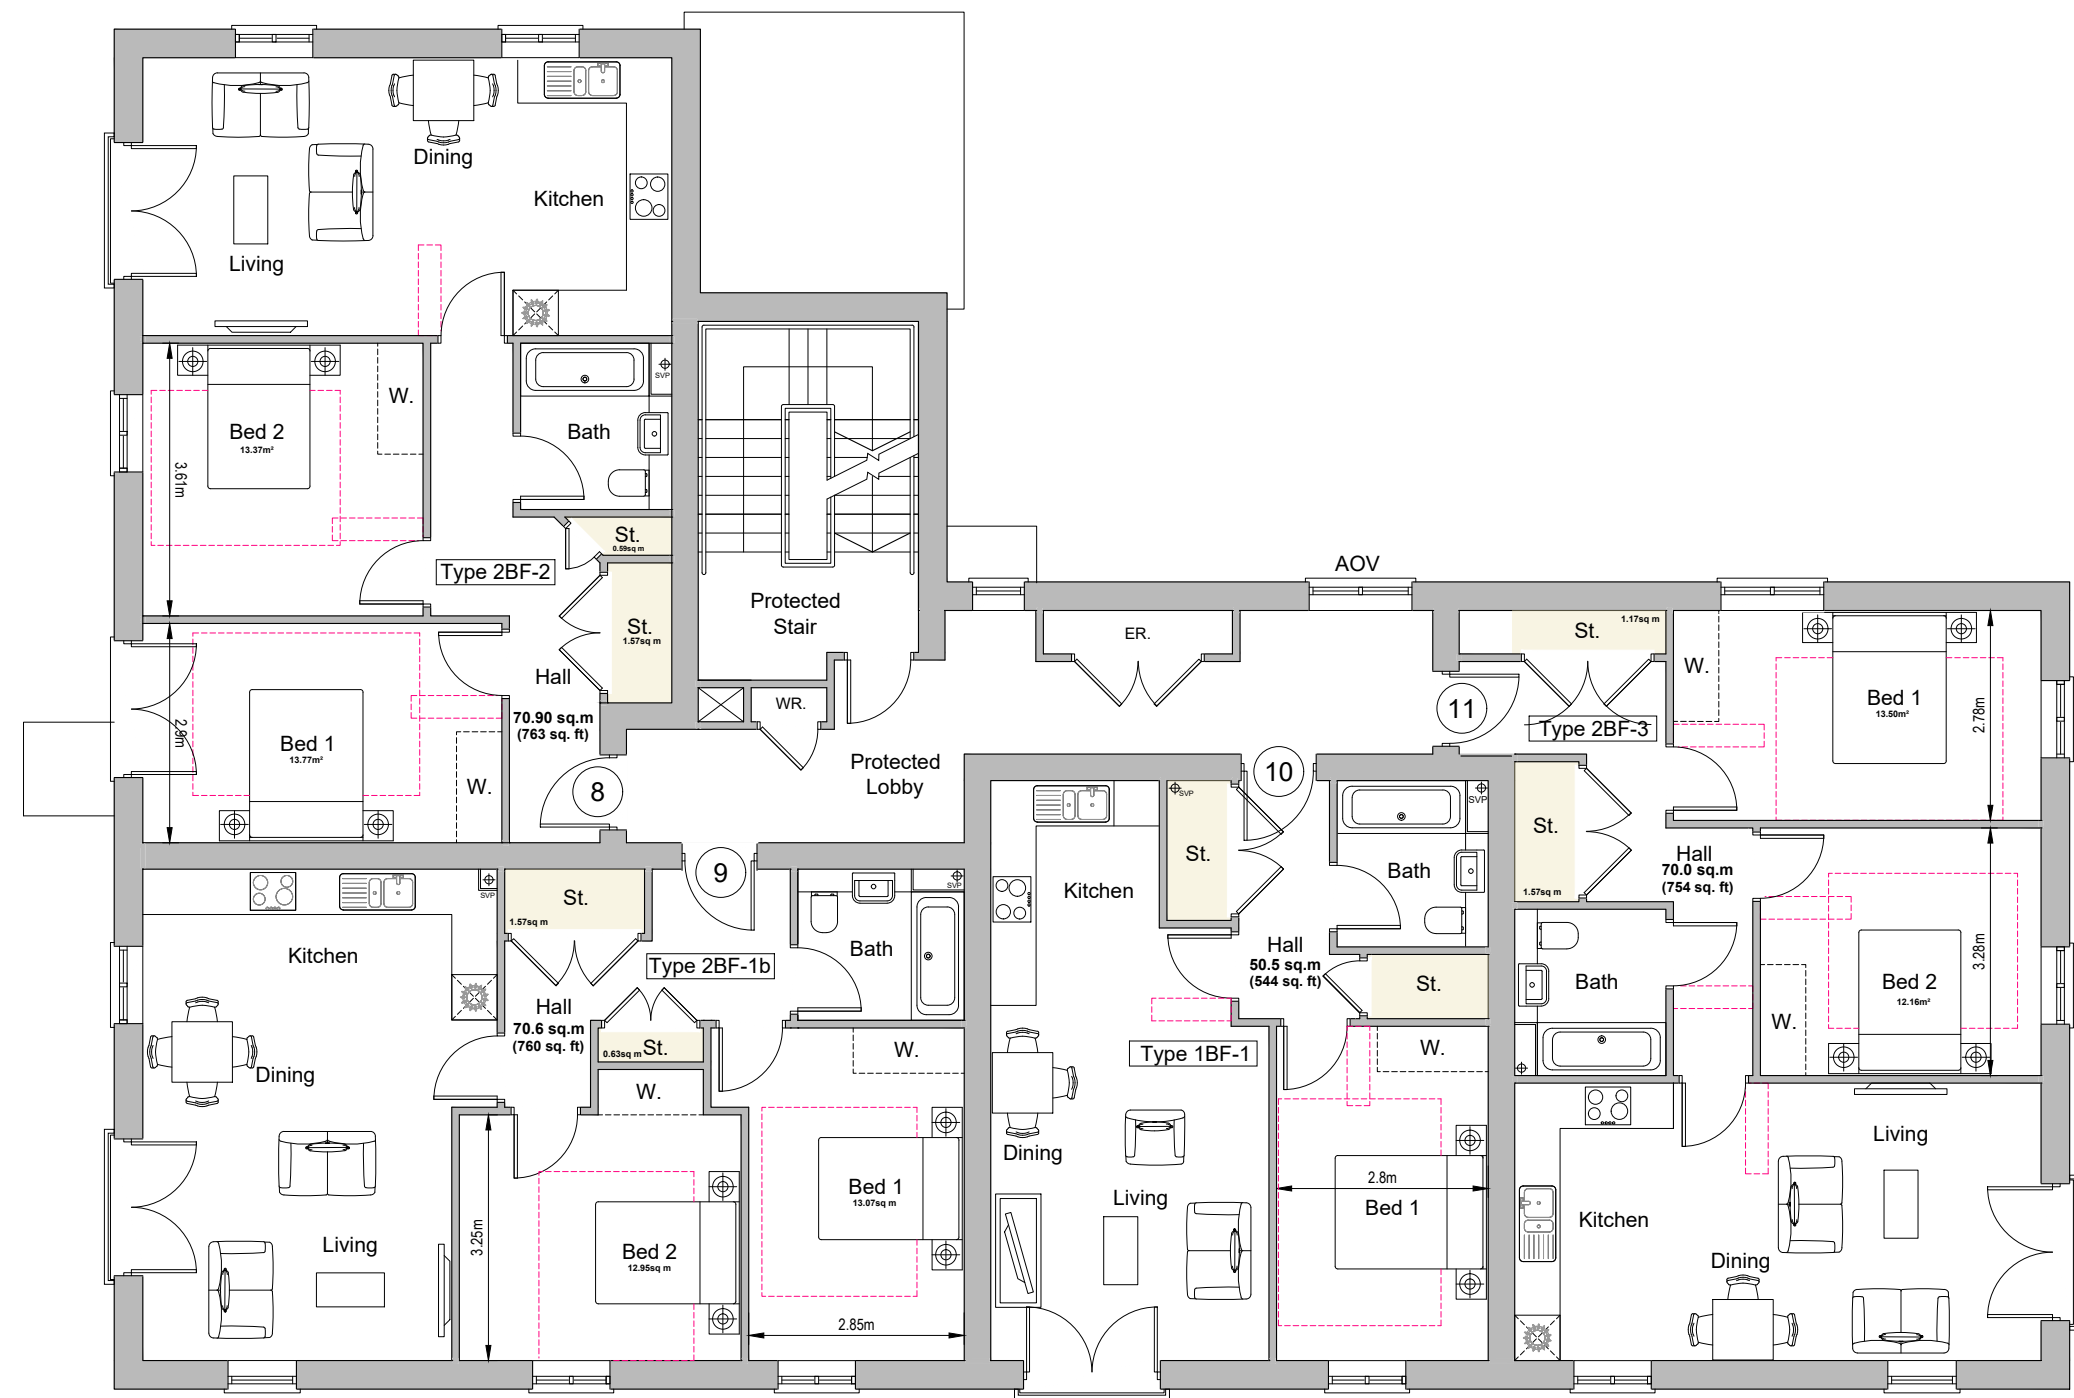

First Floor Plan

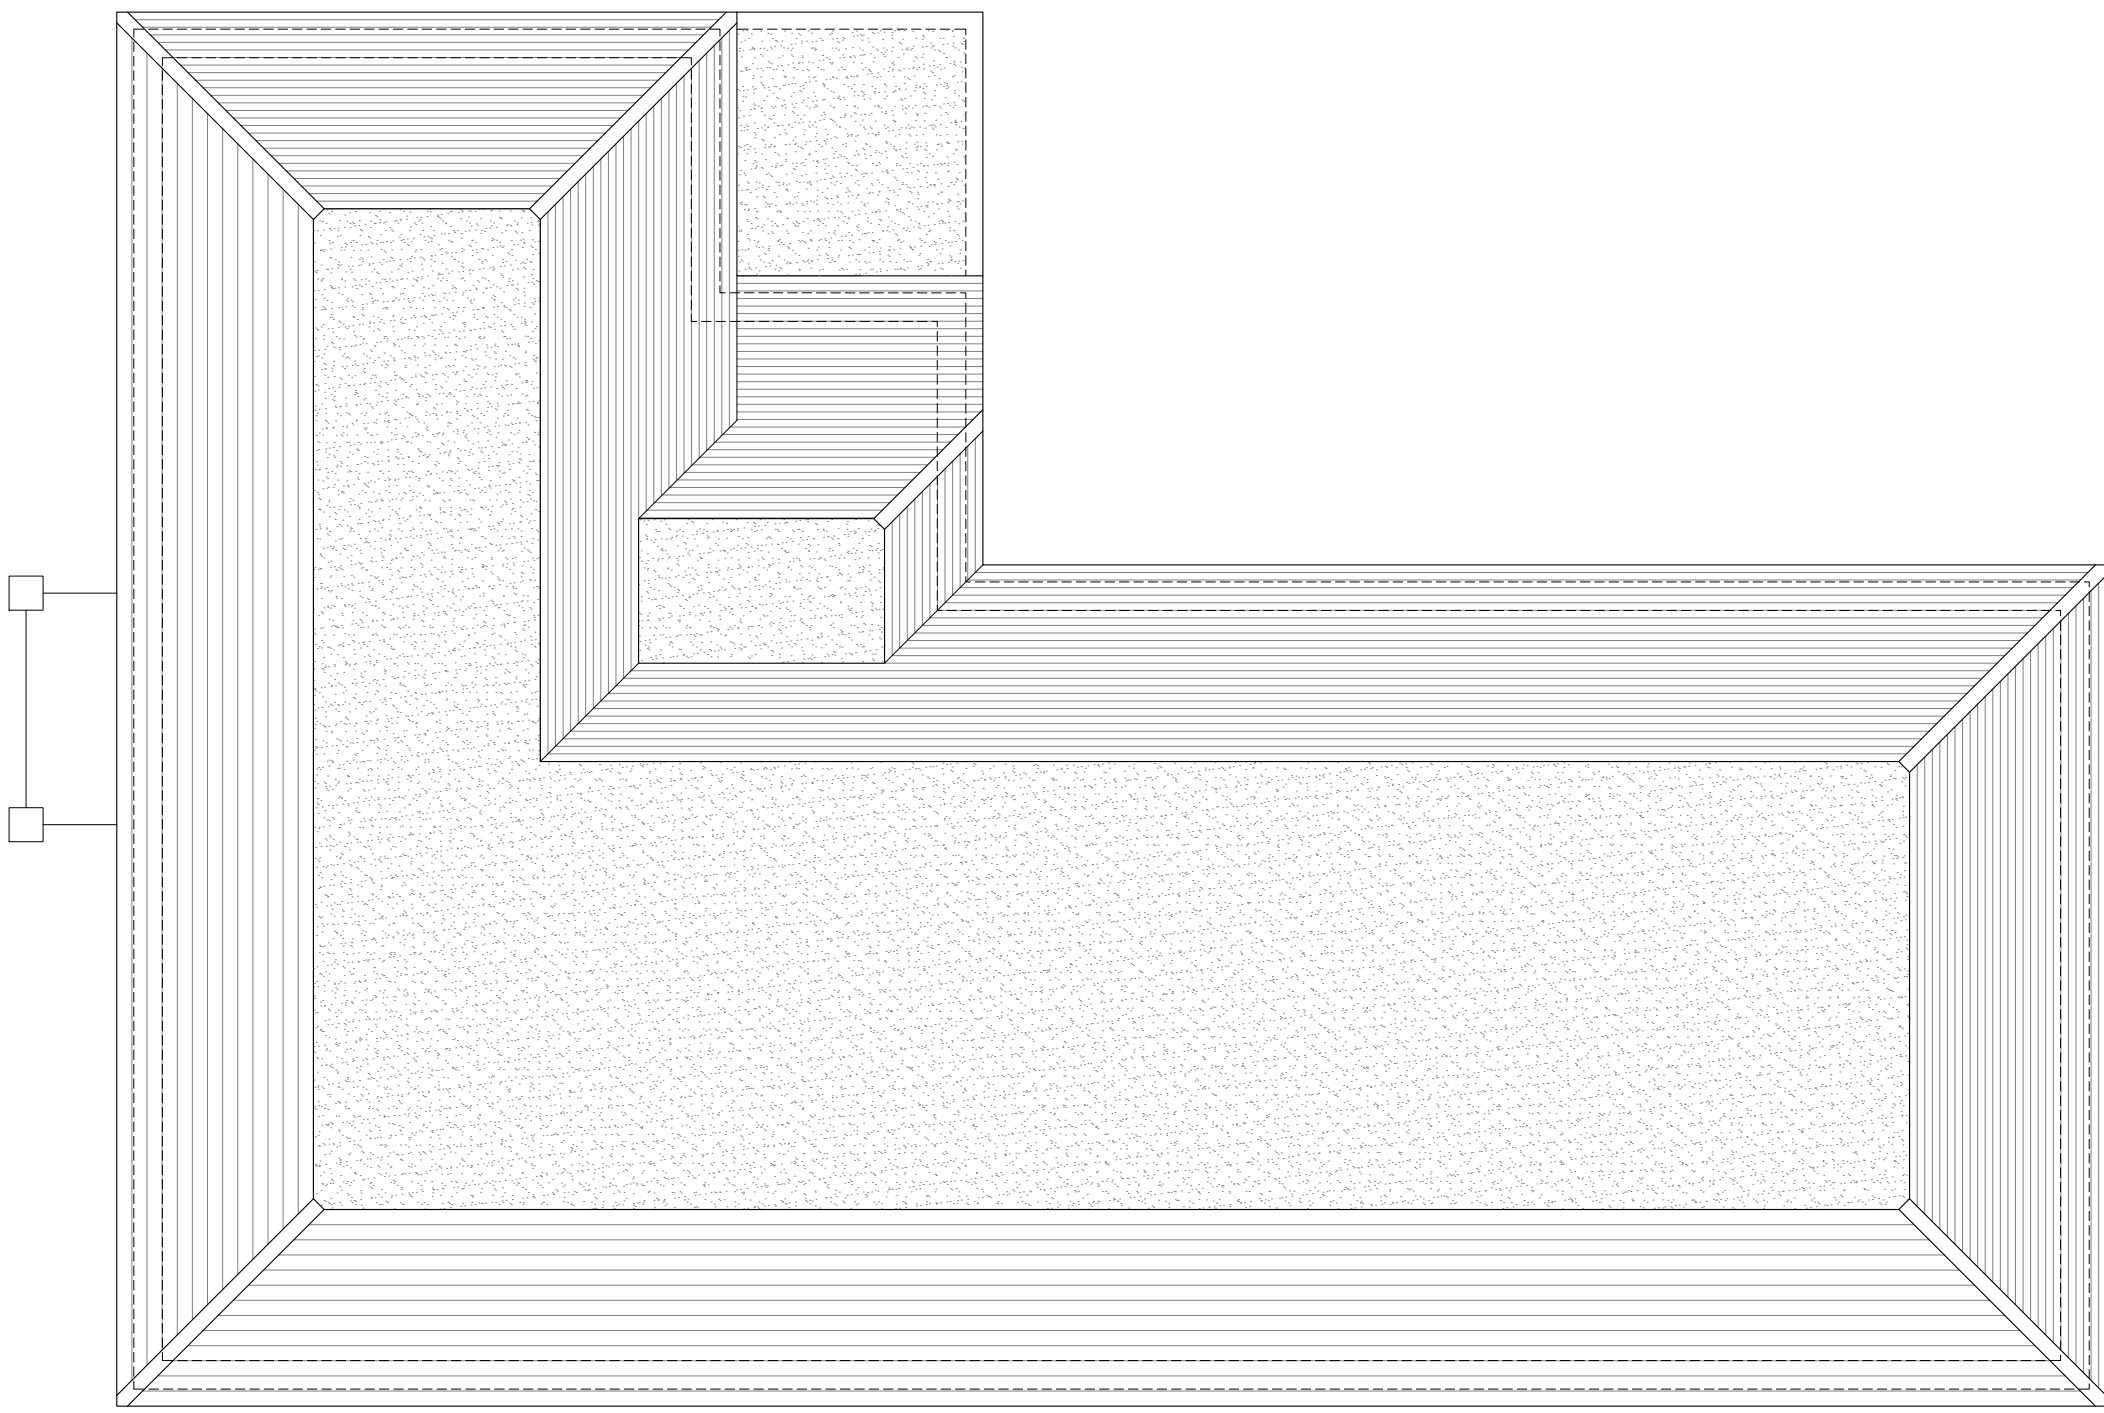


Roof Plan

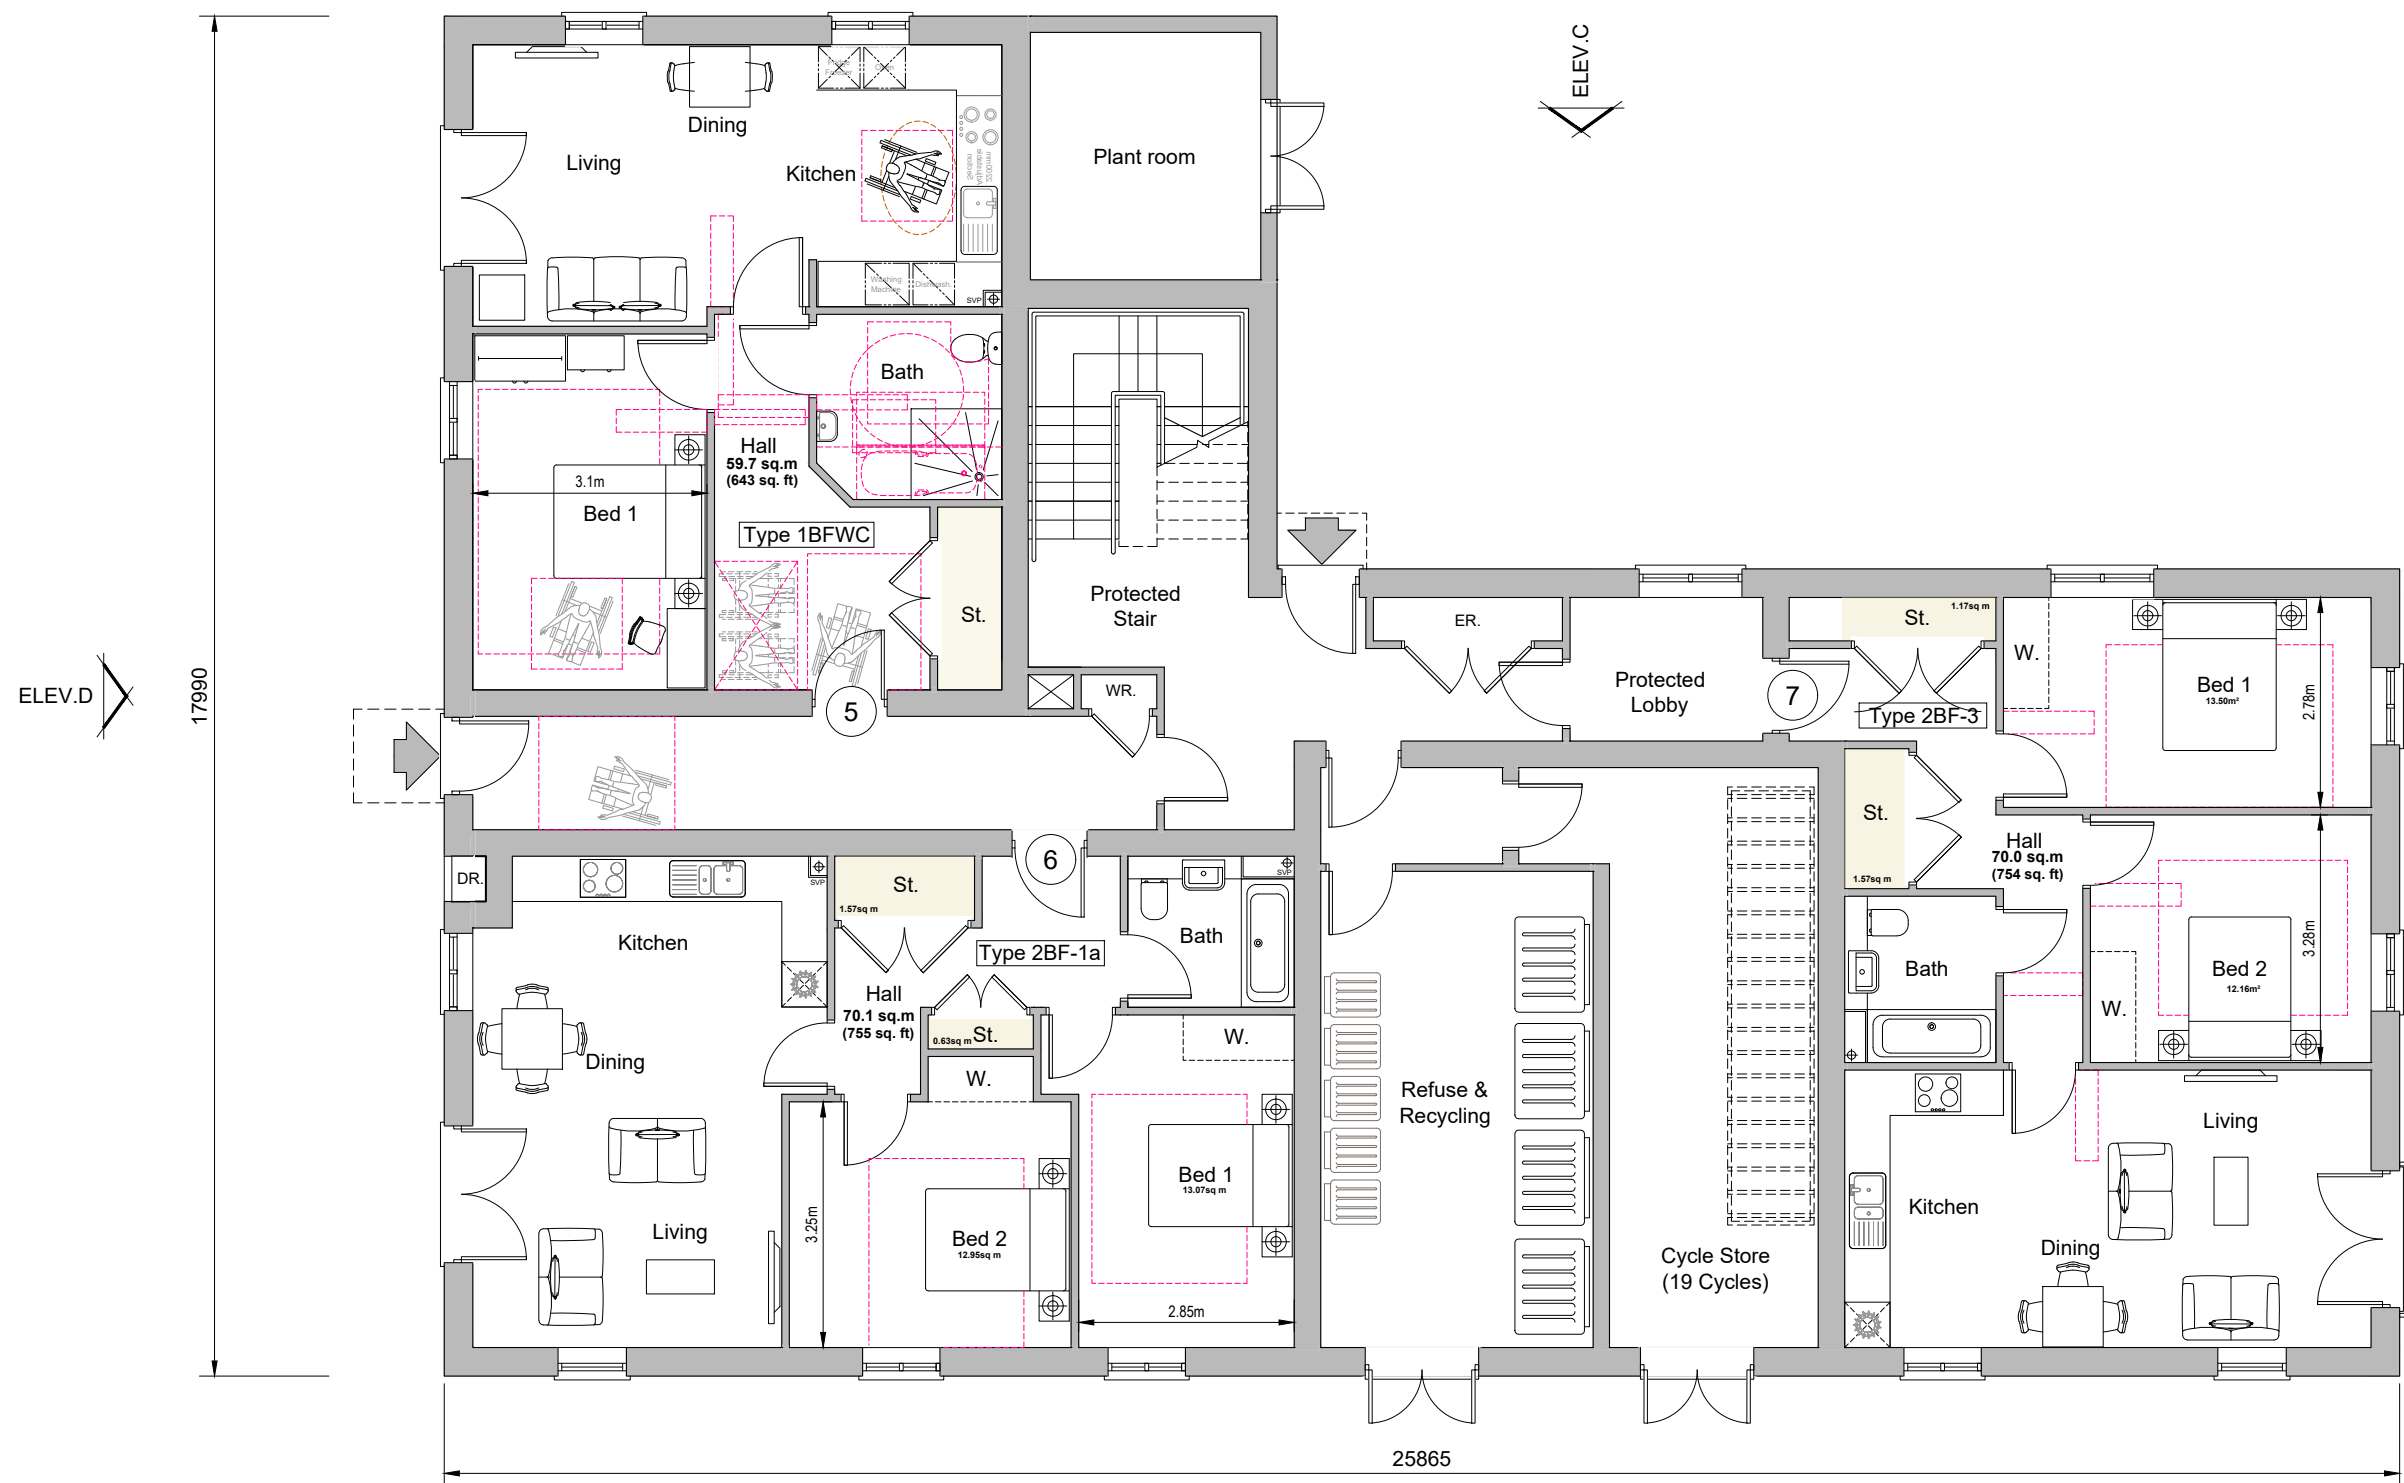

Ground Floor Plan
Plots 5-15



Second Floor Plan

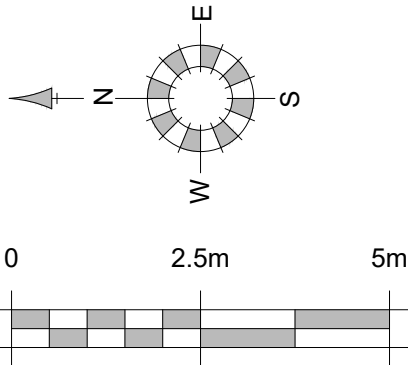

Flat Type 1BFWC (Plot 5)	
Nationally Described Space Standards (1 Bed 2 person 1 storey)	
Gross Internal Area (requirement 50m²)	59.7m²
Built-in storage (requirement 1.5m³)	2.06m³
Bed 1 - Double/twin (req. 11.5m², 2.75m wide)	14.58m², 3.1m

Flat Type 2BF-1a (Plot 6)	
Nationally Described Space Standards (2 Bed 4 person 1 storey)	
Gross Internal Area (requirement 70m²)	70.1m²
Built-in storage (requirement 2.0m³)	2.2m³
Bed 1 - Double/twin (req. 11.5m², 2.75m wide)	13.07m², 2.85m
Bed 2 - Double/twin (req. 11.5m², 2.55m wide)	12.95m², 3.25m

Flat Type 2BF-1b (Plots 9 & 13)	
Nationally Described Space Standards (2 Bed 4 person 1 storey)	
Gross Internal Area (requirement 70m²)	70.6m²
Built-in storage (requirement 2.0m³)	2.2m³
Bed 1 - Double/twin (req. 11.5m², 2.75m wide)	13.07m², 2.85m
Bed 2 - Double/twin (req. 11.5m², 2.55m wide)	12.95m², 3.25m

Flat Type 2BF-2 (Plots 8 & 12)	
Nationally Described Space Standards (2 Bed 4 person 1 storey)	
Gross Internal Area (requirement 70m²)	70.90m²
Built-in storage (requirement 2.0m³)	2.16m³
Bed 1 - Double/twin (req. 11.5m², 2.75m wide)	13.77m², 2.90m
Bed 2 - Double/twin (req. 11.5m², 2.55m wide)	13.37m², 3.61m

Flat Type 1BF-1 (Plots 10 & 14)	
Nationally Described Space Standards (1 Bed 2 person 1 storey)	
Gross Internal Area (requirement 50m²)	50.5m²
Built-in storage (requirement 1.5m³)	2.93m³
Bed 1 - Double/twin (req. 11.5m², 2.75m wide)	12.38m², 2.80m

Flat Type 2BF-3 (Plots 7, 10 & 14)	
Nationally Described Space Standards (2 Bed 4 person 1 storey)	
Gross Internal Area (requirement 70m²)	70.0m²
Built-in storage (requirement 2.0m³)	2.74m³
Bed 1 - Double/twin (req. 11.5m², 2.75m wide)	13.50m², 2.78m
Bed 2 - Double/twin (req. 11.5m², 2.55m wide)	12.18m², 3.28m

REV.	DATE	REVISIONS:	BY	REV.	DATE	REVISIONS:	BY	REV.	DATE	REVISIONS:	BY	STATUS:

Planning

CLIENT:		Stonebond Properties (Guildford) Ltd and the Borrow Foundation		PROJECT:		Padnell Grange Waterlooville	
SCALE:		1:100 (A1 ORIGINAL)		DRAWING:		Apartment Building 1 - Plots 5-15 Proposed Floor Plans	
DRAWN: BH		24143		P140		-	
DATE: Feb.'26							



architecture planning masterplanning

Broadmede House, Farnham Business Park,
Weydon Lane, Farnham, Surrey GU9 8QT.
info@osparchitecture.com www.osparchitecture.com
Tel: 01252 267878

© 2024 OSP Architecture Limited. Company Registration No. 2018011