

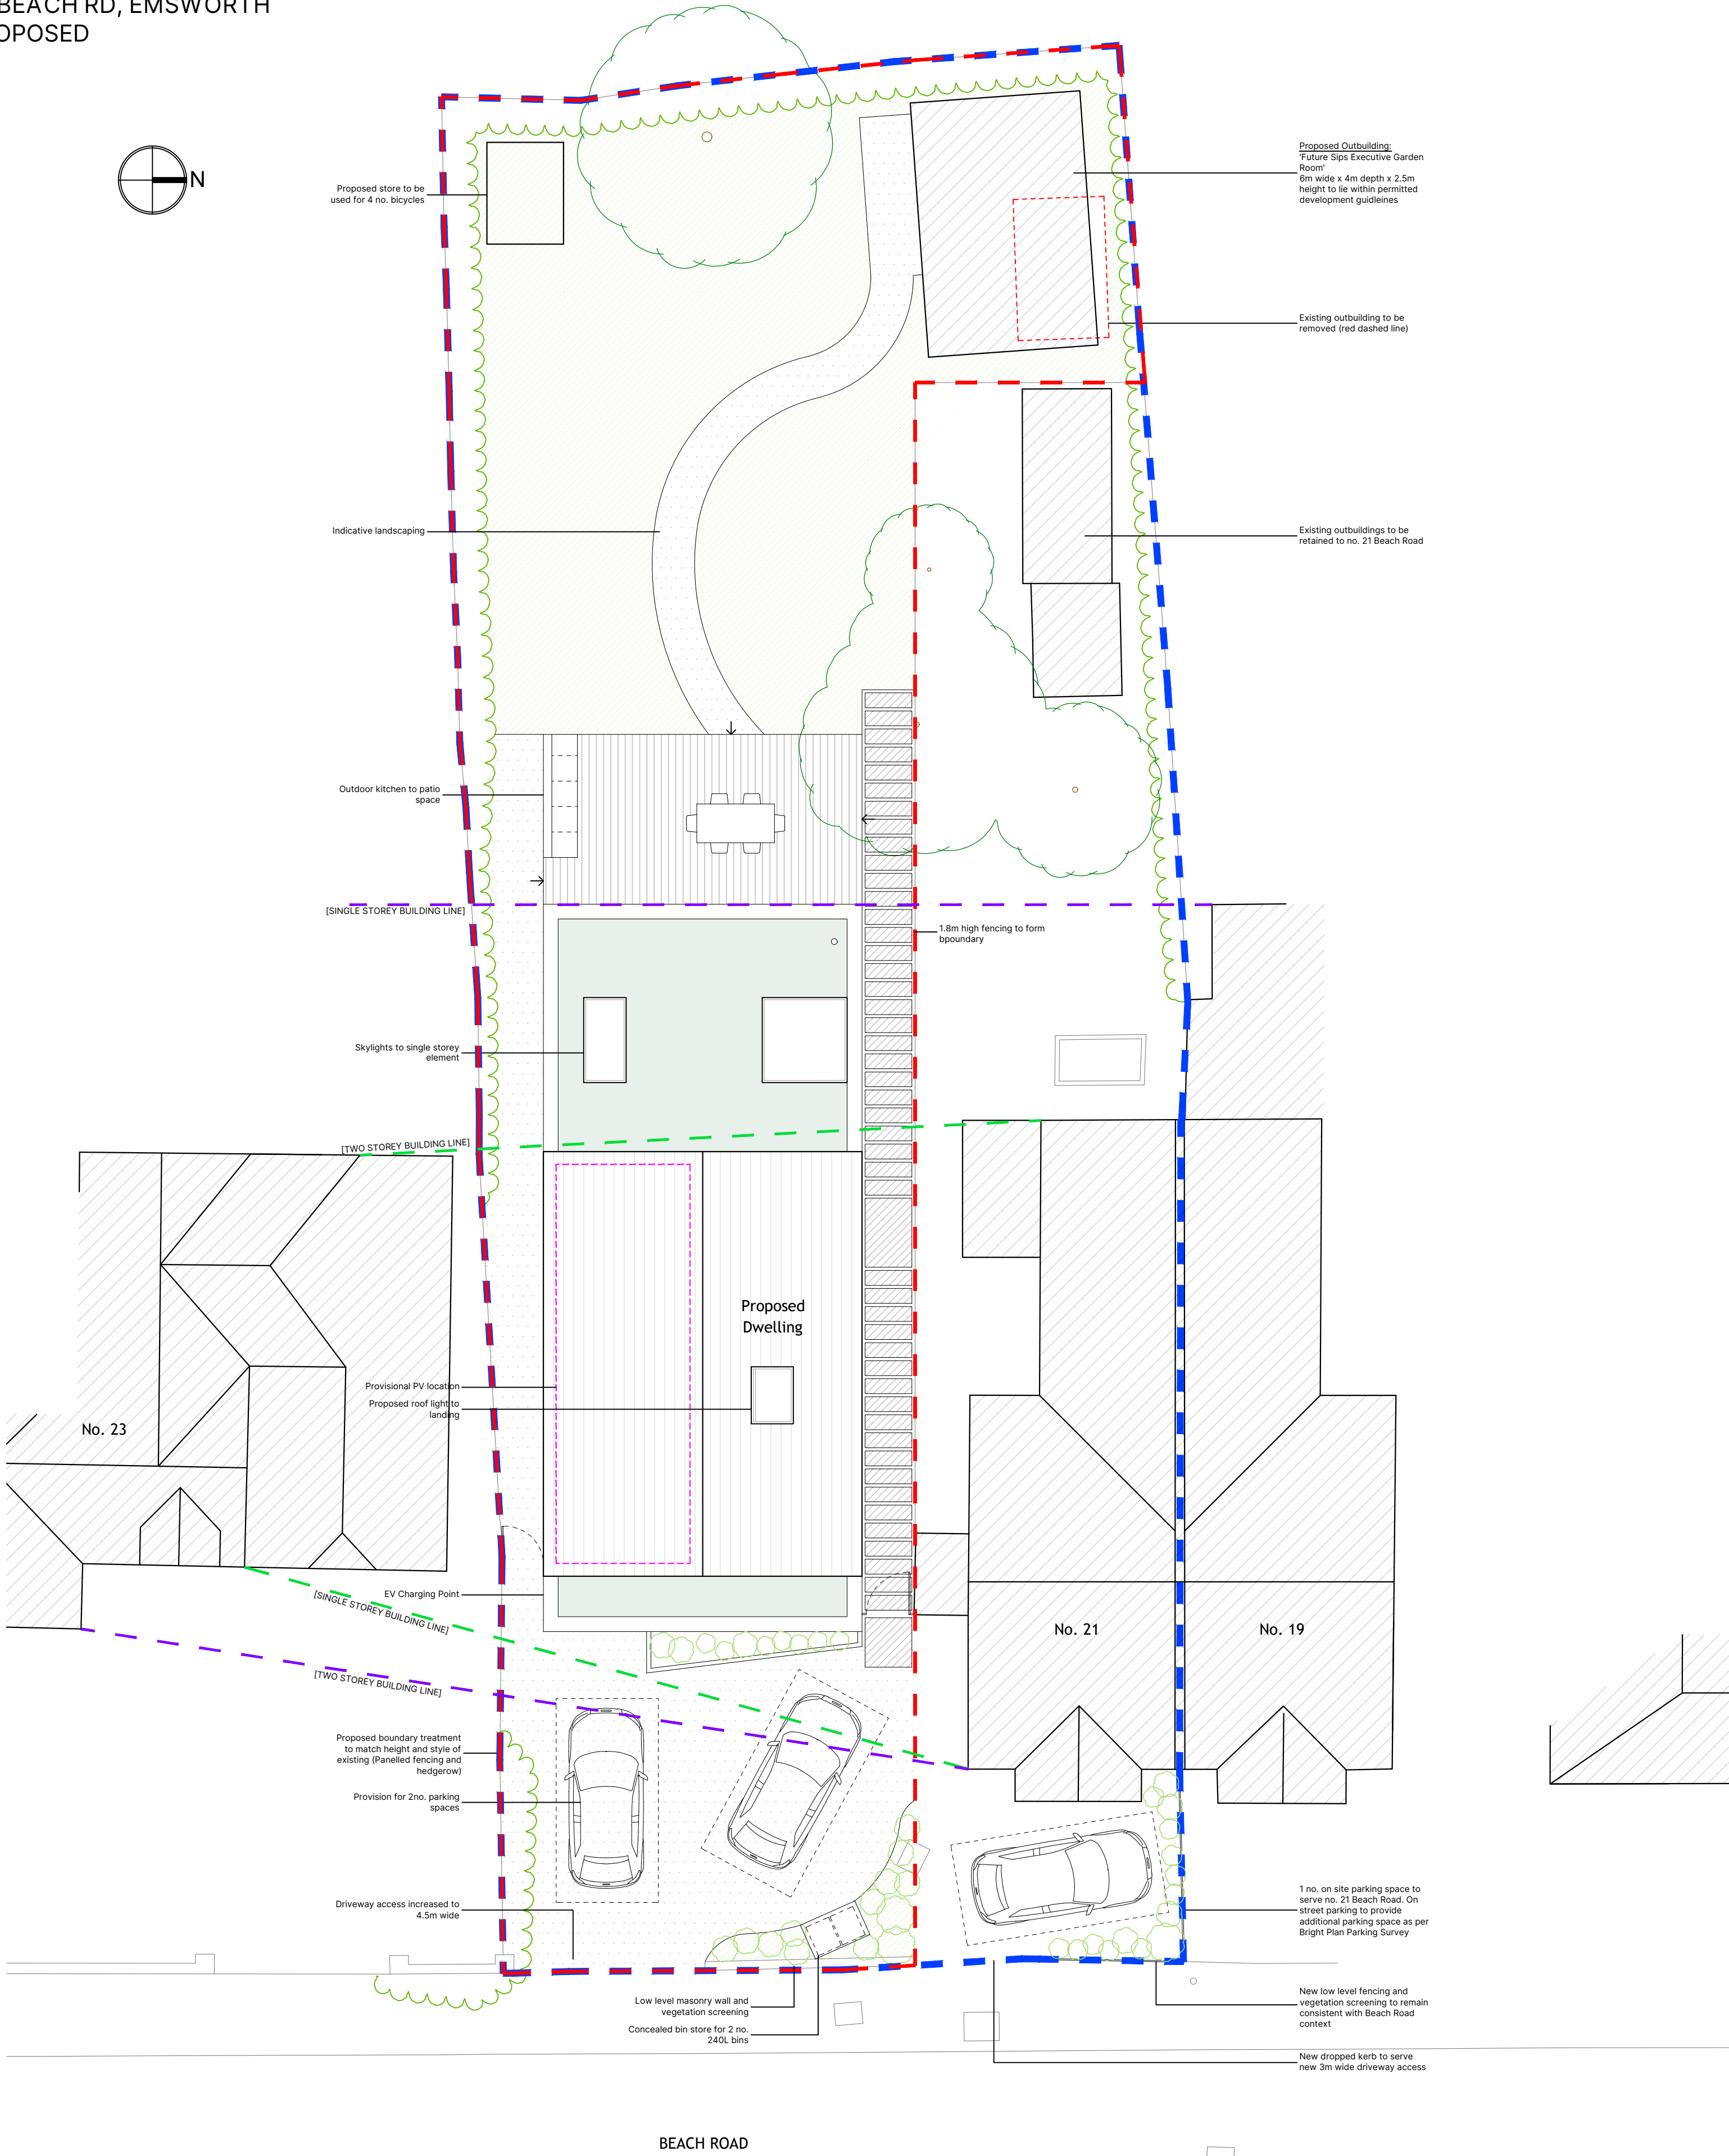


21 BEACH RD, EMSWORTH
PROPOSED


 


SITE PLAN
1:100

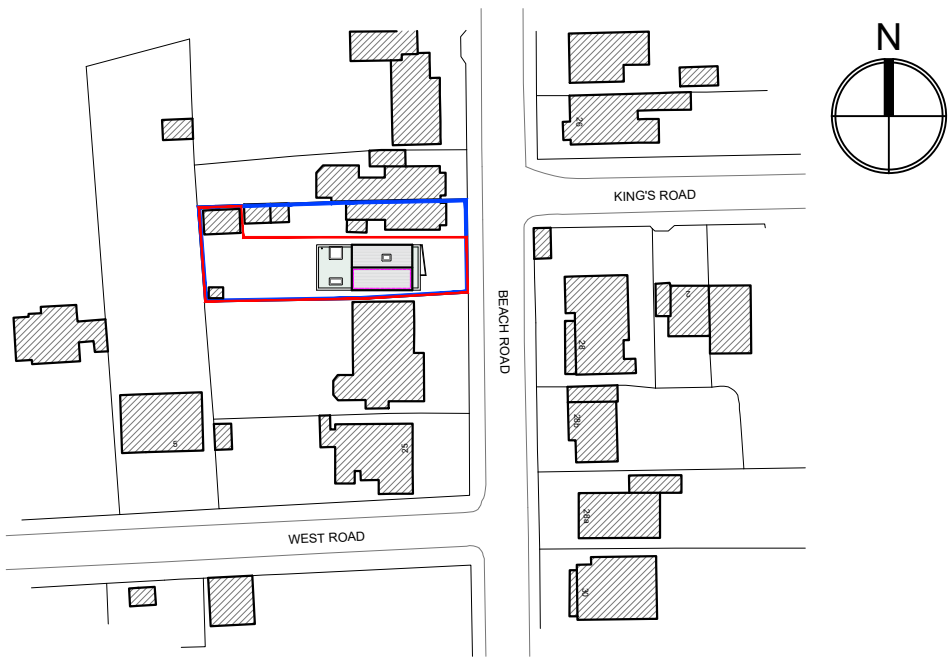


SITE LOCATION PLAN
1:1250

Ordnance Survey (c) Crown Copyright 2024. All rights reserved. Licence number 100022432

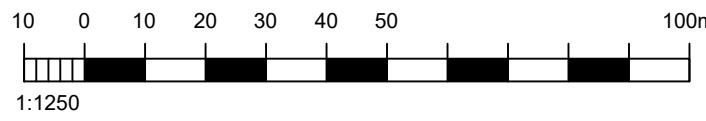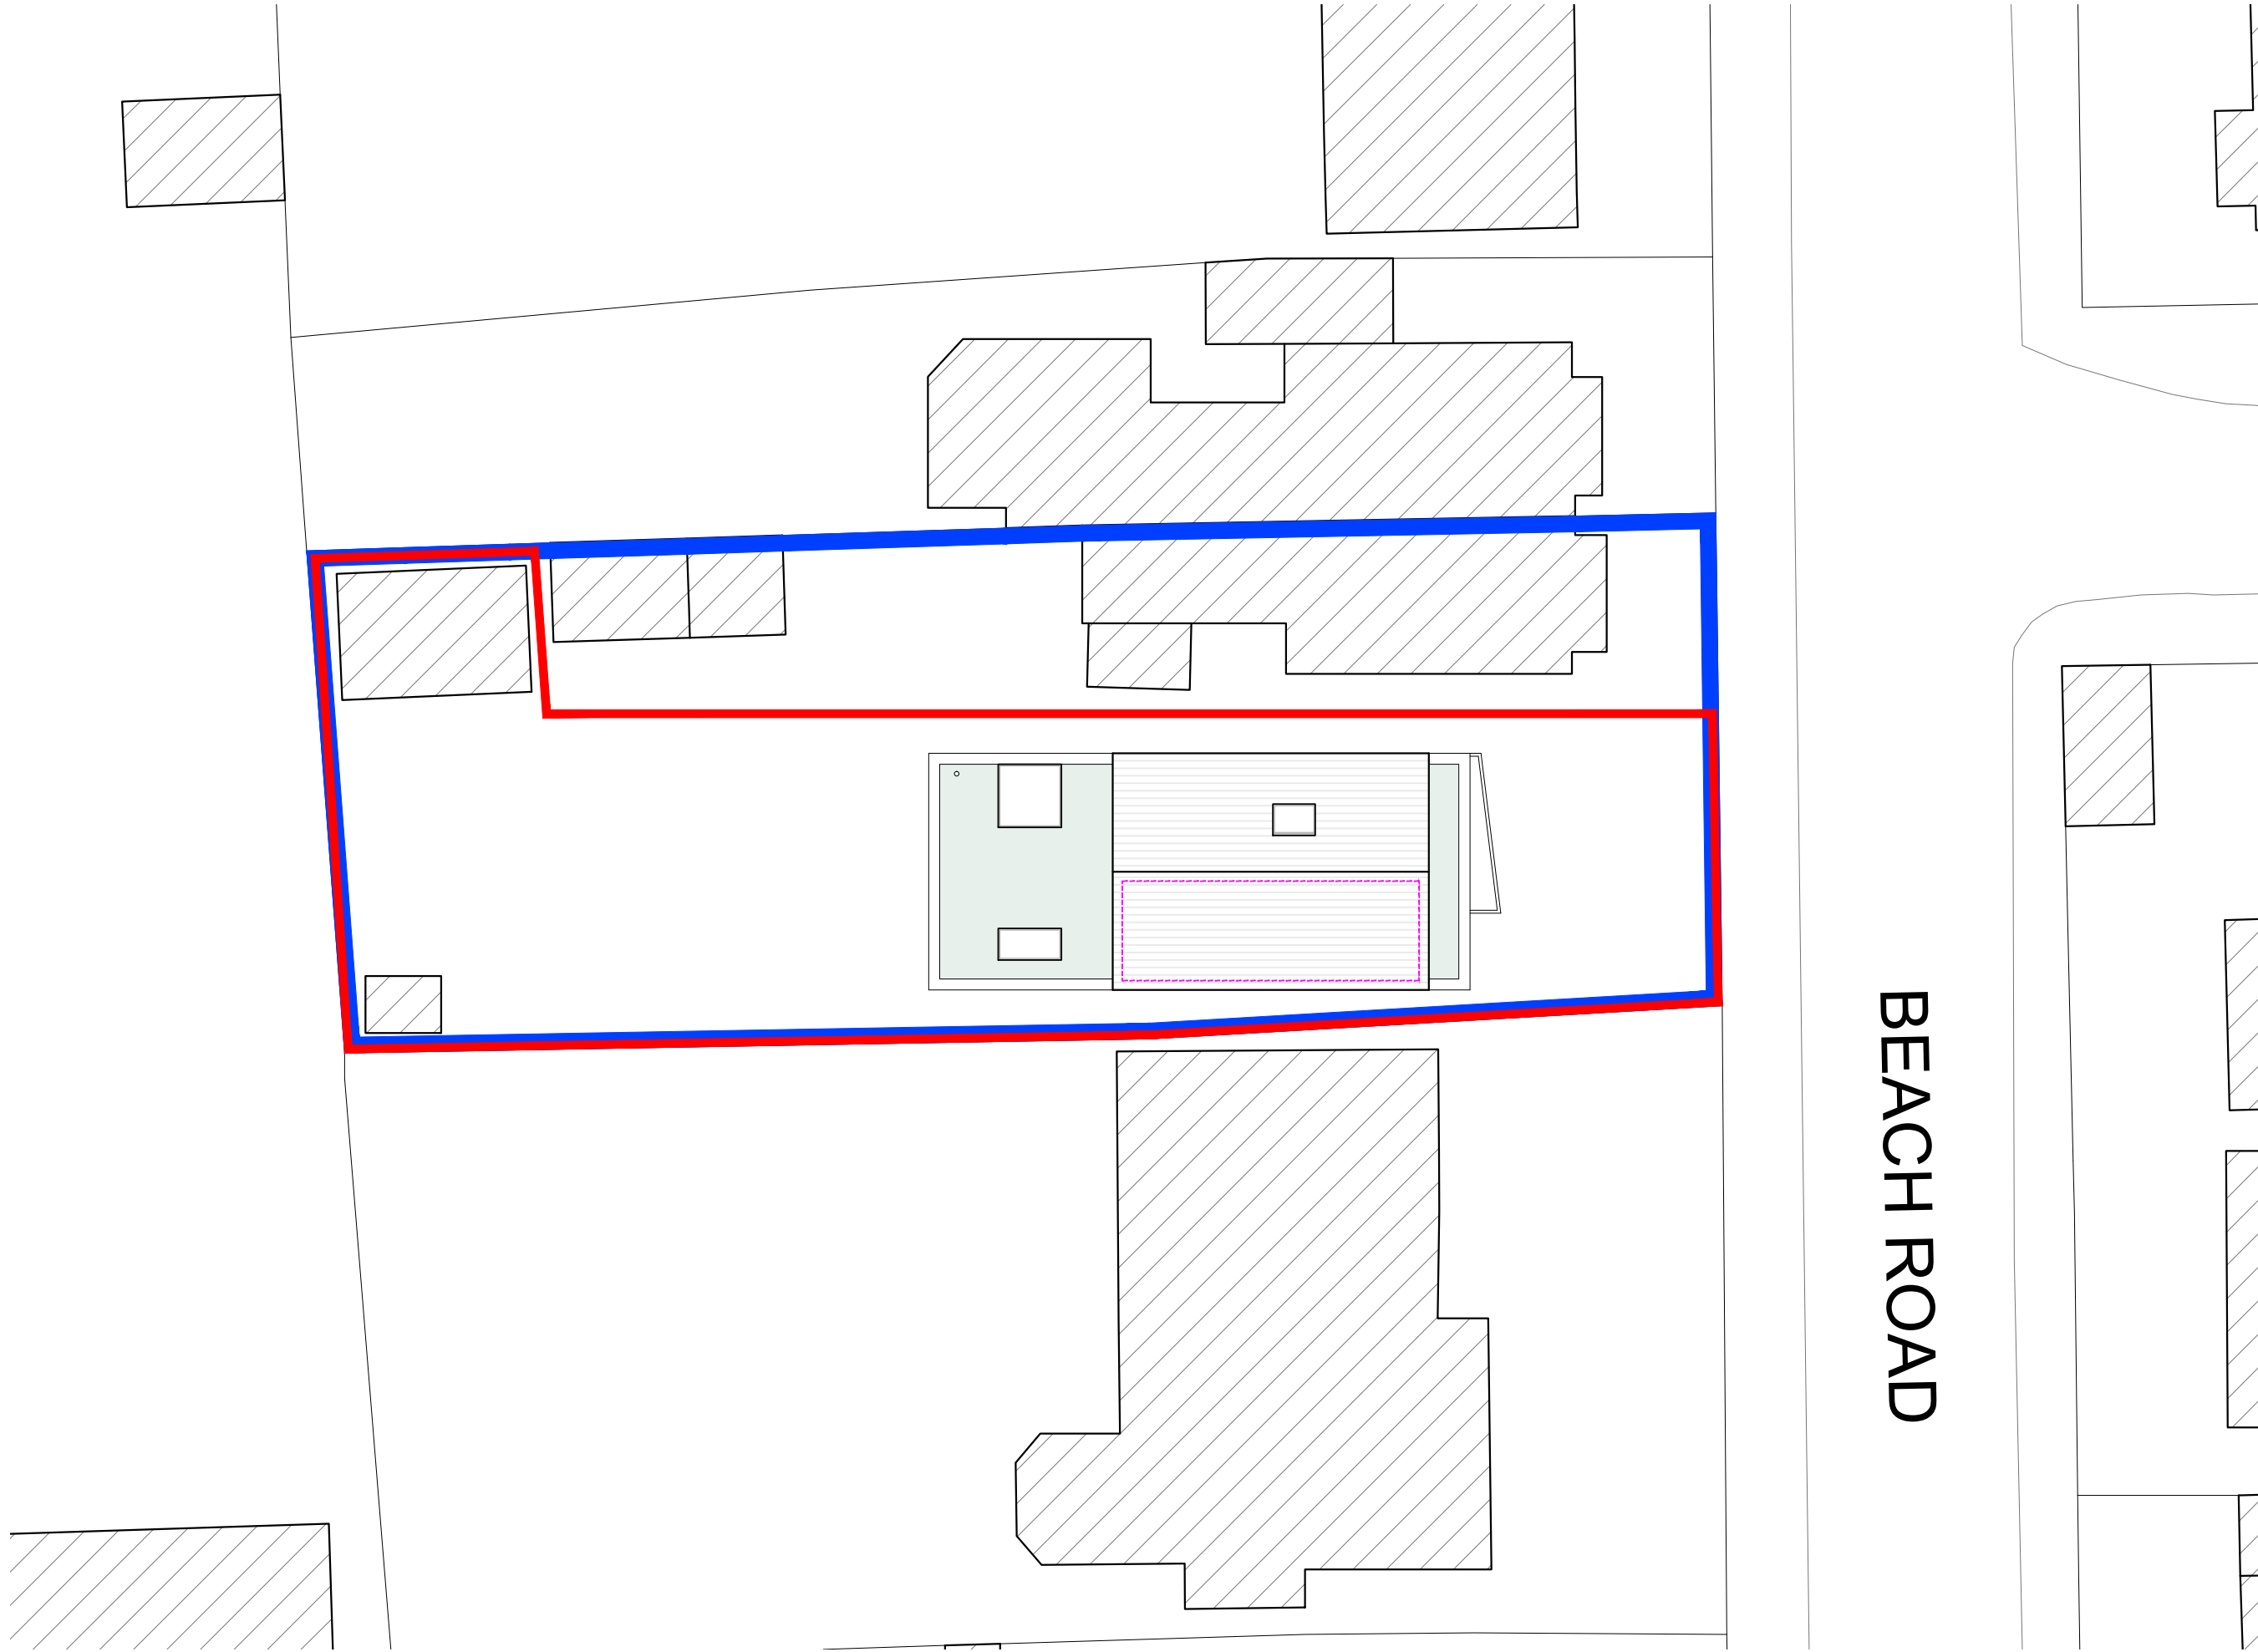

BLOCK PLAN
1:500

Ordnance Survey (c) Crown Copyright 2024. All rights reserved. Licence number 100022432

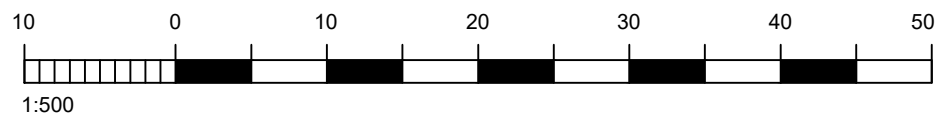

GENERAL NOTES

Dimensions to be checked on site before commencing work. Any discrepancies shall be reported to the architect immediately.

Do not scale from these drawings except for planning purposes. Use figured dimensions only.

ACCOMPANYING DOCUMENTATION

All details shown on Helyer Davies Architects drawings are to be read in conjunction with the project specification and other consultants drawings and details.

A	15.05.26	Planning Issue	DM
REV	DATE	AMENDMENT	DRAWN

Helyer Davies Architects

www.hdarchitects.co.uk
mail@hdarchitects.co.uk
01243 370 715

Unit 1 The Old Flour Mill . Queen St
Emsworth . PO10 7BT

PROJECT
21 BEACH ROAD, EMSWORTH
HAMPSHIRE, PO10 7JS

DRAWING
PROPOSED LOCATION,
BLOCK & SITE PLANS

SCALE

As noted @A1

DATE May-26	DRAWN DM
DRAWING No. 25104 - 02	REV A