






EAST (FRONT) ELEVATION
1:100

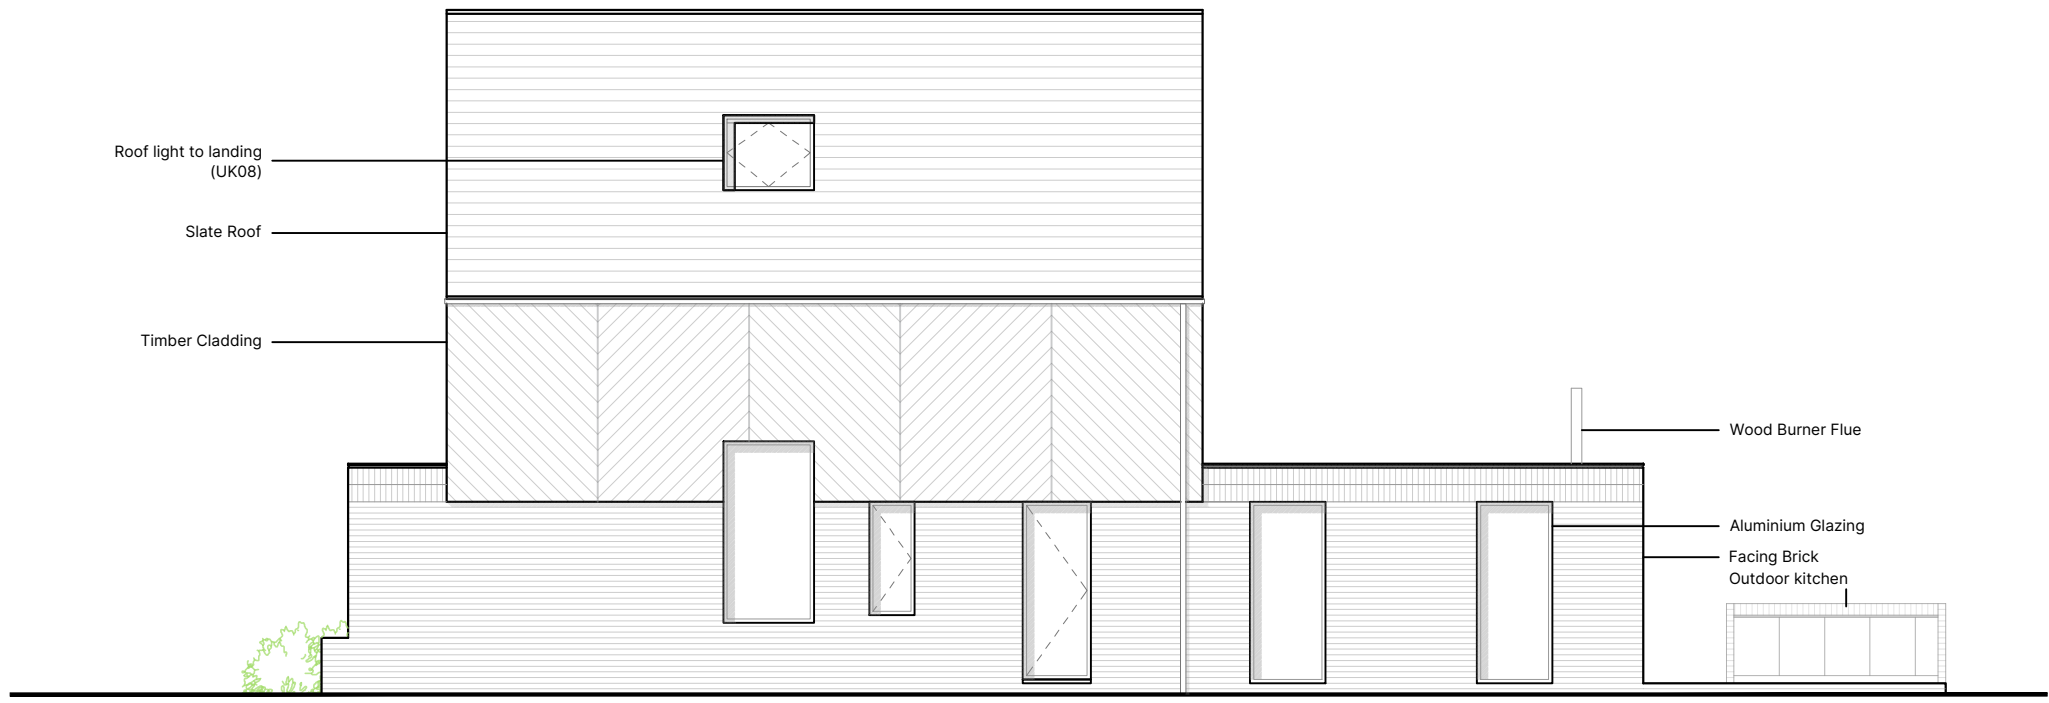



NORTH (SIDE) ELEVATION
1:100

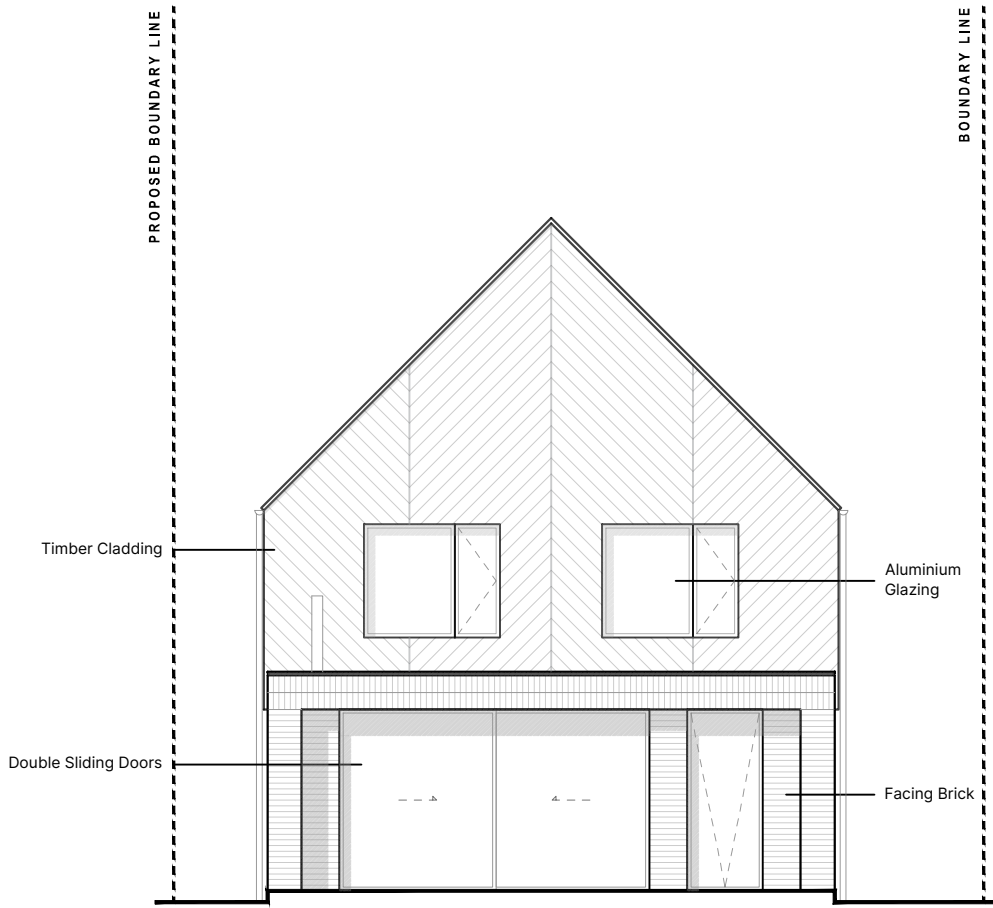


WEST (REAR) ELEVATION
1:100

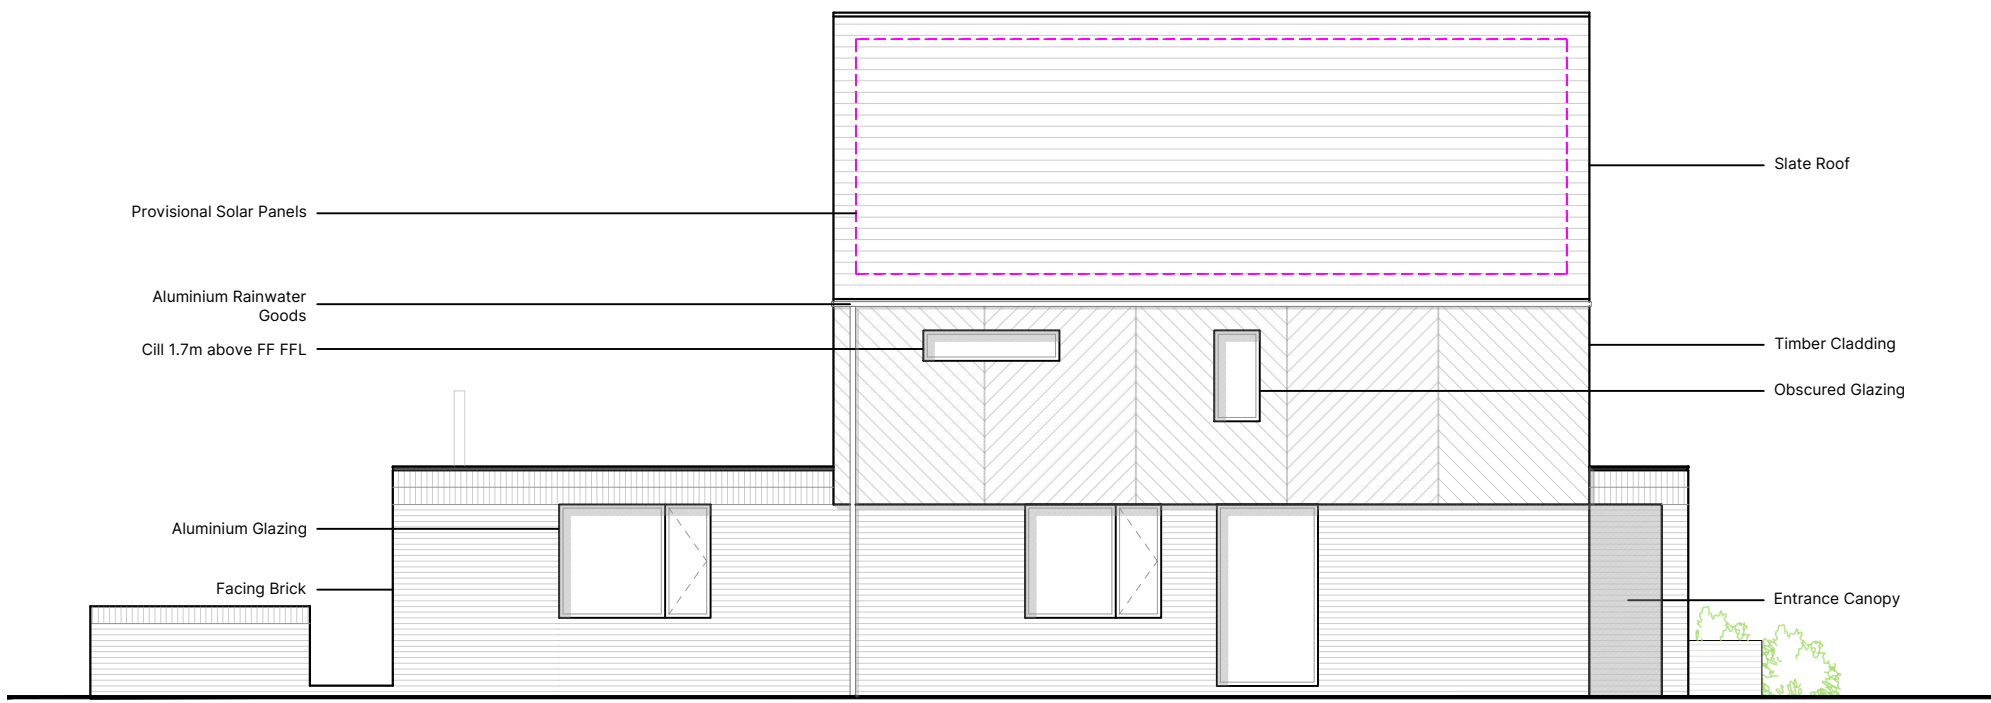


SOUTH (SIDE) ELEVATION
1:100

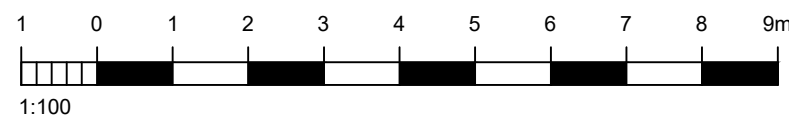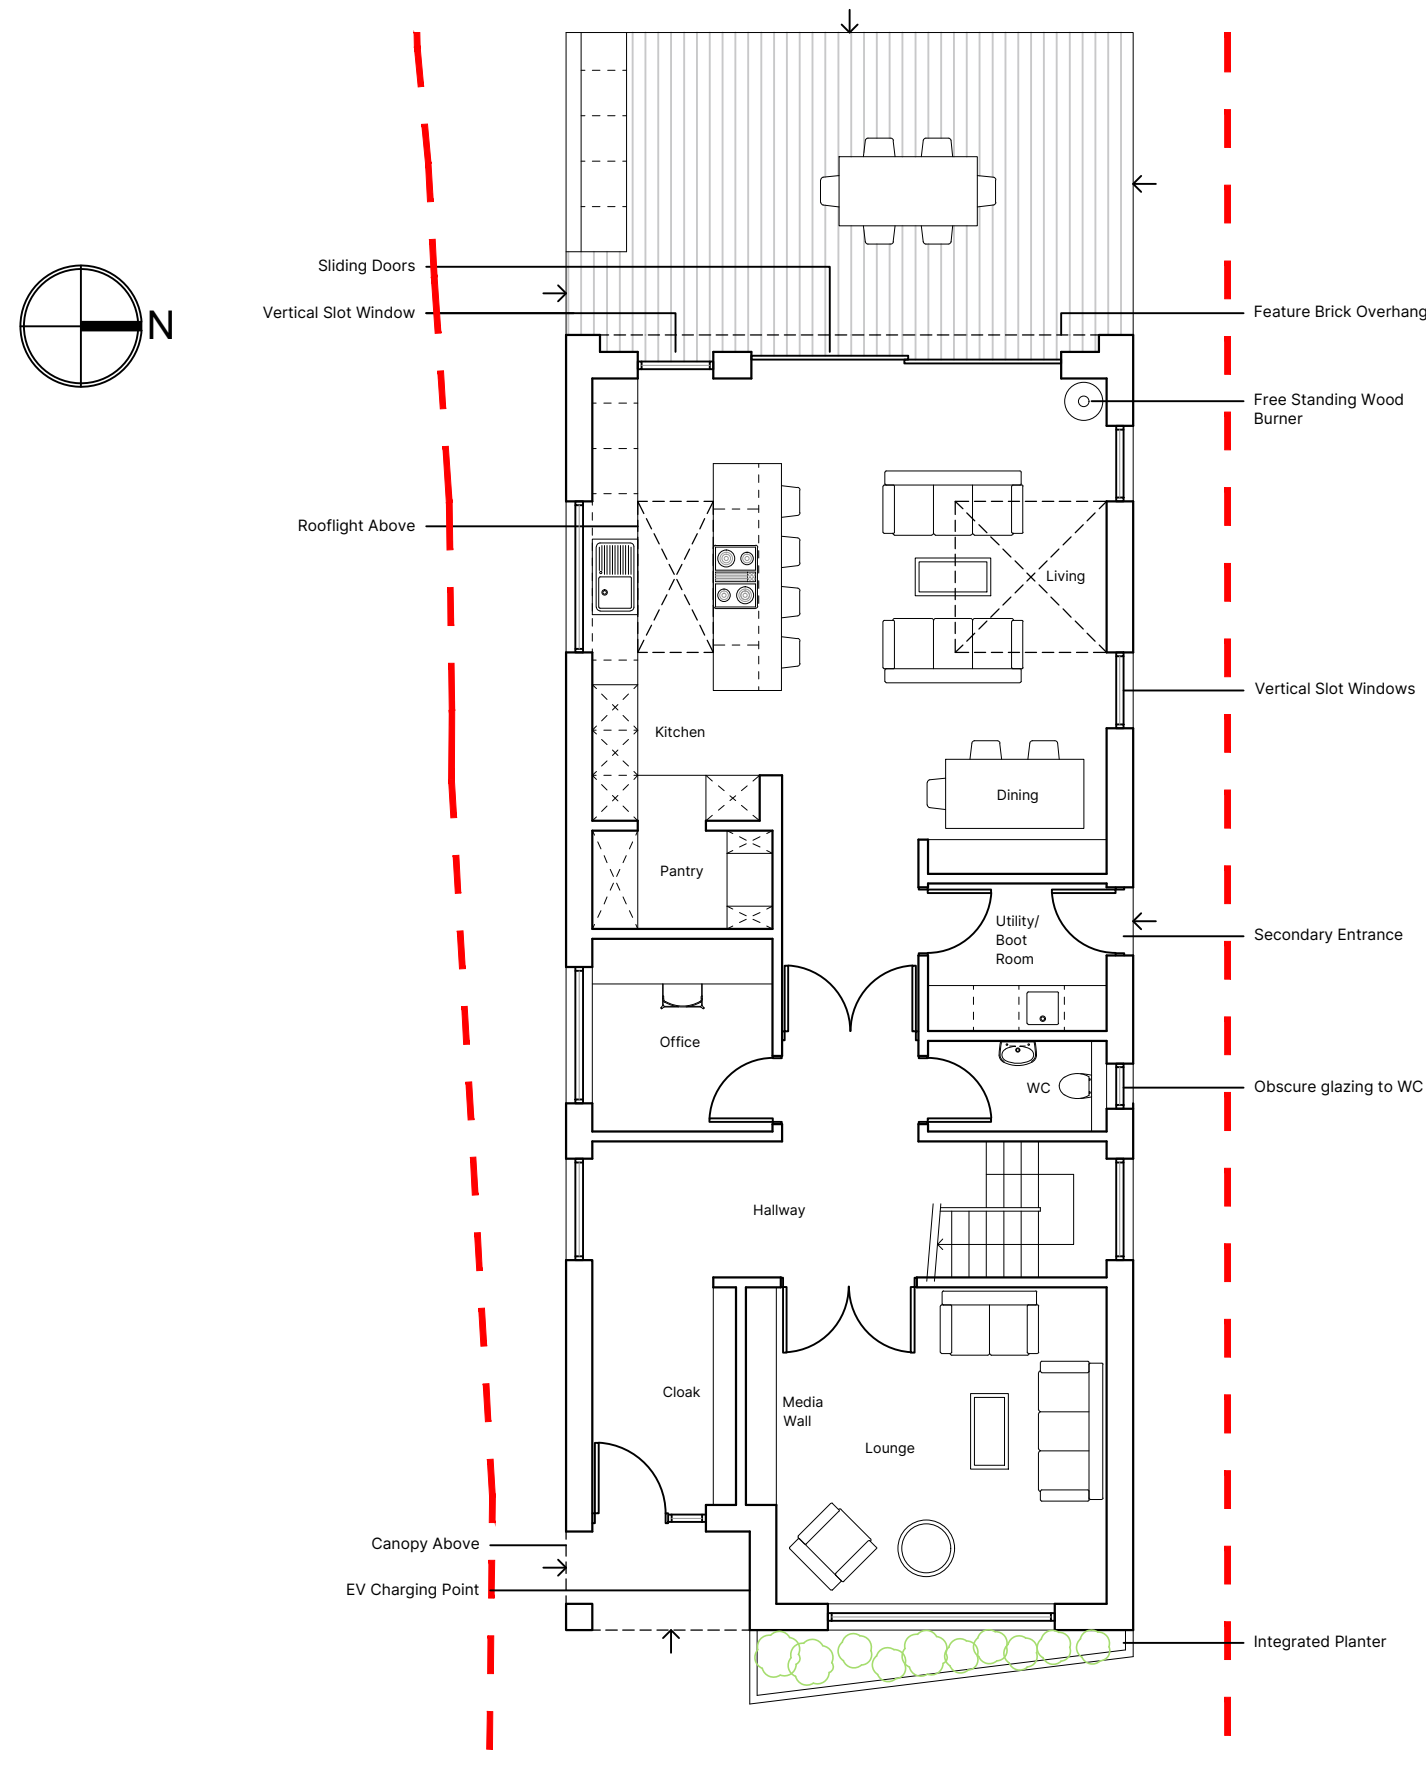


GROUND FLOOR PLAN
1:100

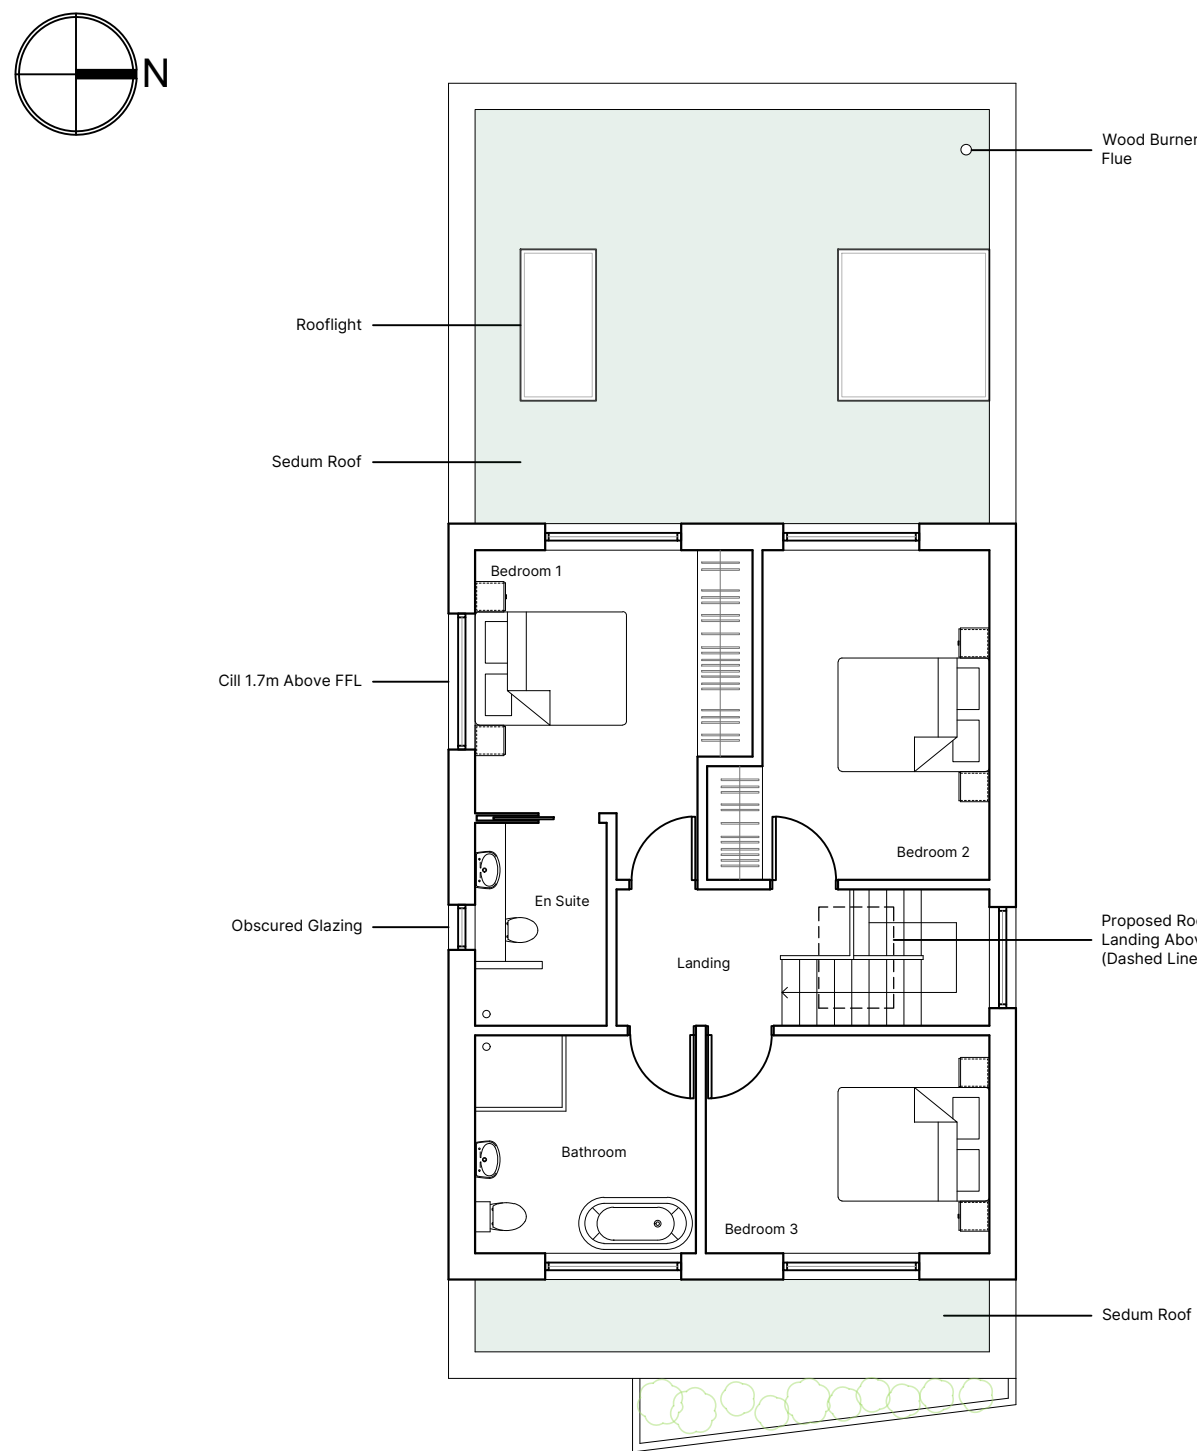

FIRST FLOOR PLAN
1:100

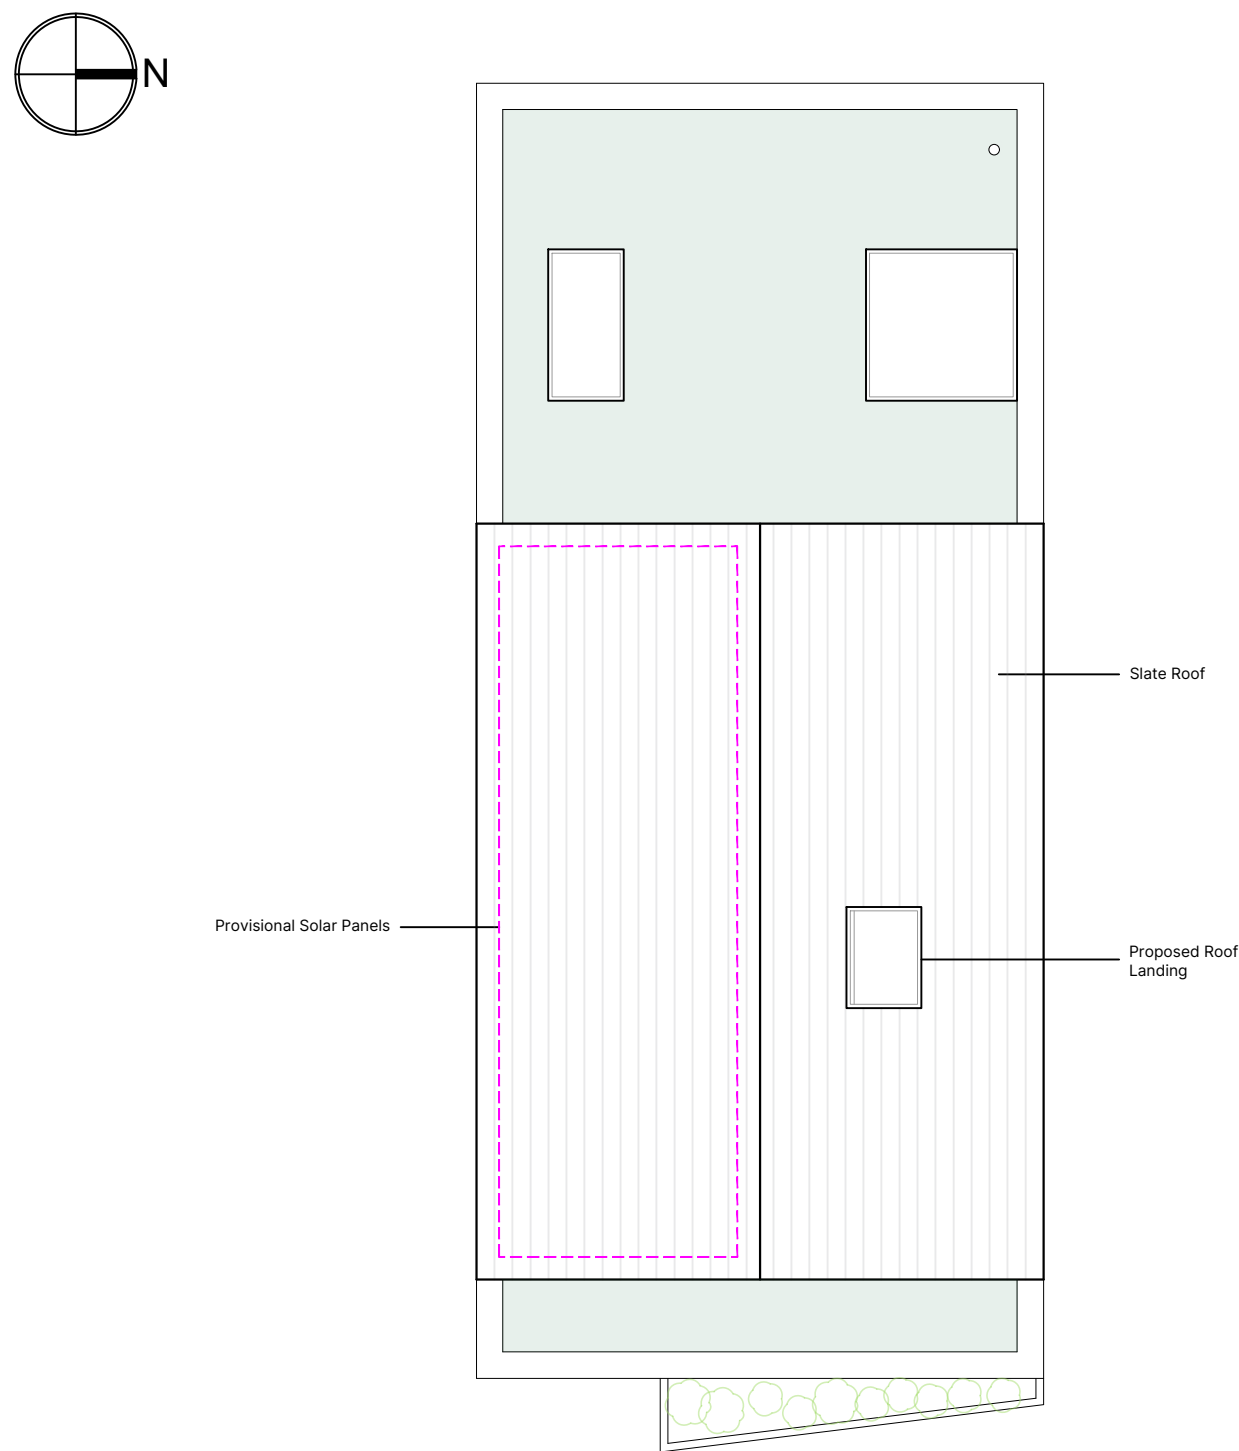

ROOF PLAN
1:100

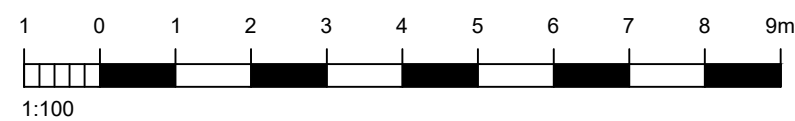

GENERAL NOTES


Dimensions to be checked on site before commencing work. Any discrepancies shall be reported to the architect immediately.

Do not scale from these drawings except for planning purposes. Use figured dimensions only.

ACCOMPANYING DOCUMENTATION

All details shown on Helyer Davies Architects drawings are to be read in conjunction with the project specification and other consultants drawings and details.

KEY:

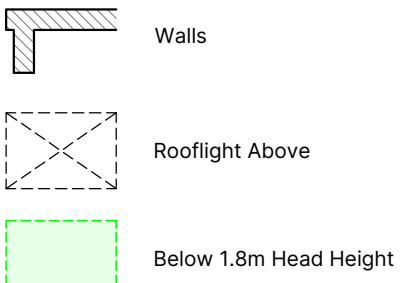

A	15.05.26	Planning Issue	DM
REV	DATE	AMENDMENT	DRAWN

Helyer Davies Architects
www.hdarchitects.co.uk
mail@hdarchitects.co.uk
01243 370 715
Unit 1 The Old Flour Mill . Queen St
Emsworth . PO10 7BT

PROJECT
21 BEACH ROAD, EMSWORTH,
HAMPSHIRE, PO10 7JS

DRAWING
PROPOSED PLANS
& ELEVATIONS

SCALE
As noted @A1

DATE May-26	DRAWN DM
DRAWING No. 25104 - 03	REV A