


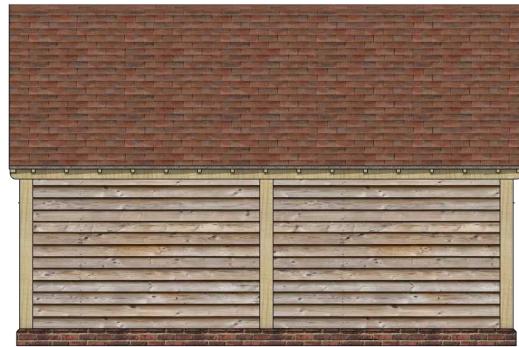

EAST ELEVATION

Scale 1:100



WEST ELEVATION

Scale 1:100



PERSPECTIVE VIEW




NORTH ELEVATION

Scale 1:100




SOUTH ELEVATION

Scale 1:100

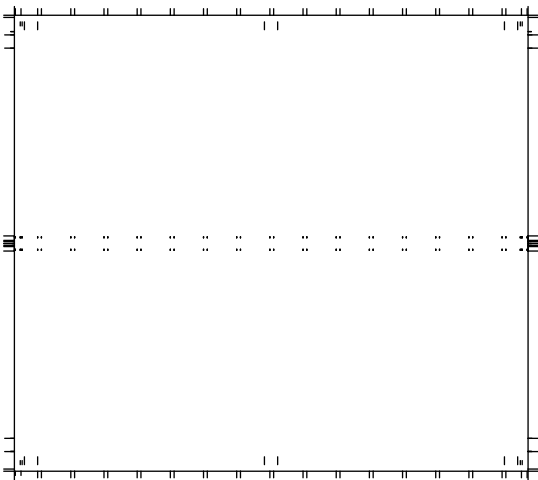


ROOF PLAN

Scale 1:100

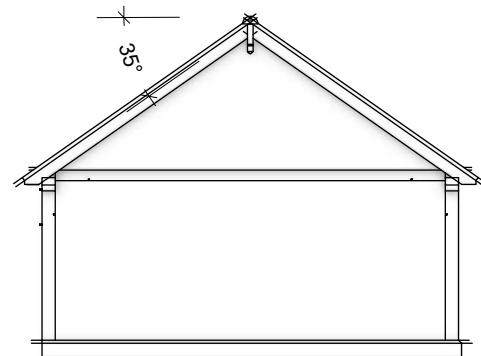


SECTION

Scale 1:100

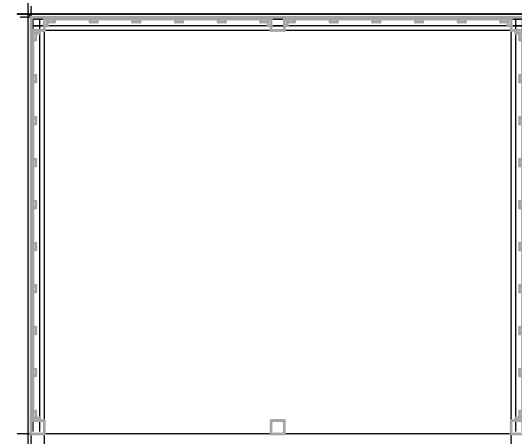

FLOOR PLAN

Scale 1:100

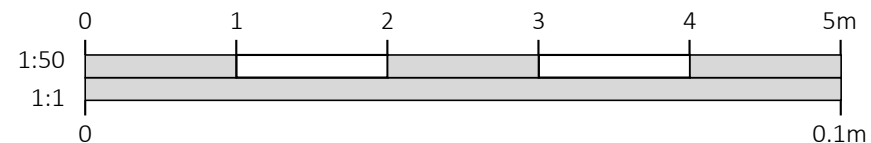

OAKWRIGHTS®

- Material List:
- Roof tiles to match dwelling
 - Oak Frame
 - Timber cladding

-	-	-	-
DRAWINGS PRODUCED BY			
T.J. Crump Oakwrights Ltd The Lakes, Swainshill, Hereford, HR4 7PU			
+44 (0)1432 353353 enquiries@oakwrights.co.uk			
CLIENT			
Mr Muir Robertson			
SITE ADDRESS			
49 Warblington Road, Emsworth, Hampshire, PO10 7HG			
PROJECT			
2-Bay Car Port			
DRAWING			
Proposed Elevations & Plans			
SCALE			
1:100 @ A3			
DATE DRAWN		DATE ISSUED	
07/04/2026		08/04/2026	
DRAWN		CHECKED	
DP		NE	
DRG. NO.			REV.
2600245 -2			C