

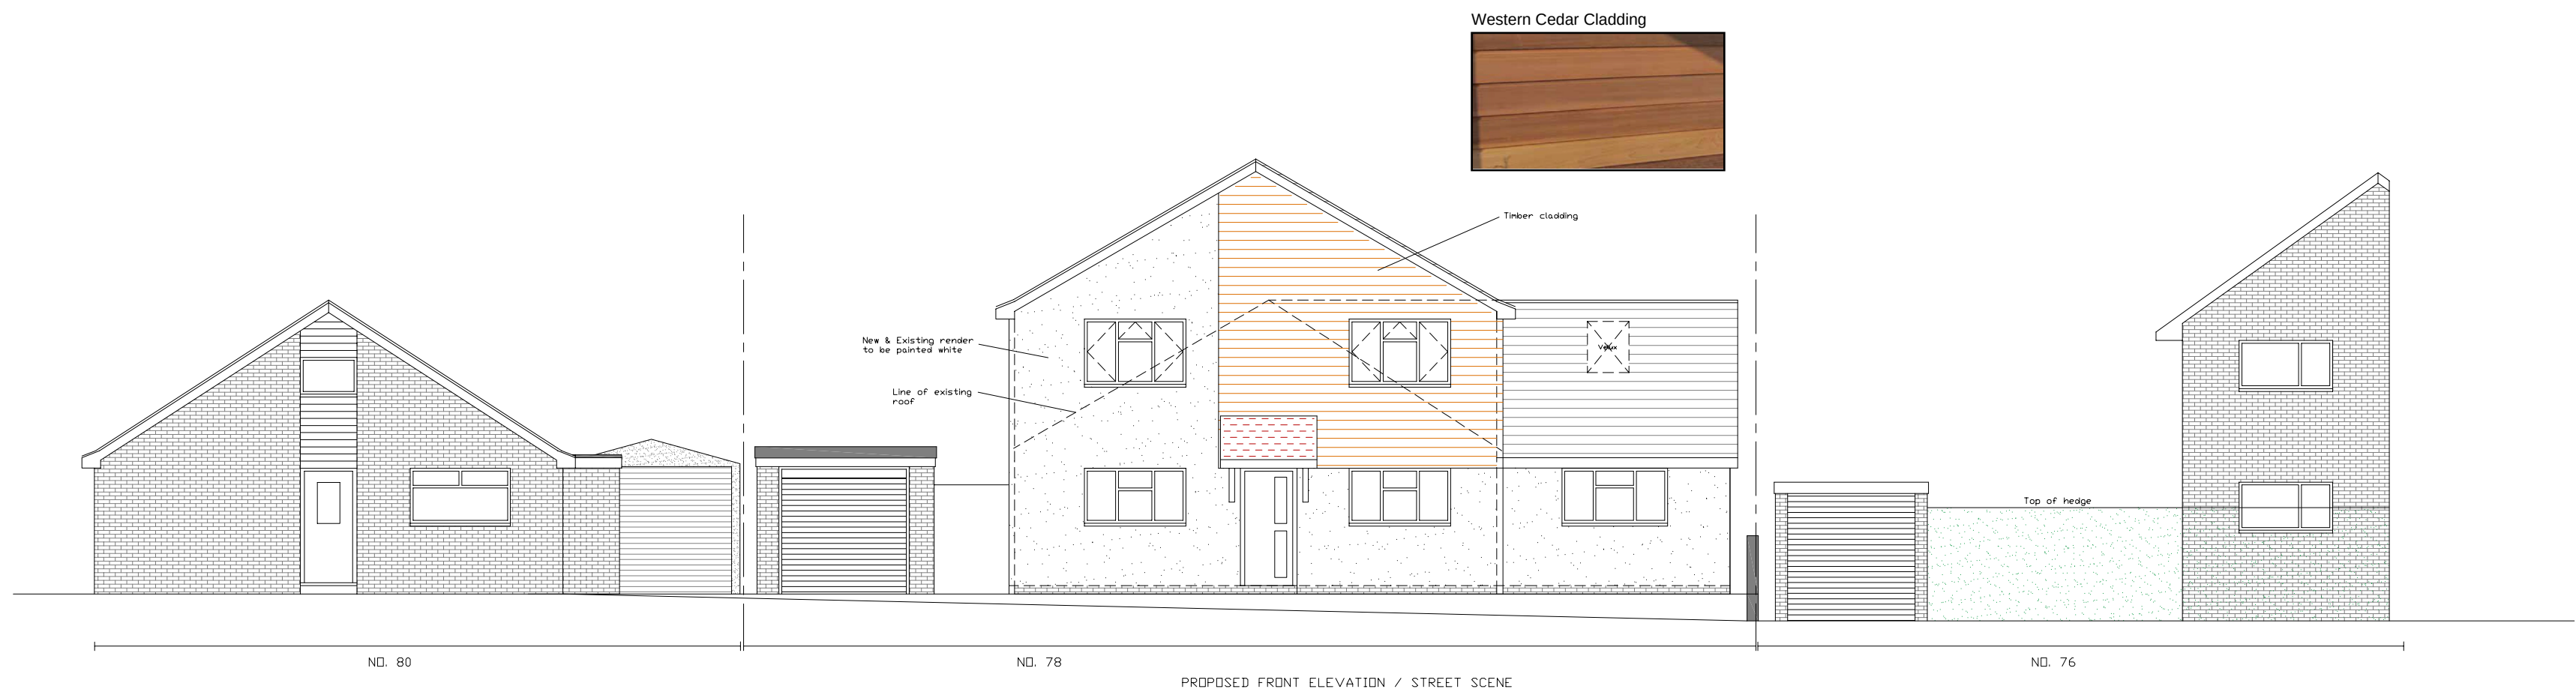
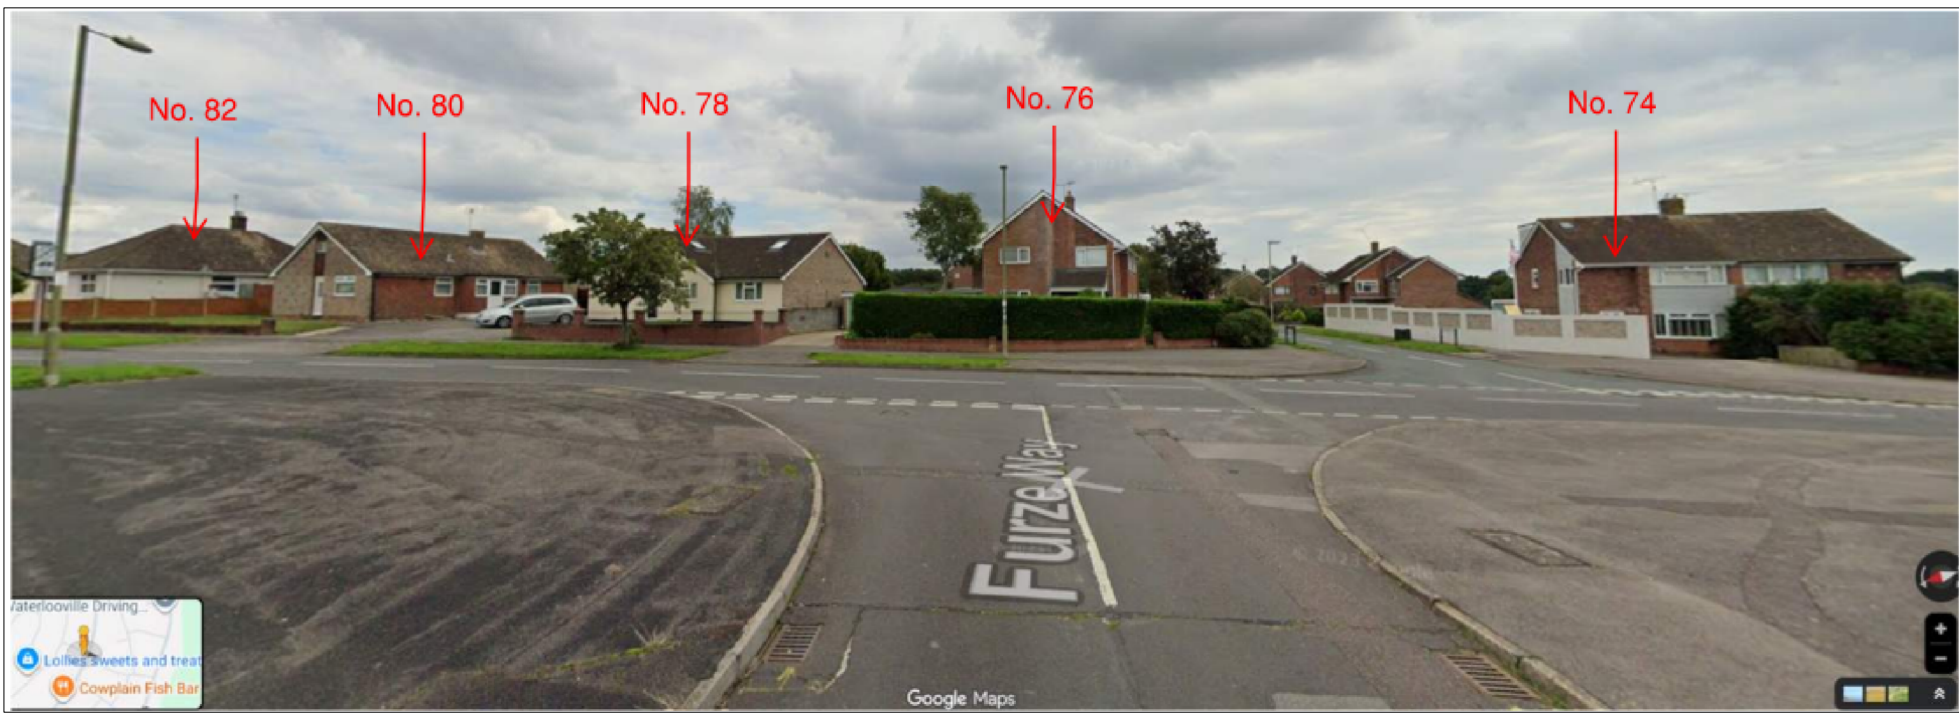
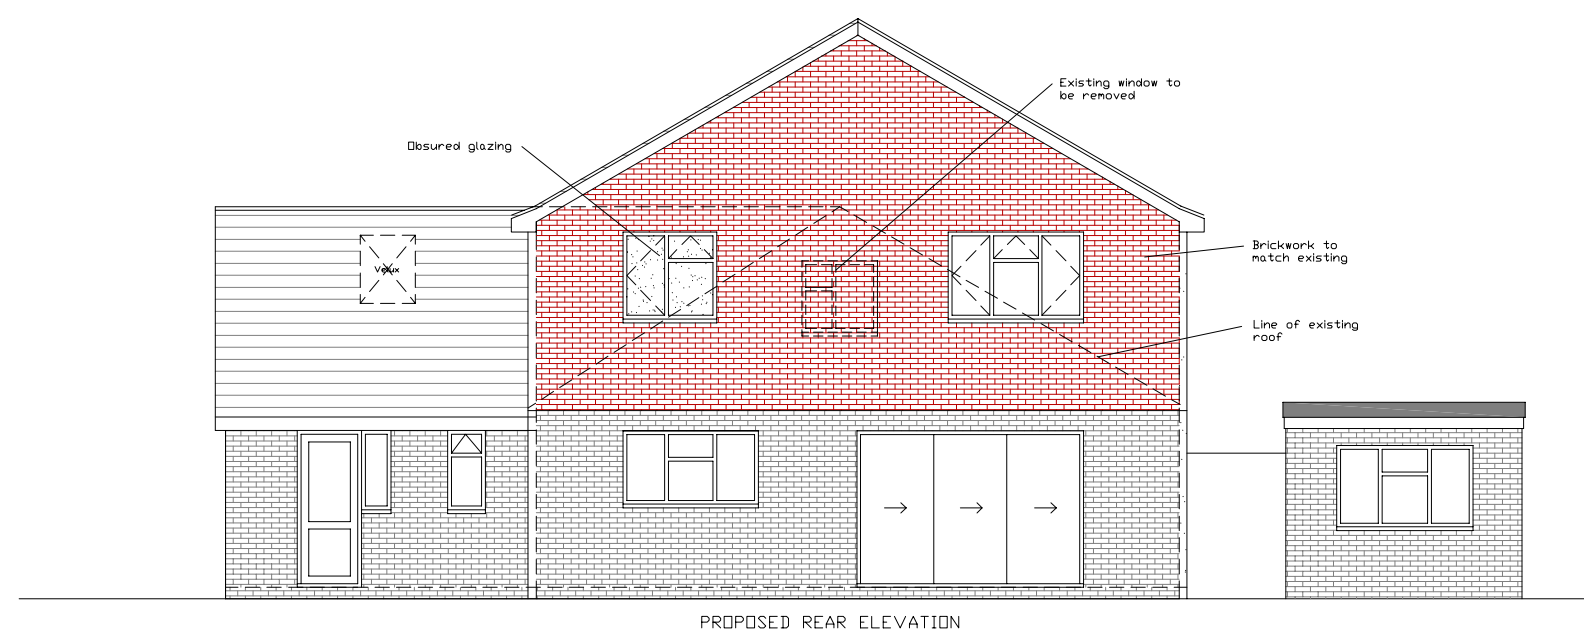
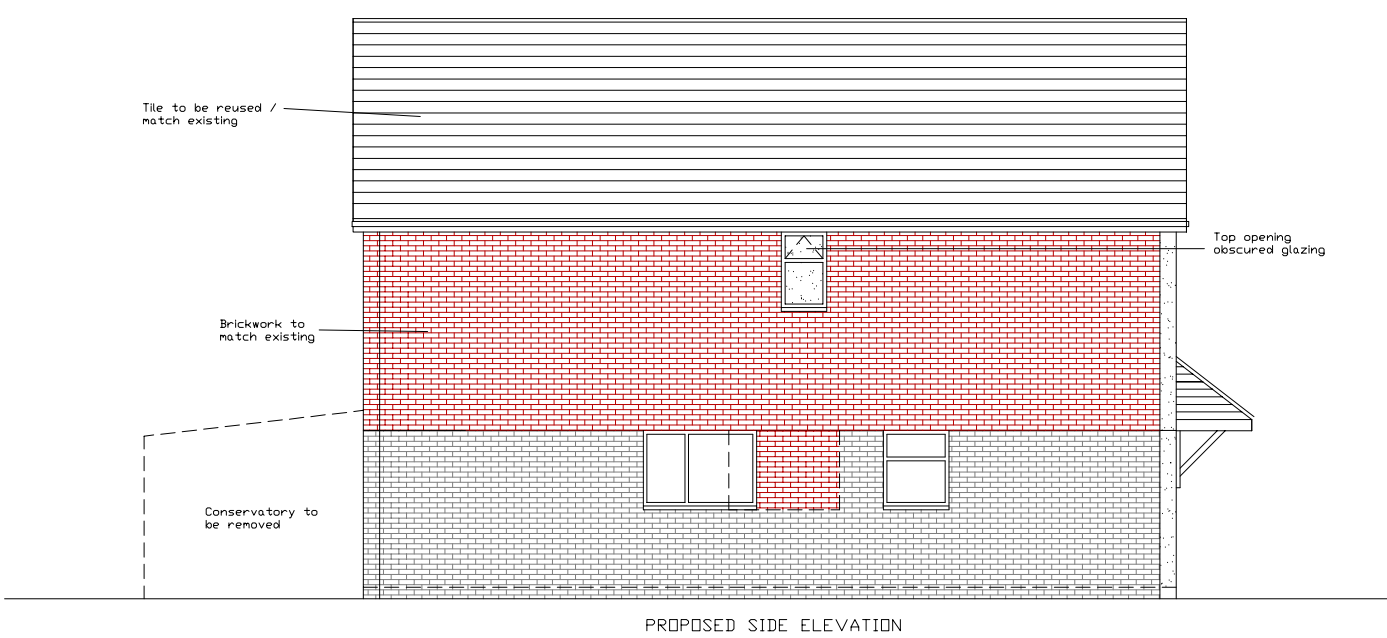
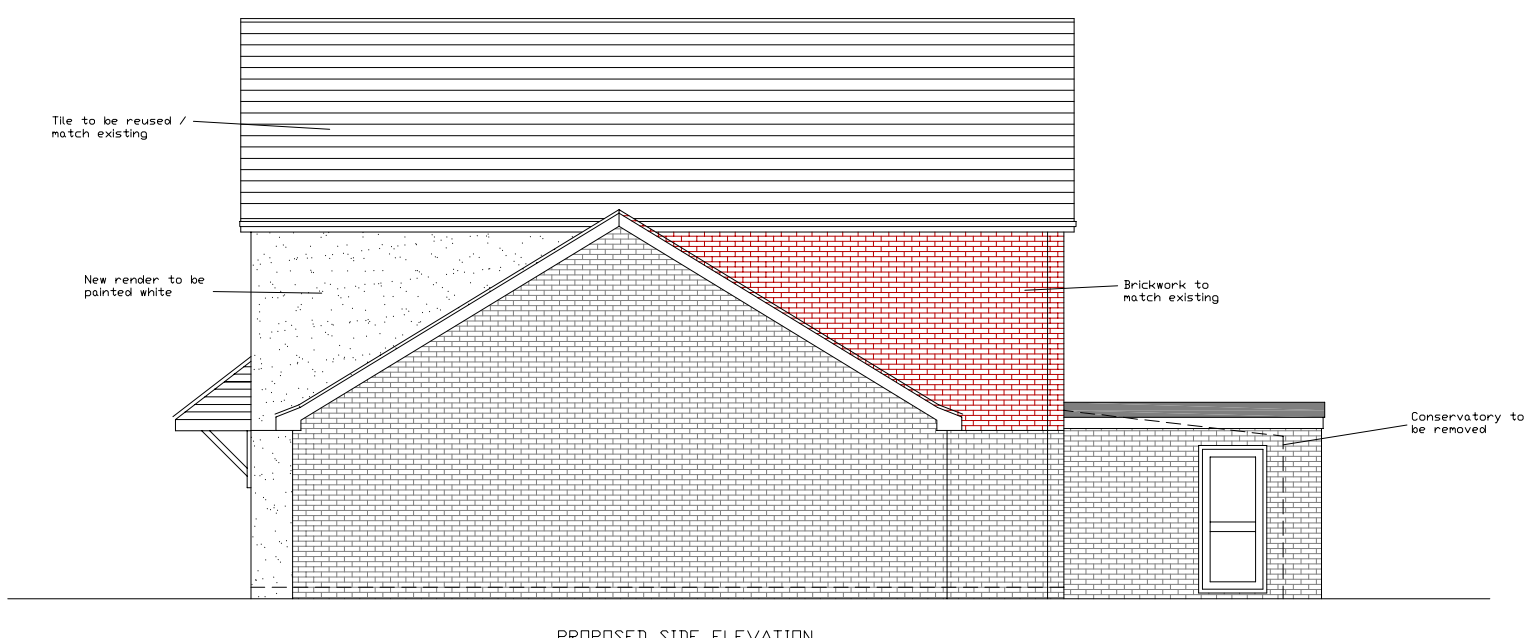
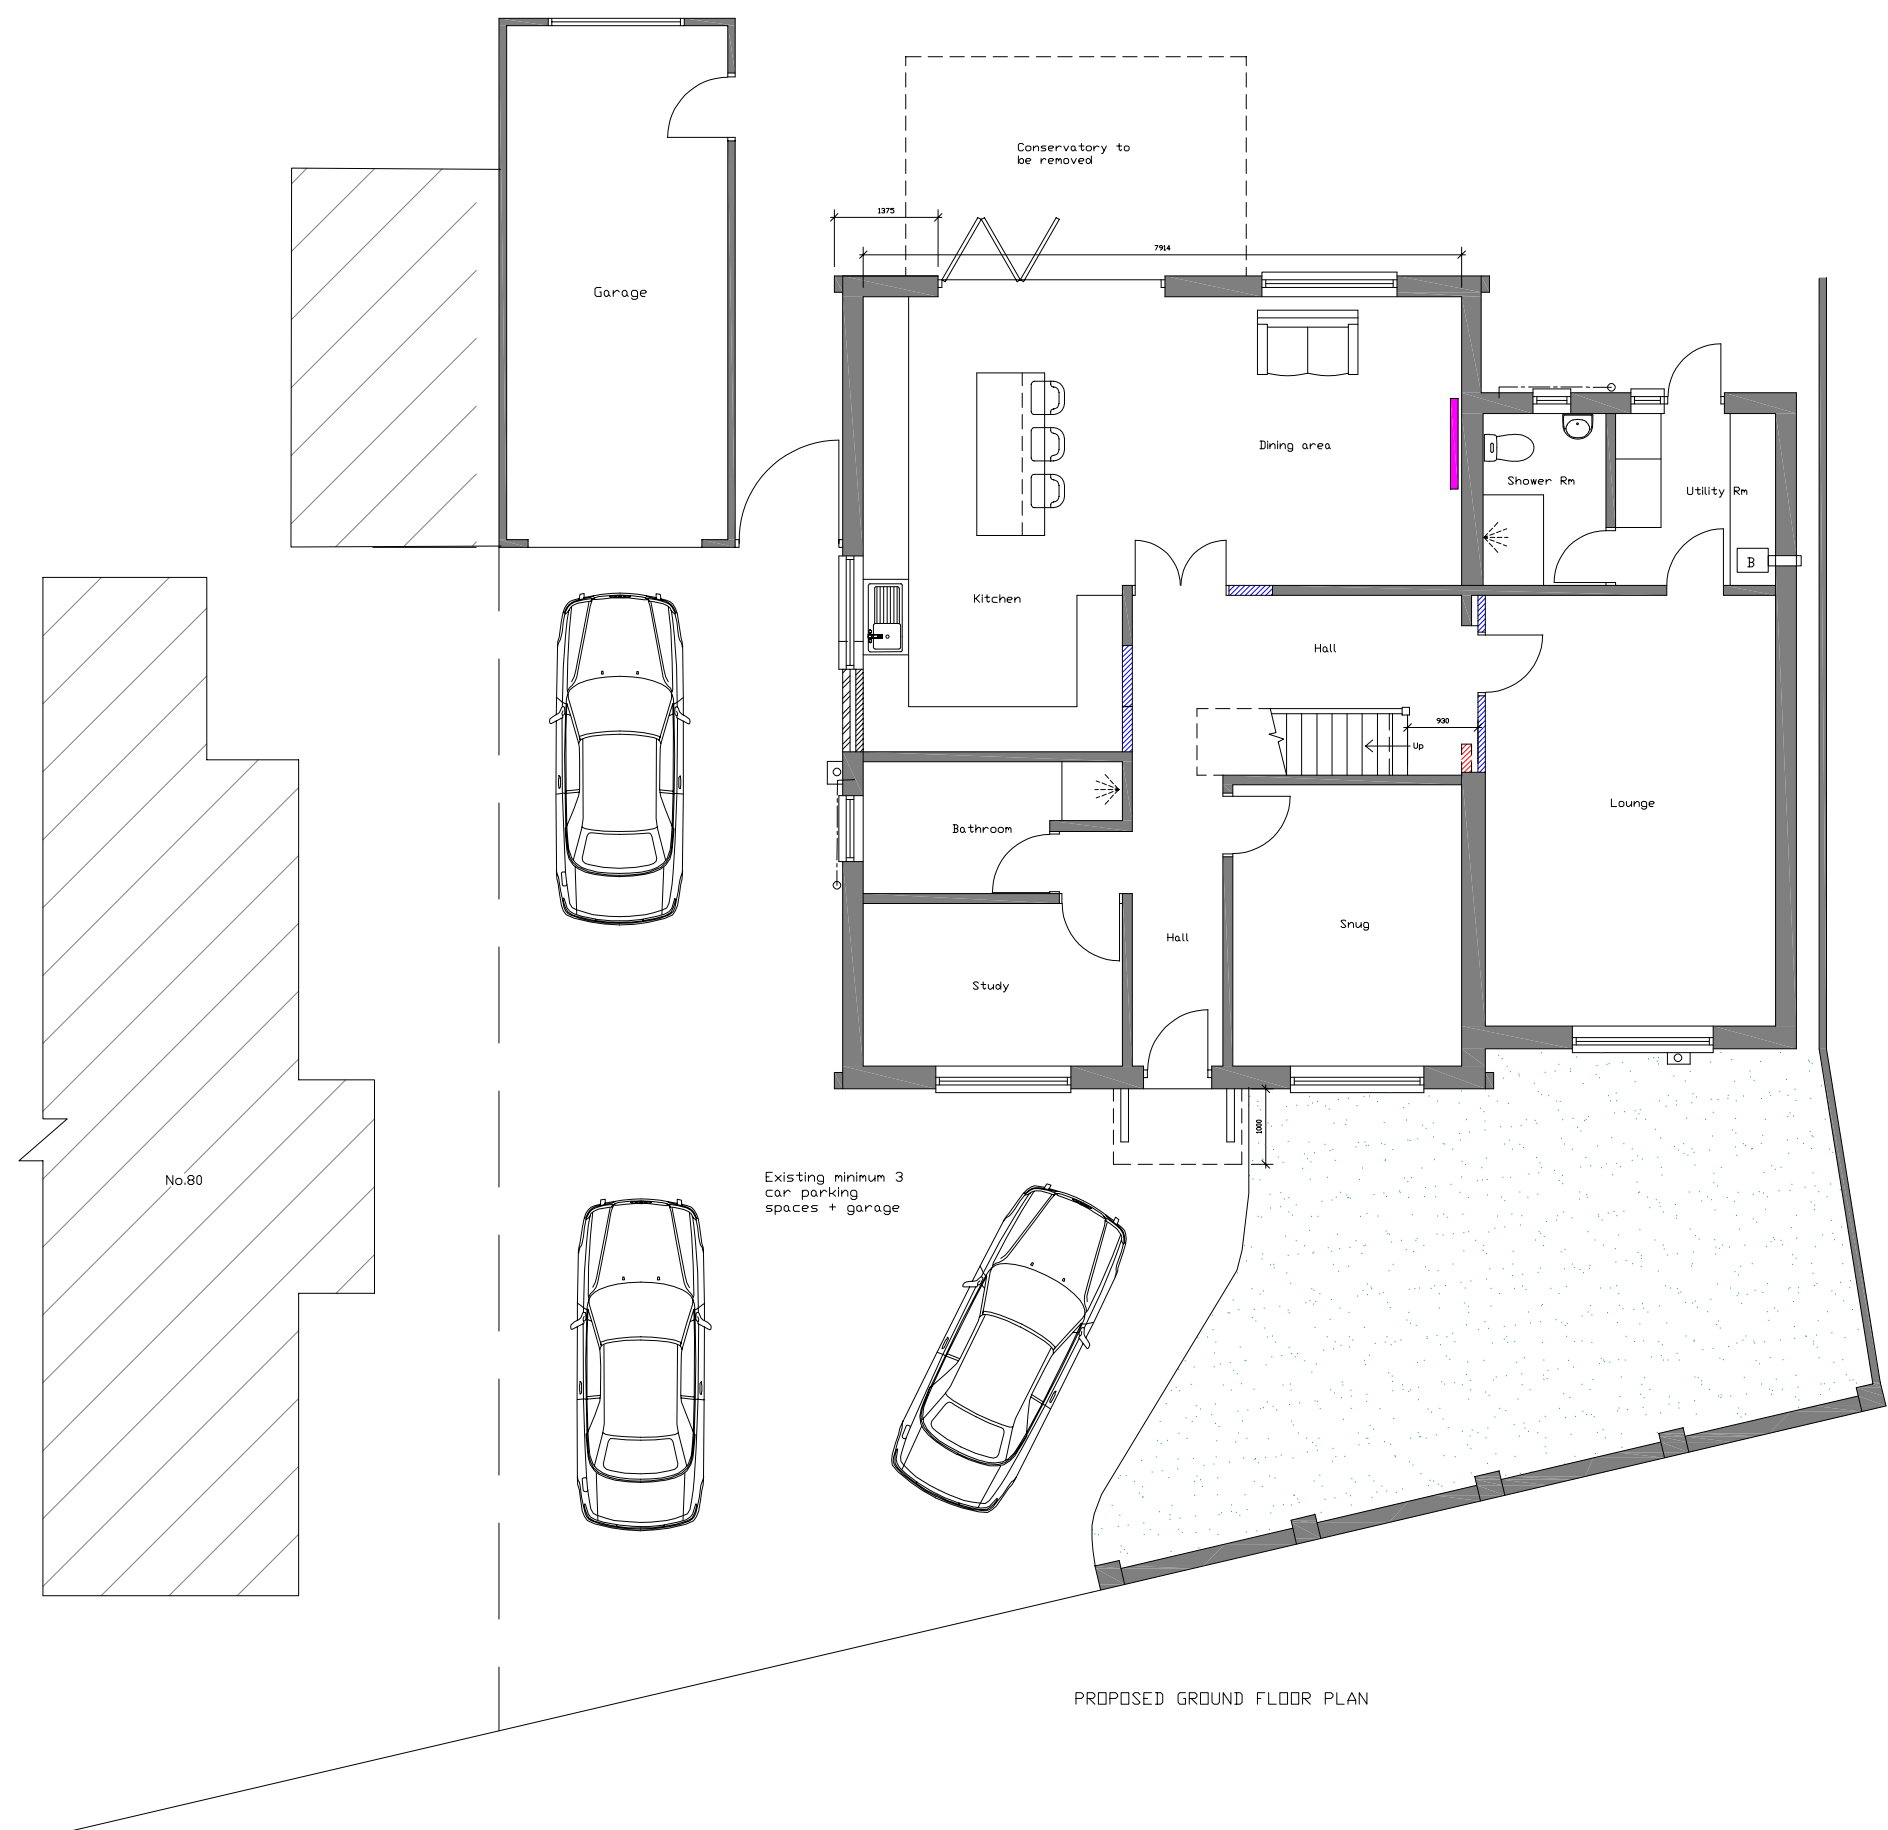


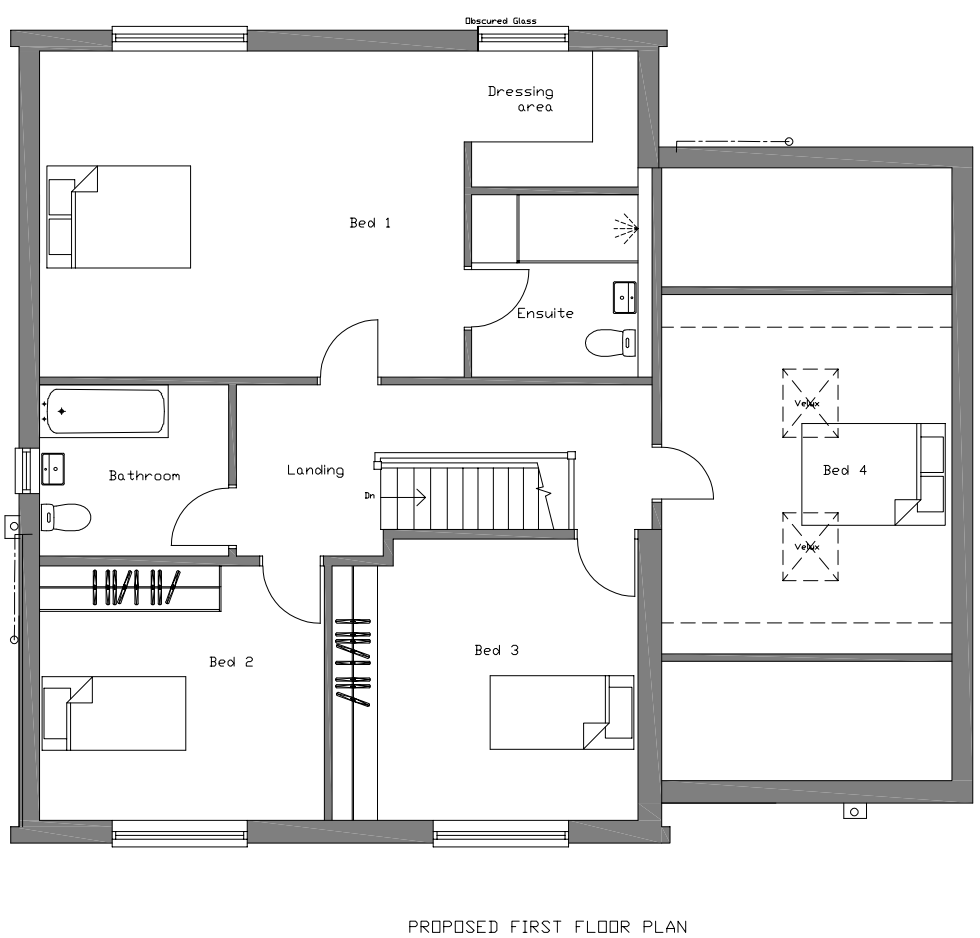


EXISTING PHOTO STREET SCENE

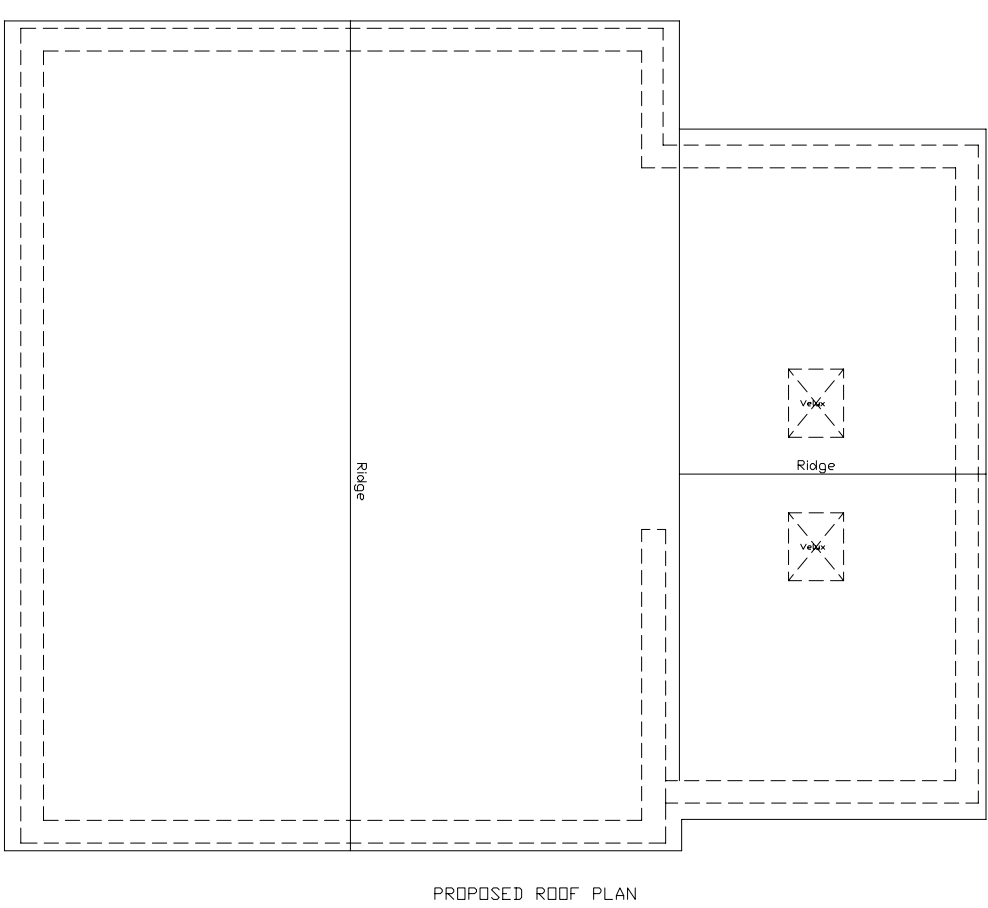

PROPOSED ROOF PLAN

Scale Bar 1:100

 

3	1st Floor rear window reduced in size and obscured	Apr 25
A	1st Floor side window changed to top opening	Apr 25
Rev	Description	Date
Address: Proposed second storey extension 78 Hazleton way Horndean PO8 9DW		
Drawing Title: Proposed Plans & Elevations		
Drawing Number: Planning002	Scale: 1:100 @ A1	
Date: December 2025	Rev: B	