



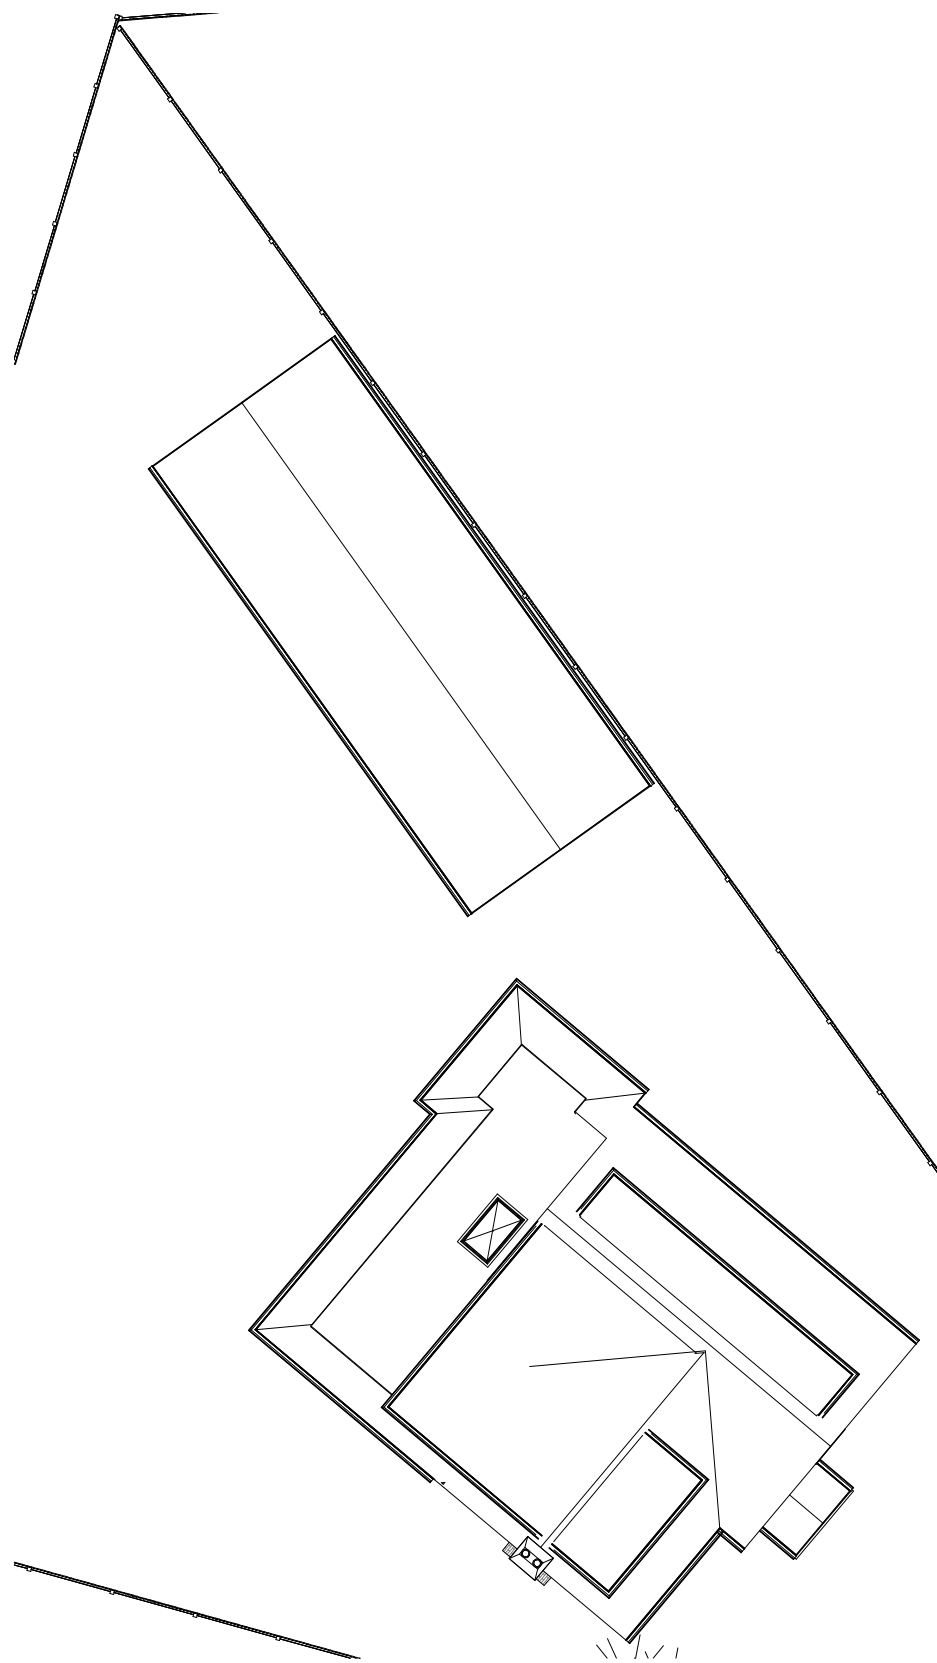

3

Roof Plan


1 : 200

 

VISUAL SCALE 1:200 @ A3

2 Site Plan

1 : 500

 

VISUAL SCALE 1:500 @ A3


Level Survey
The site is flat hence no level survey has been provided
Flood Risk
This site does fall in a future flood risk area so a flood risk assessment has been provided
Tree Survey
A tree survey has been provided
Parking Provision
The property has three external parking spaces and 2 internal
Boundary Treatment
The boundaries are made up of a mixture of panel fences and 1.8m hedging no changes are proposed




1

Location Plan

1 : 1250

 

VISUAL SCALE 1:1250 @ A3

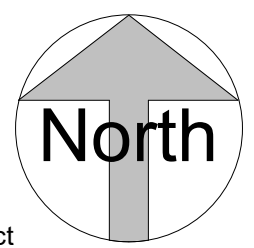

This map was purchased from emapsite.com on 21.04.2026 and is subject to the following © Crown copyright and database rights
Ordnance Survey AC0000808122

IJ Murray Associates Ltd

www.ijma.co.uk



I J Murray Associates Ltd
200 Seafront
Hayling Island
Hampshire
PO11 9HR
Phone 07779 246915
e-mail ian@ijma.co.uk
These drawings are for planning and building regulation purposes only and are not for construction. All dimensions should be checked on site before work commences

These drawings are the property of IJ Murray Associates Ltd and should not be reproduced or used in any way without the permission of a Director of IJ Murray Associates Ltd

Mr David Cox
6 Lime Grove HI
Existing 2026

Existing Location & Site Plans

Project number	Project Number	A101
Date	Issue Date	
Drawn by	Author	
Paper size	Checker	Scale
		As indicated