


Application site boundary

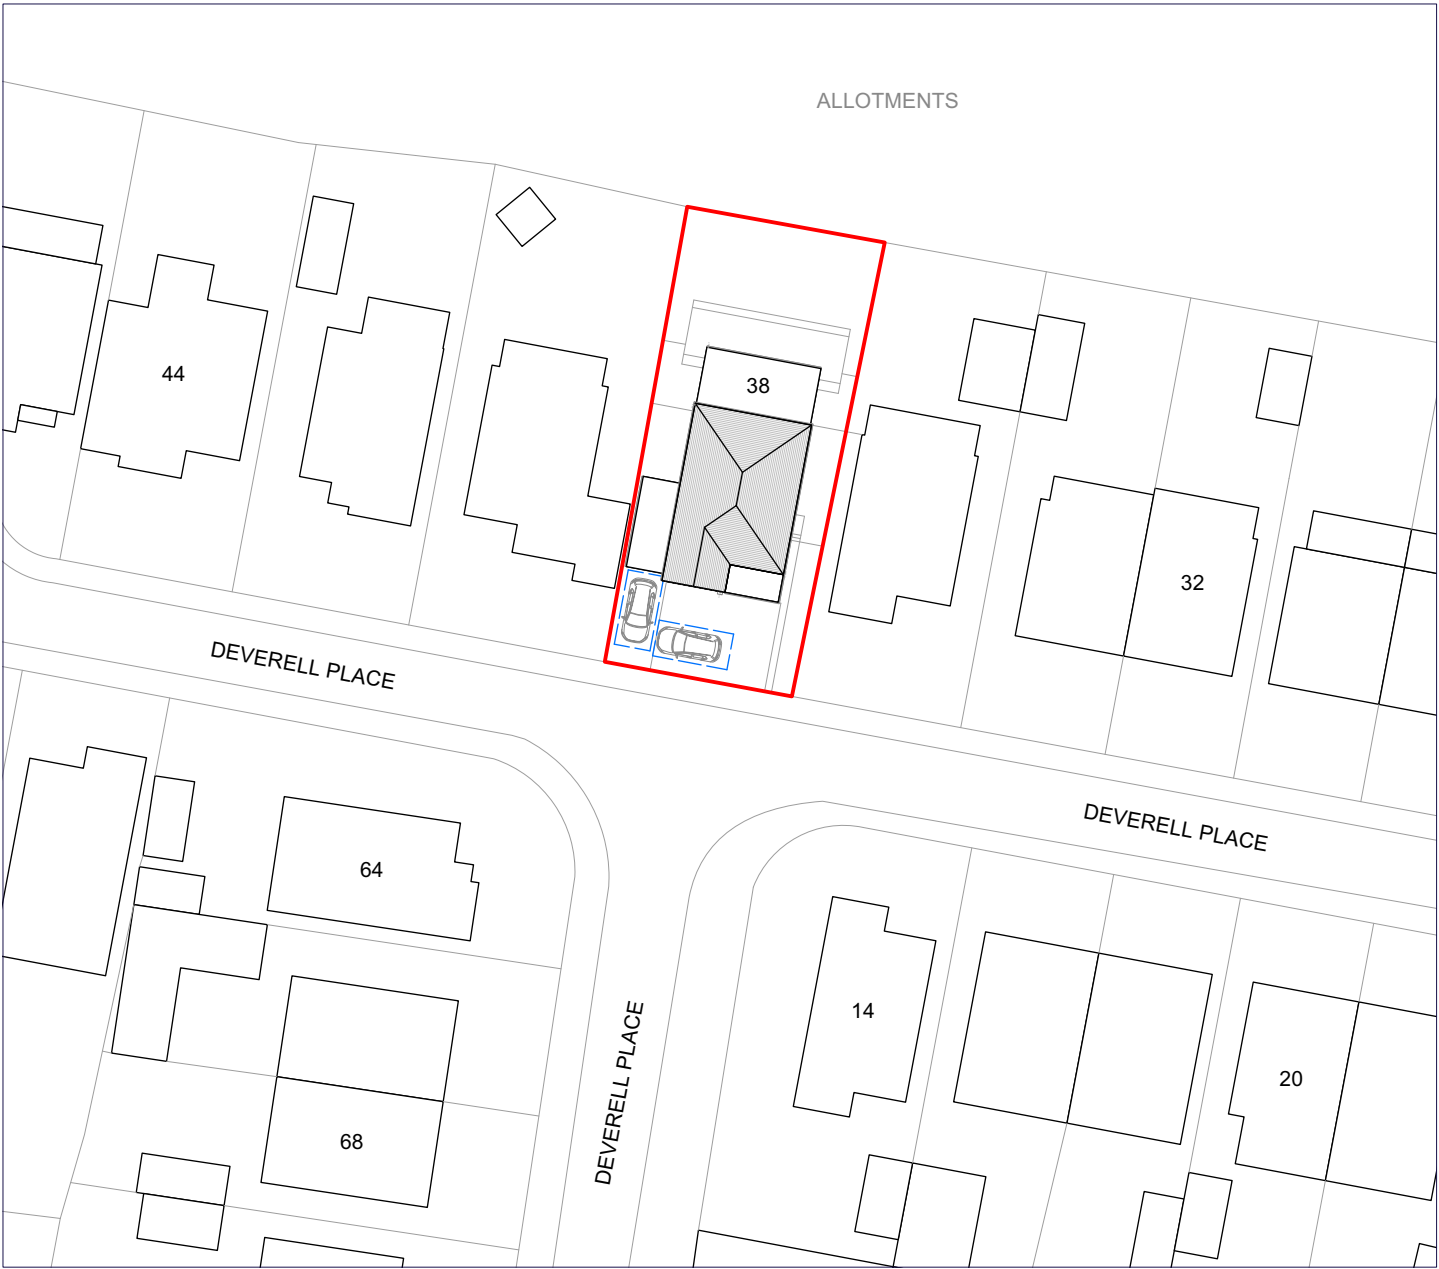

PLANNING

Revisions:	P2	Issued to Client for Comment	11/03/2026
	A	Issued to Local Planning Authority	13/03/2026
	B	Issued to Local Planning Authority	14/05/2026




PROJECT: 38 Deverell Place, Widley, Waterloooville

SHEET: Site Plan as Proposed

This drawing is ©copyright Styles Architecture 2025. No dimensions to be scaled from this drawing except for planning purposes

DRAWING NO: A1092 101

SCALE: 1:500

 

REV: B

DATE: Oct 2025

STYLES
ARCHITECTURE

vicki@styles-architecture.co.uk