


Existing West Elevation


Existing East Elevation

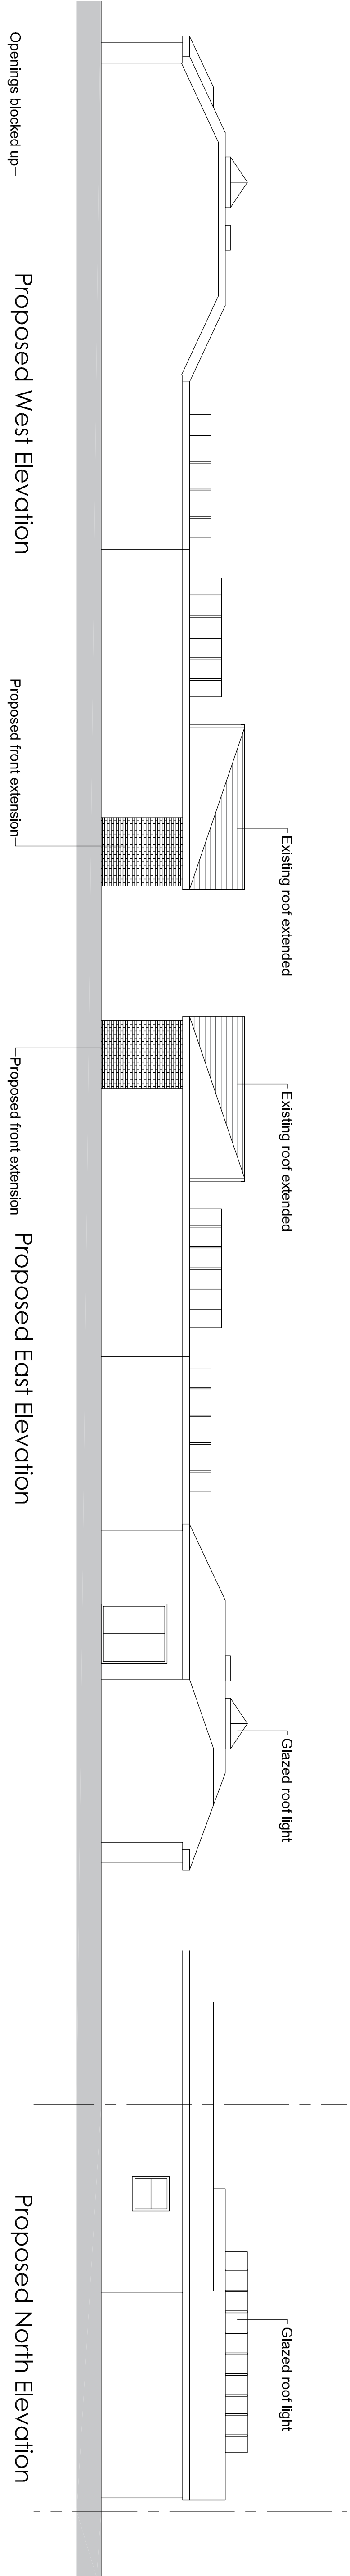


Proposed West Elevation

Proposed East Elevation

Proposed North Elevation

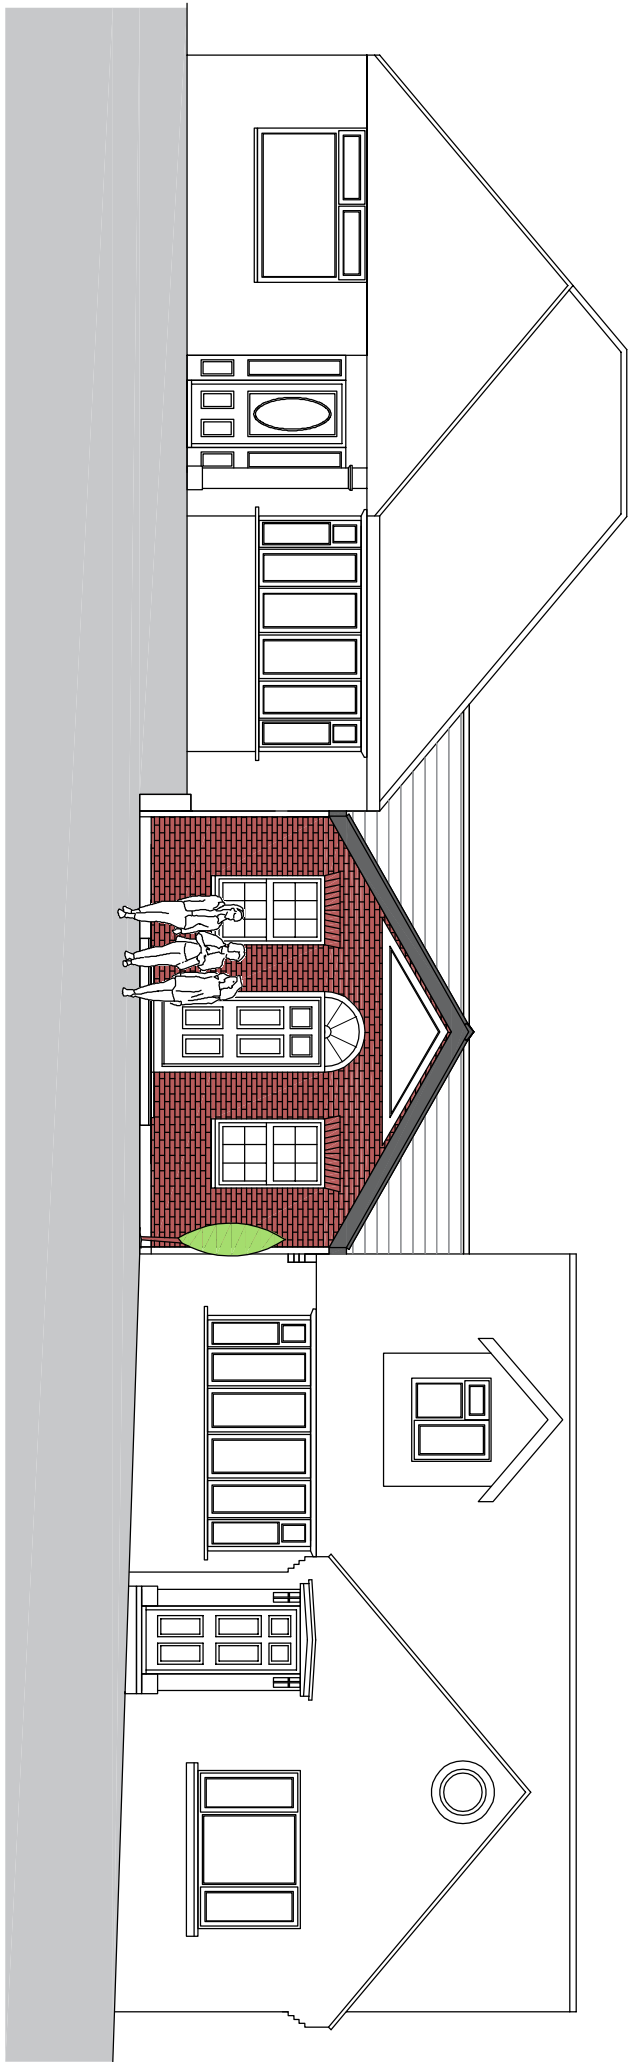

Proposed Street Scene (south elevation)

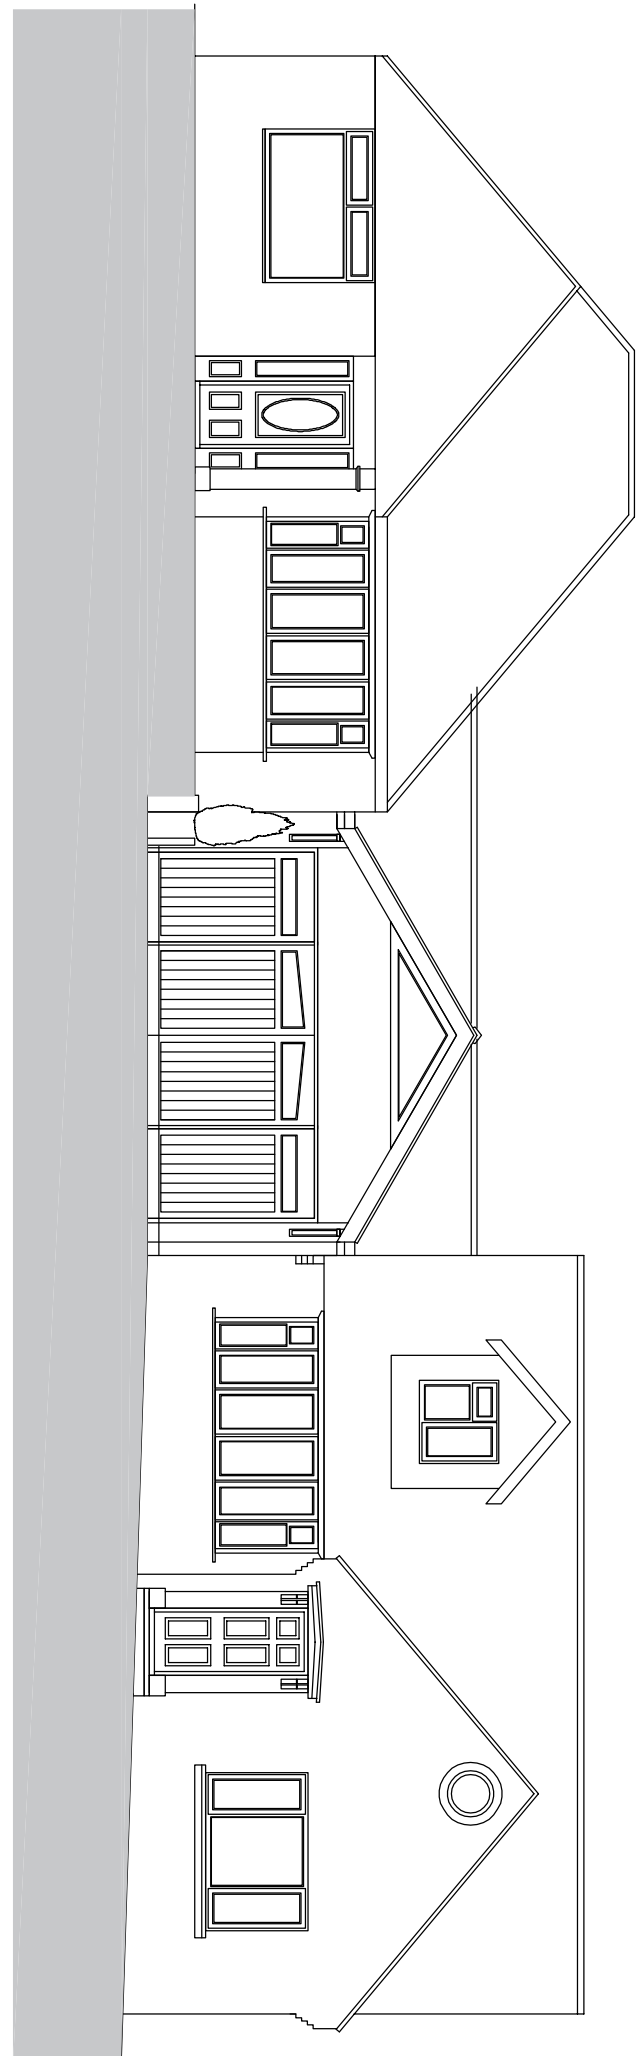

Existing Street Scene (south elevation)

01	update for planning	14/05/26	CRP
Revised by	Description	Date	DRAWN
Project:			
Mr S Budd 6-8 Hazelwood Avenue, Havant, PO9 3RE			

Drawing Title:
Existing and Proposed Elevations

Chris Flint Associates Ltd			
CHARTERED SURVEYORS - PROJECT MANAGERS DEVELOPMENT CONSULTANTS			
Drawn by	Date	SHEET SIZE	Approved By
CF	31/03/26	A1	Date

Drawings No.	Project	Scale
CFA FULL 02 01	1-100	

PLANNING

BECKWOOD - 20 QUEENS ROAD - WATERLOO TILE - PO7 3SR
tel: 023 92 43244
Email: chrisflintassociates@gmail.com

