




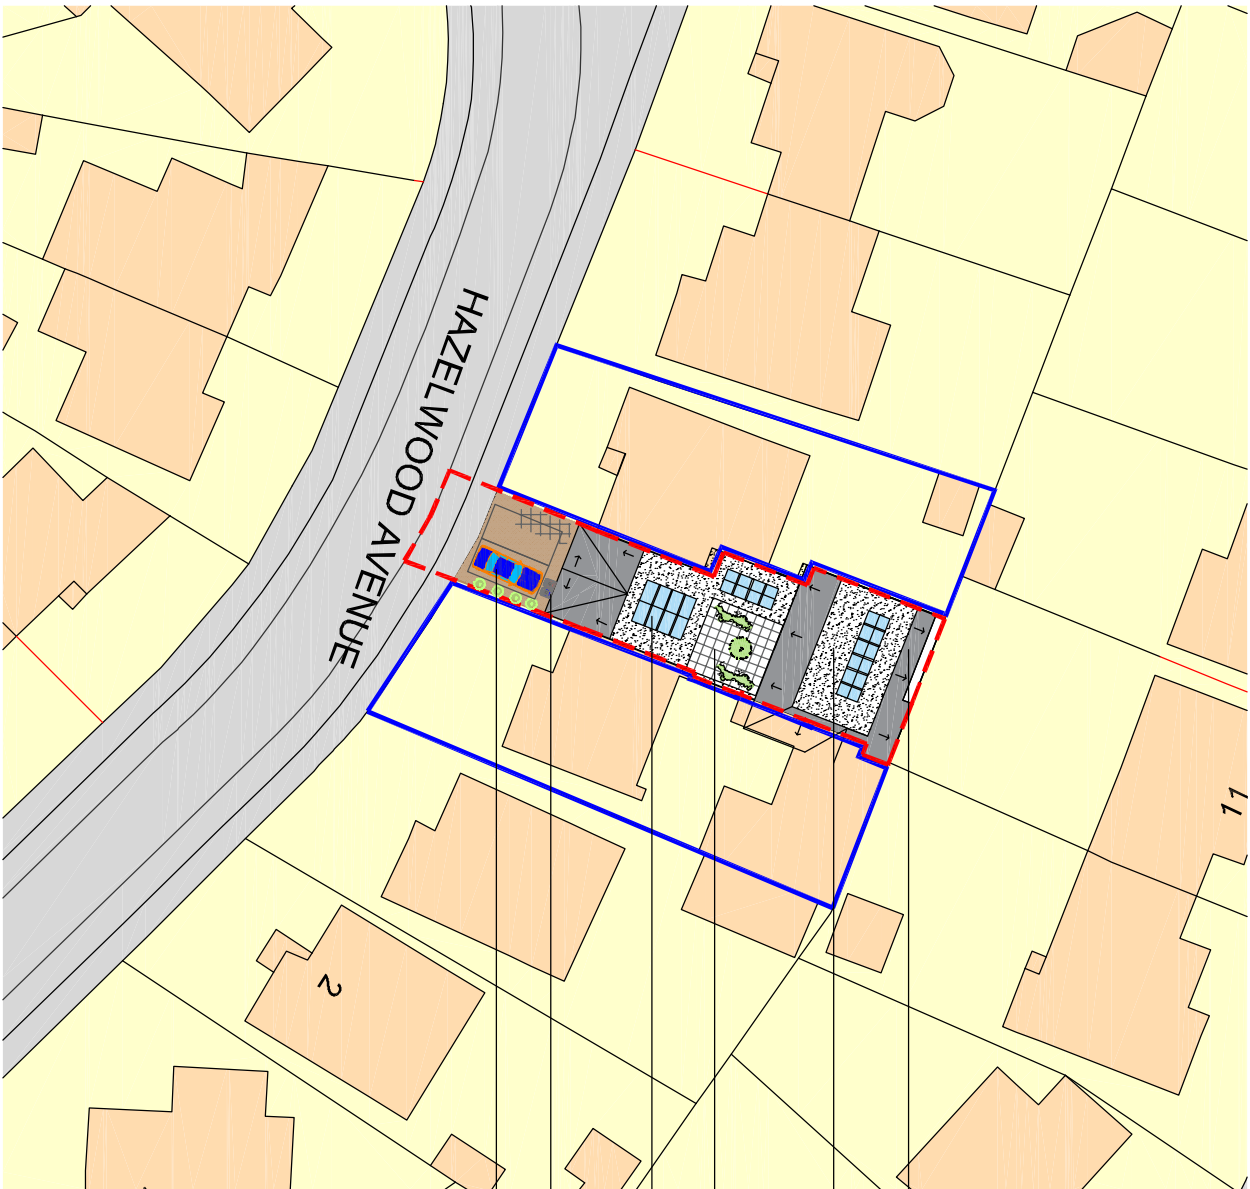


- Pitched roof areas
- Flat roof areas
- Internal Garden Space
- Roof lanterns
- Refuse stores
- Parking spaces

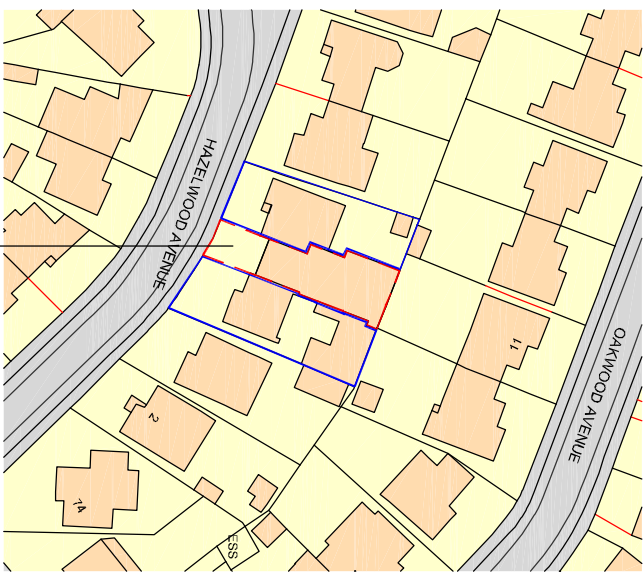


Application Area 239 sqm

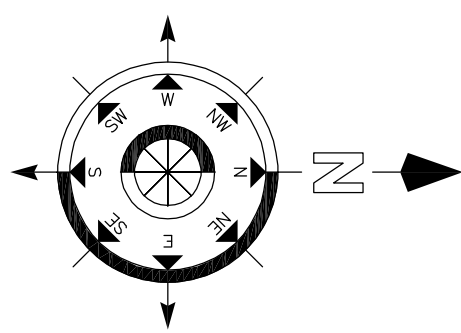


to be used as a shed for no 6

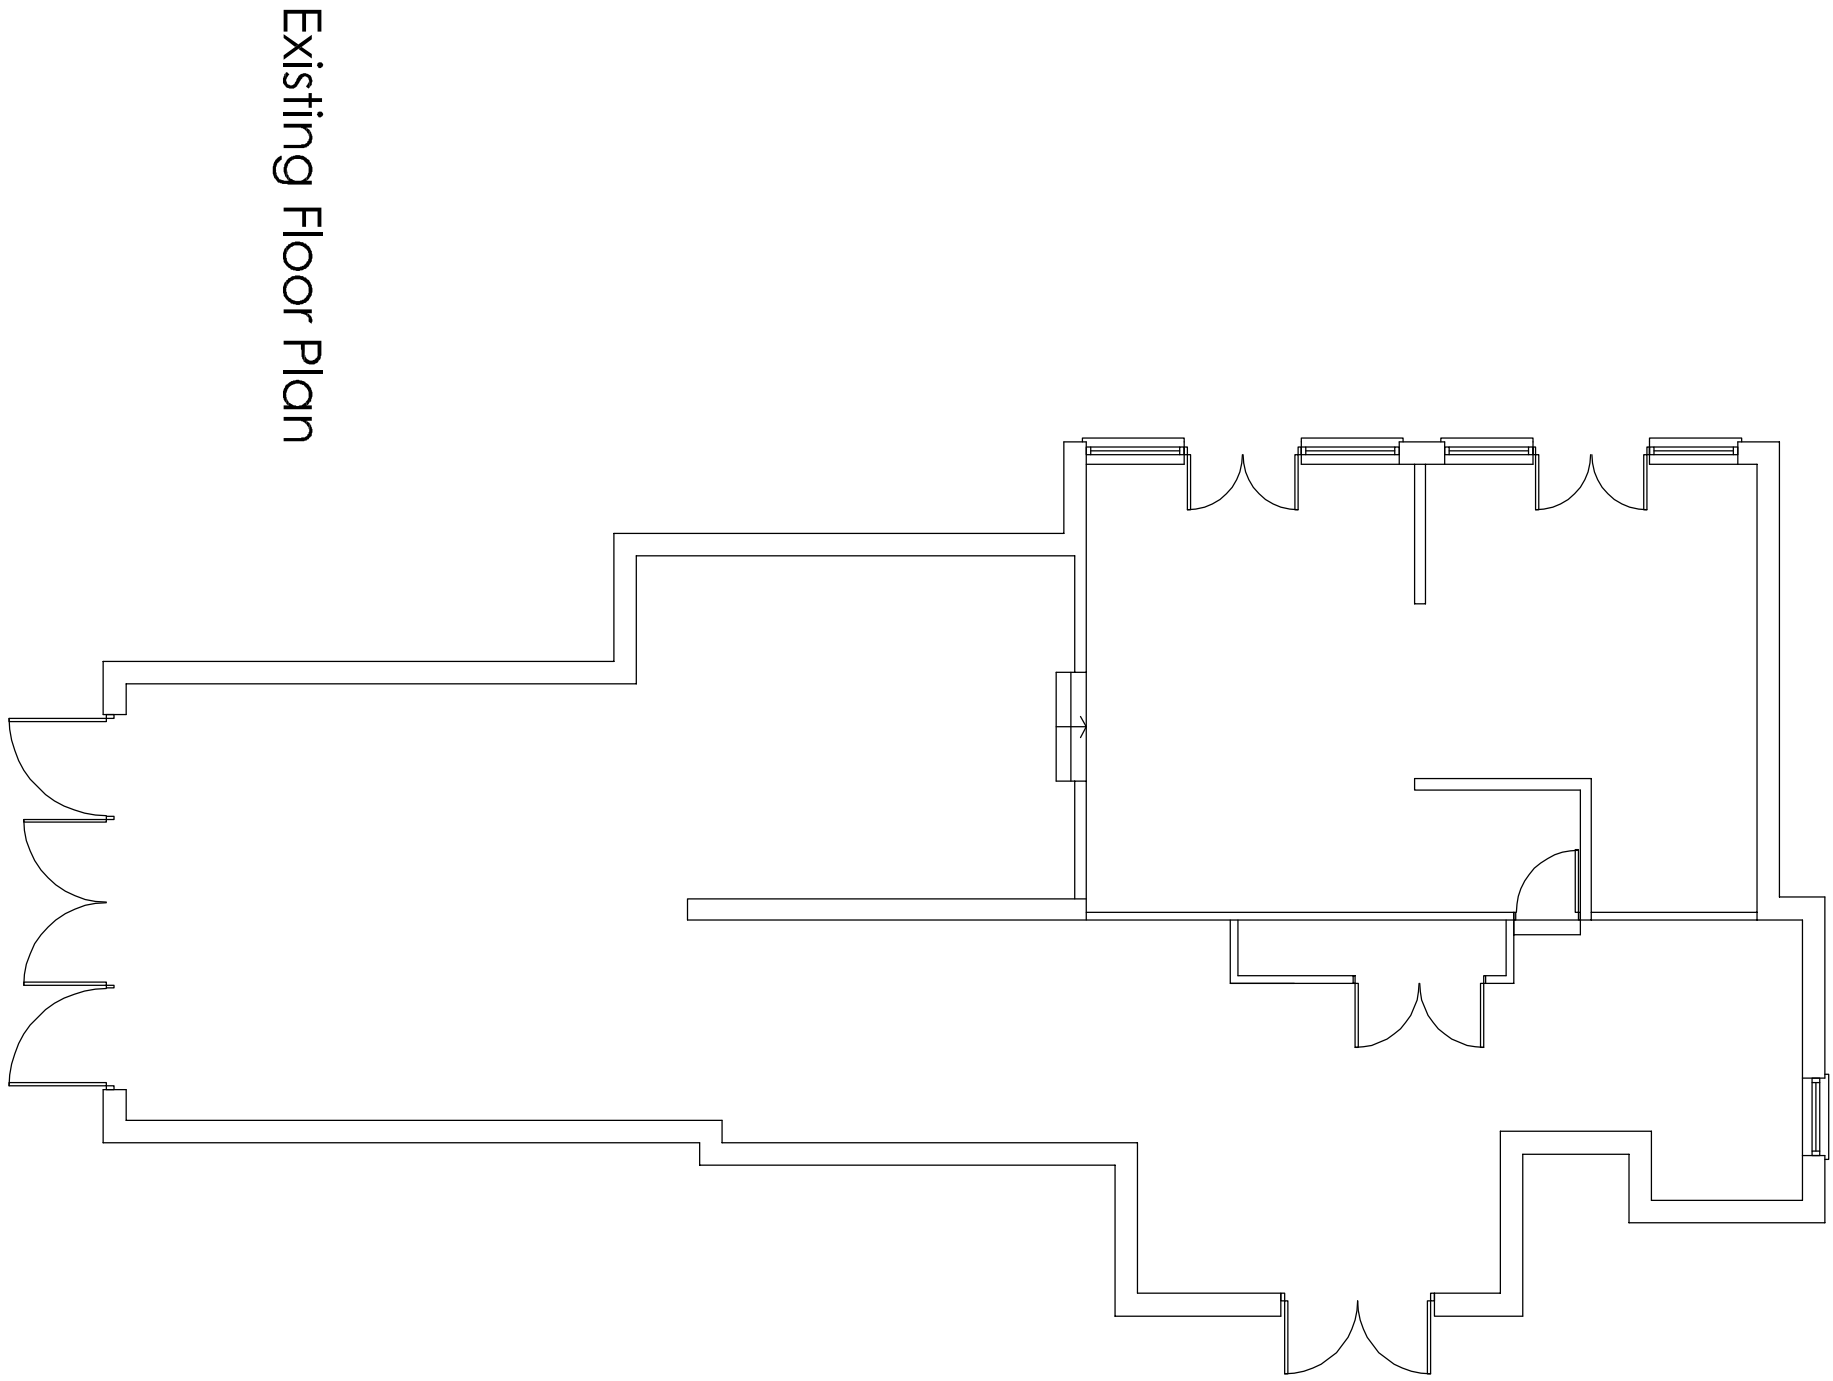


Existing Floor Plan

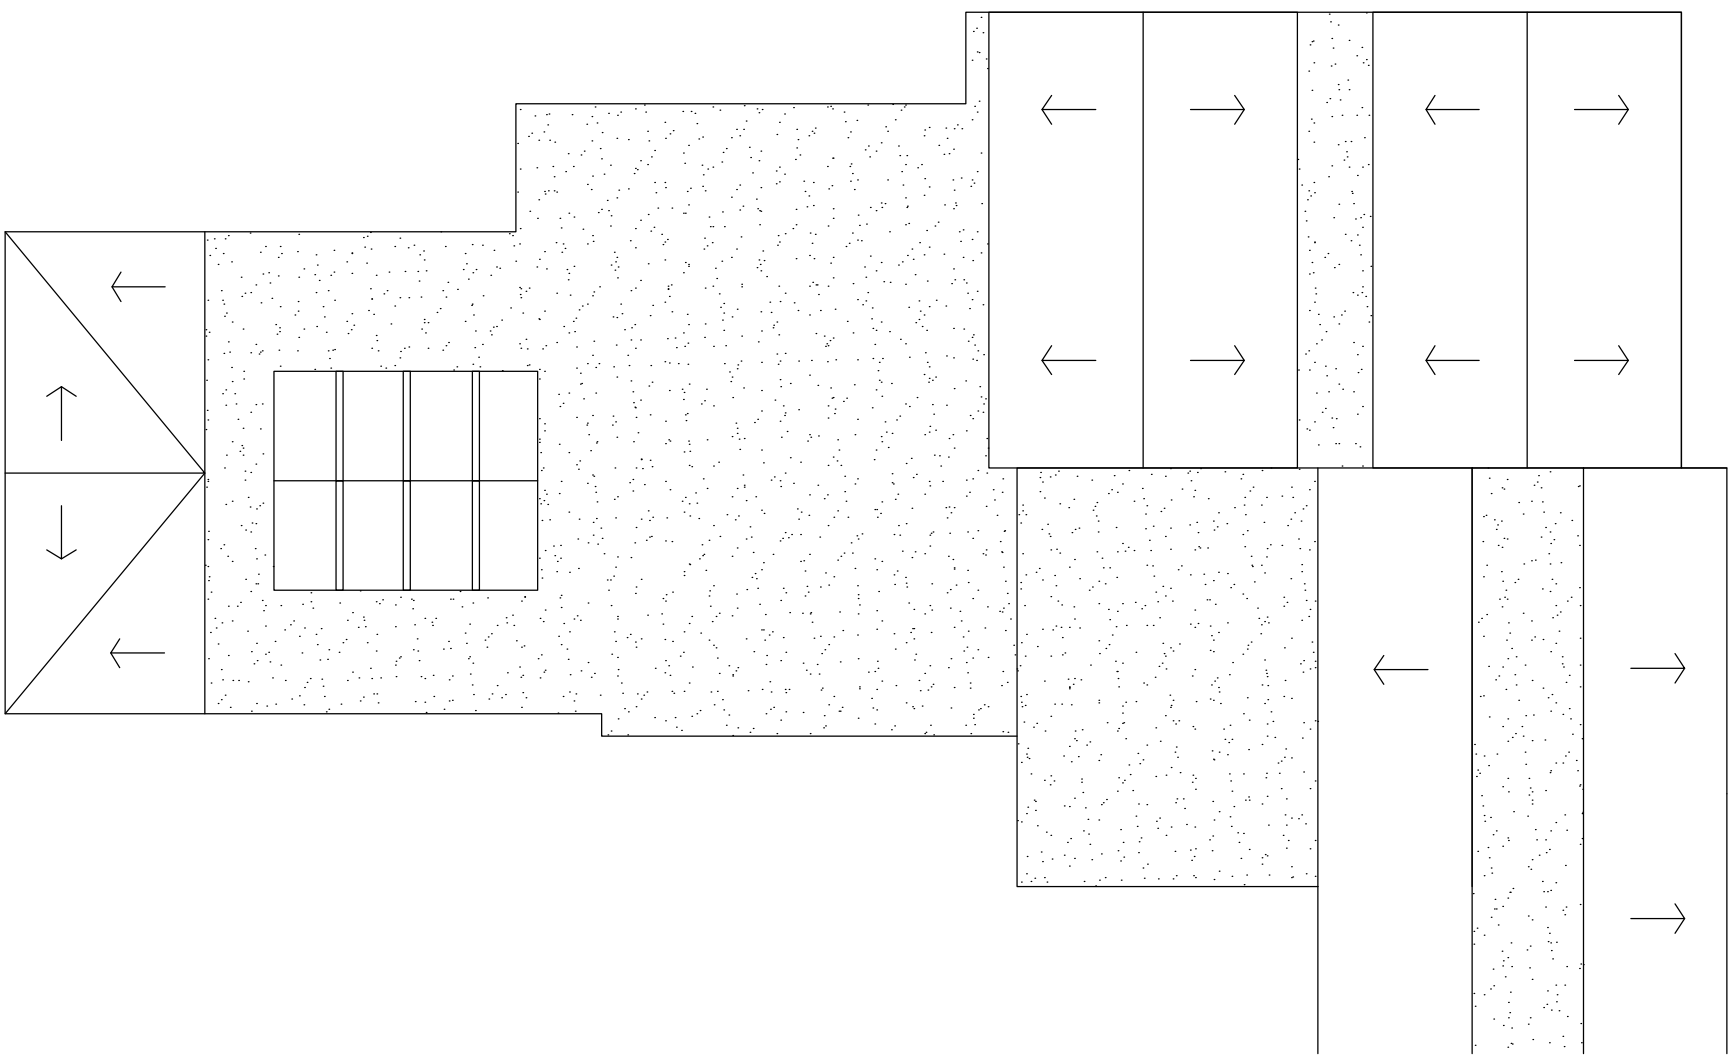

Existing Roof Plan

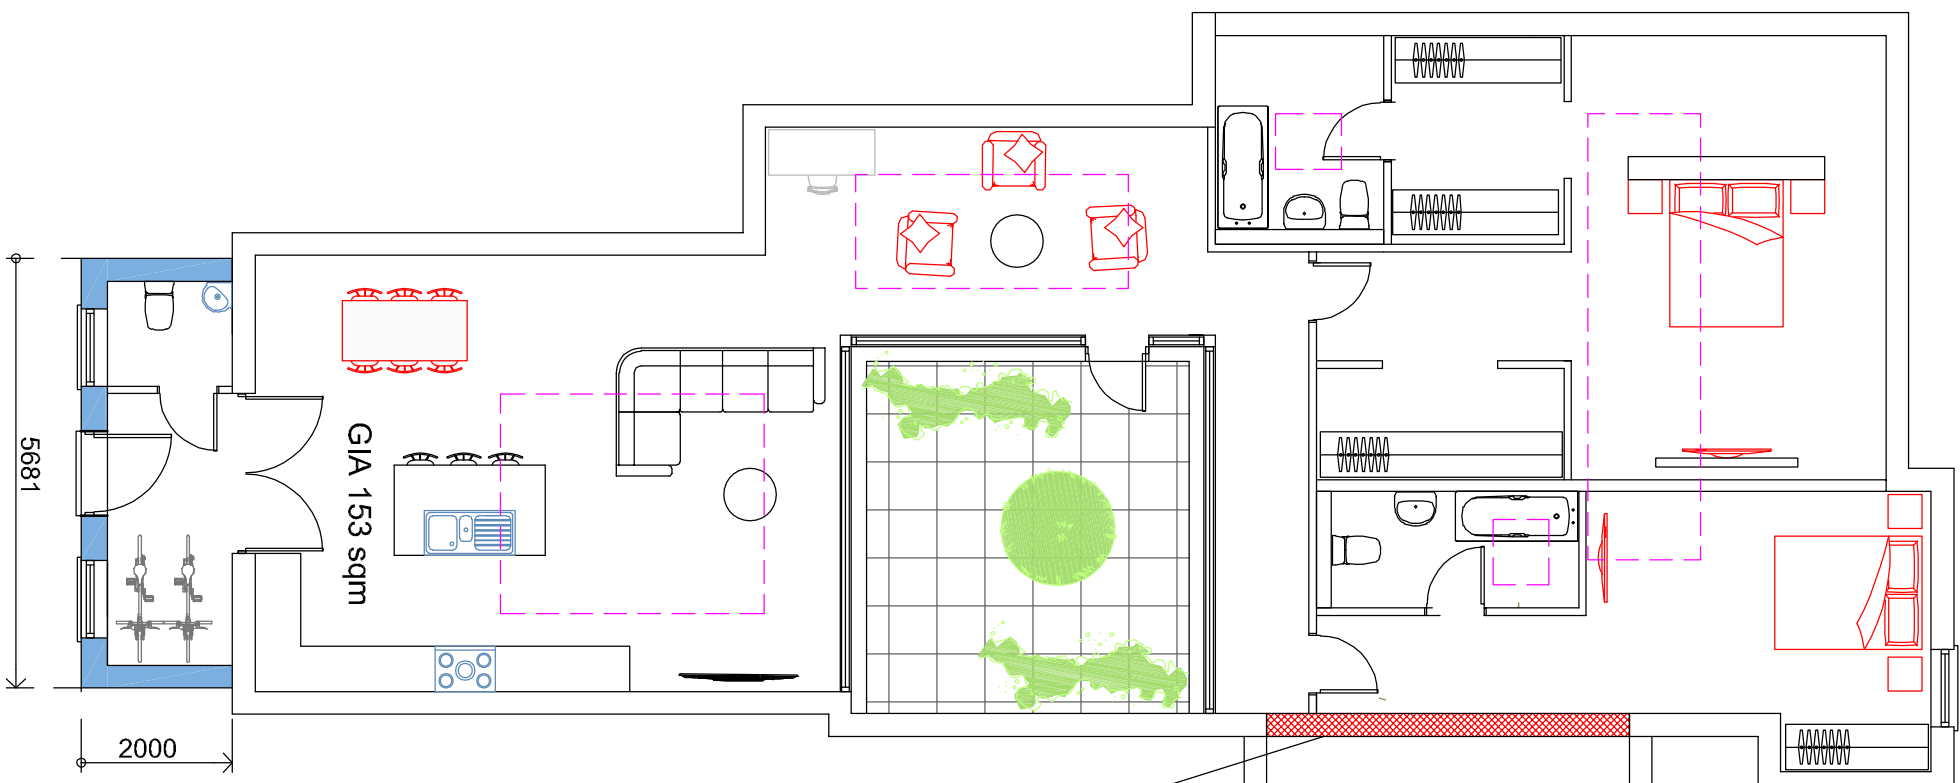

Proposed Floor Plan

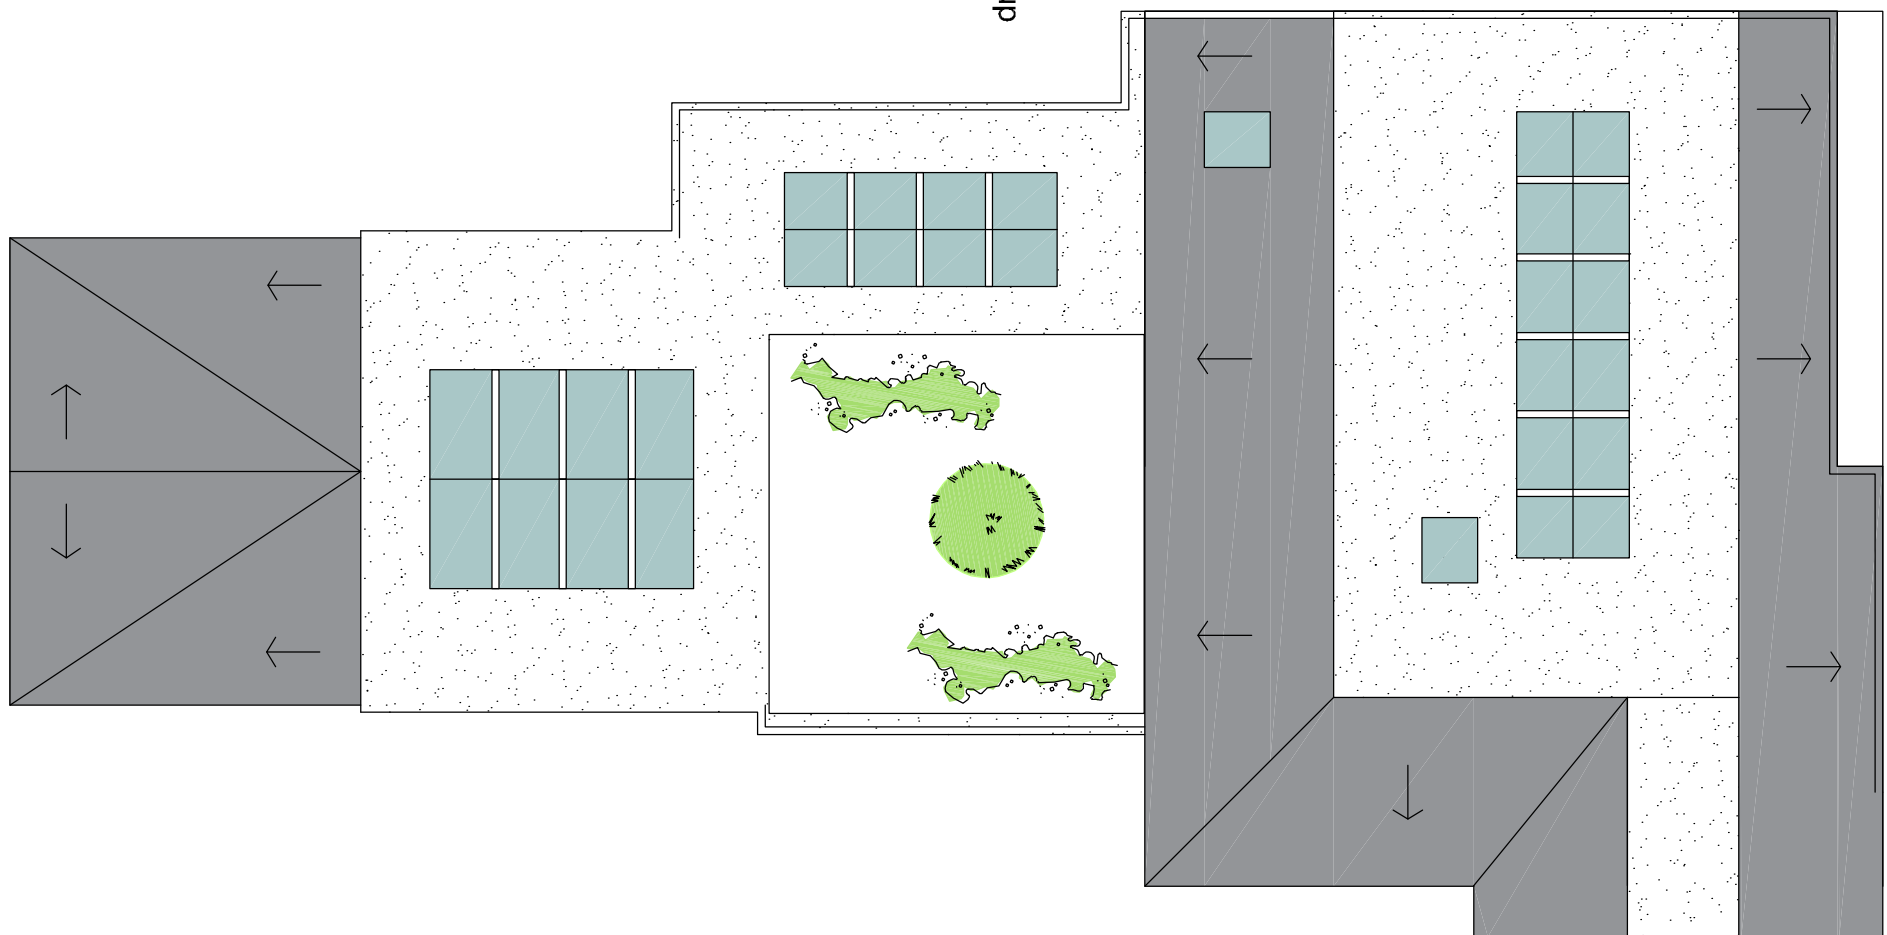

Proposed Roof Plan

01	update for planning	14/05/26	CRP
Revised	Description	Date	Drawn

Project :

Mr S Budd
6-8 Hazelwood Avenue,
Havant,
PO9 3RE

Drawing Title:

Proposed Floor Plans

Chris Flint Associates Ltd			
CHARTERED SURVEYORS - PROJECT MANAGERS			
DEVELOPMENT CONSULTANTS			
Drawn By	Date	SHEET SIZE	Approved By
CF	31/03/26	A1	Date

Drawing No.	Project	Scale
CFA FULL 01	01	1-100

PLANNING

HELMWOOD - 20 QUEENS ROAD - WATERLOO TILE - PO7 3SR

tel: 023 92 43244

Email: chrisflintassociates@gmail.com

Scale in Meters

0 10 20 30 40 50 60 for 1:1250

Scale in Meters

0 5 10 15 20 25 for 1:500

Scale in Meters

0 1 2 3 4 5 for 1:200

Scale in Meters

0 1 2 3 4 5 for 1:100

Scale in Meters

0 1 2 for 1:50

Scale in Meters

0 0.5 1 for 1:20

Scale in Meters

0 0.5 for 1:10