




West (front) elevation




South (side) elevation

Proposed elevations scale 1:100

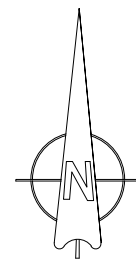


Proposed
single
storey side
extension

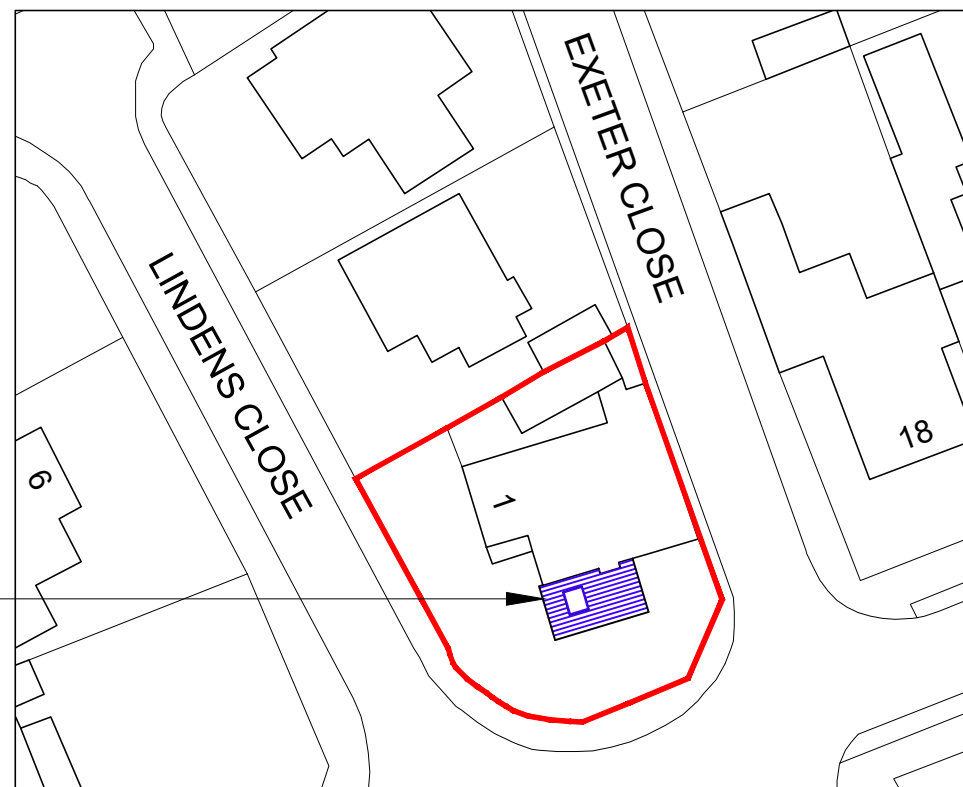

Site plan

scale 1:500

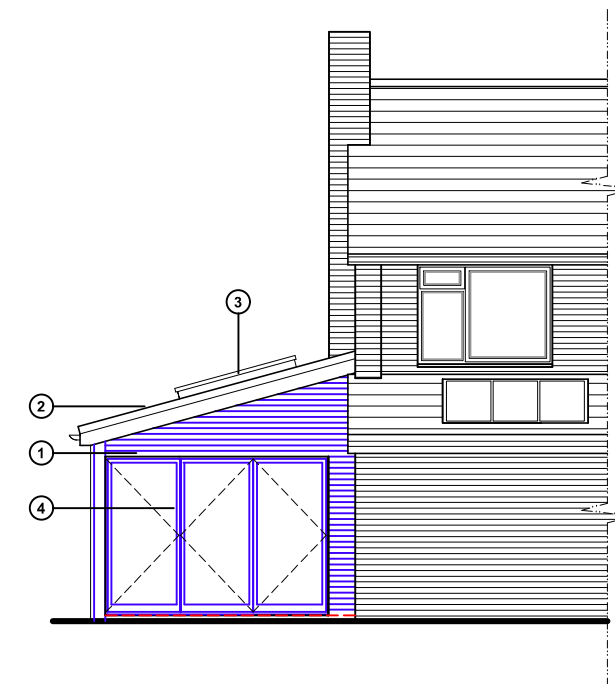

East (side) elevation

- ① Bricks to match existing
- ② Roof tiles to match existing
- ③ Velux rooflight or similar product
- ④ Aluminum bi-fold door Anthracite colour
- ⑤ uPvc window *
- ⑥ Weatherboard cladding (to replace areas of tile hanging)
- ⑦ Aluminum sliding door Anthracite colour
- * All new & existing windows to be uPVC anthracite

For MR & MRS GILBERT		Title PROPOSED ELEVATIONS & SITE PLAN	
Project PROPOSED SIDE EXTENSION AT 1 LINDENS CLOSE, EMSWORTH, PO10 7PY	Date APRIL 26	Drawn JB	Scale 1:100 & 1:500 @ A3
	Job Number PL993.26	Drawing Number -03	Checked -
	Revision D		

jb architects
E: admin@jb-architecturedesign.com
W: www.jb-architecturedesign.com
T: 01243 933732