


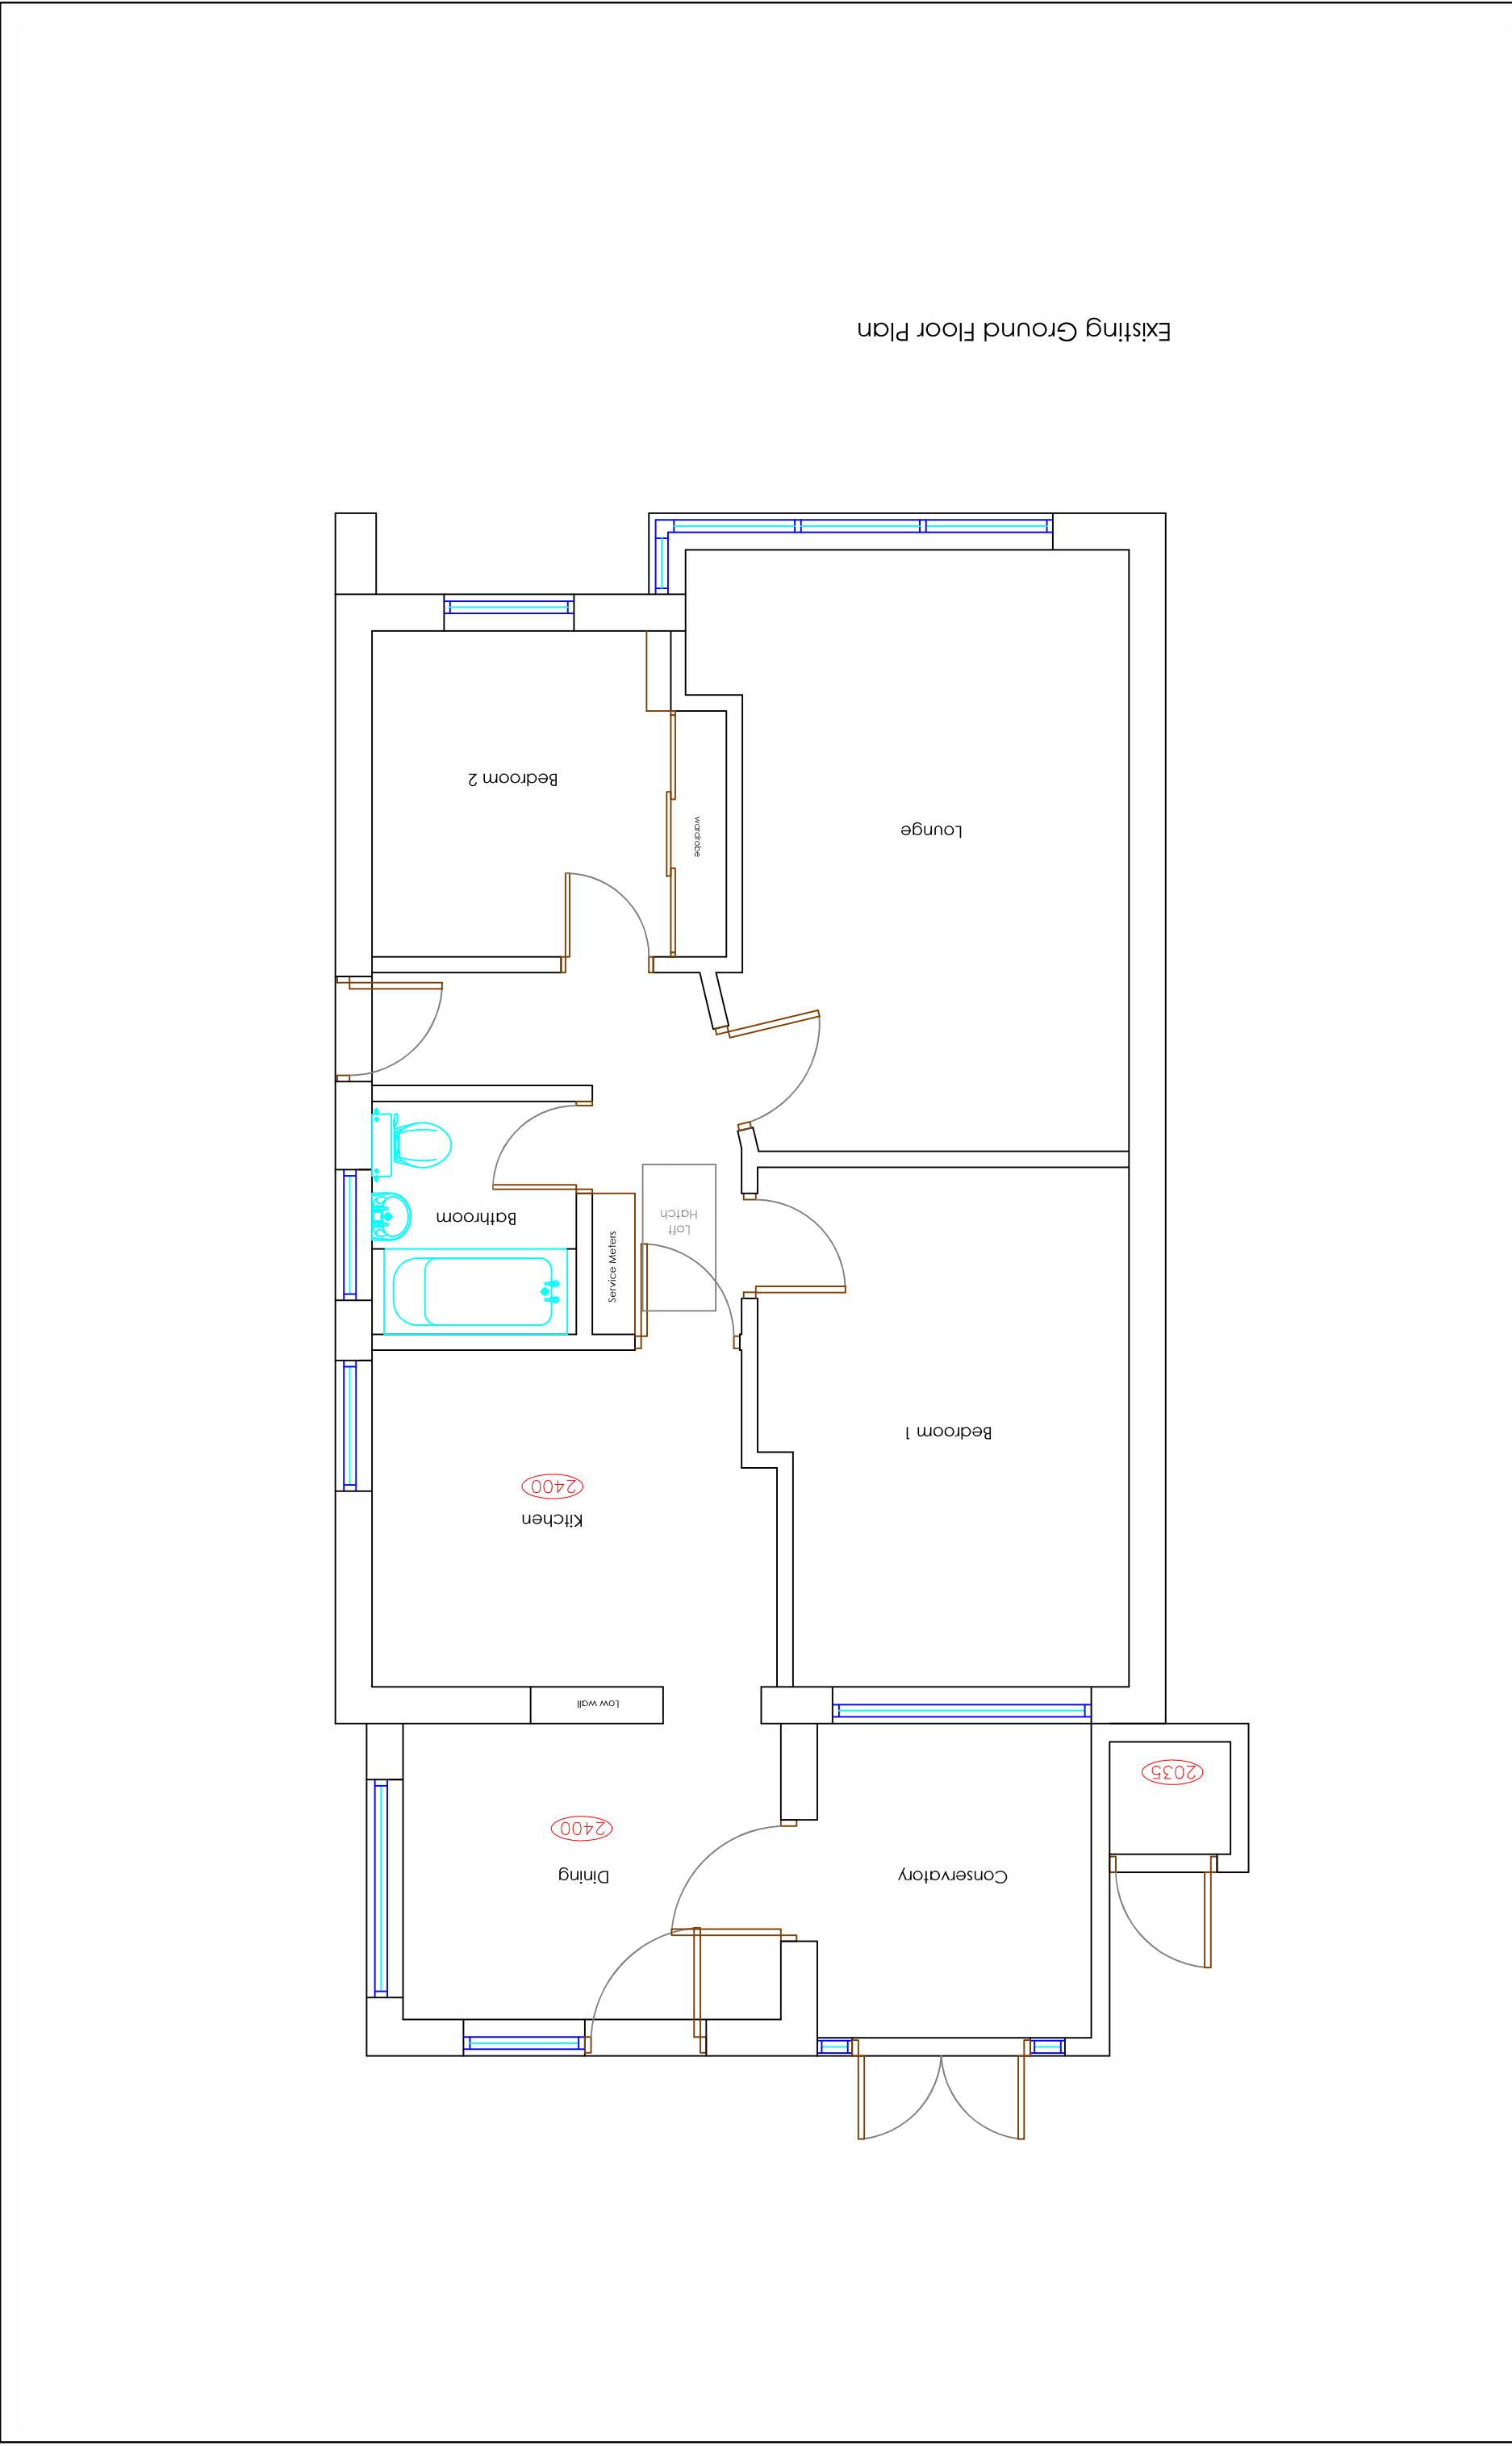

Existing Ground Floor Plan

Copyright is reserved by GBS Designs and is issued on the condition that it is not copied or disclosed by or to any unauthorised persons without prior consent in writing from GBS Designs.

All dimensions to be checked on site

All structural elements to be specified by a suitably qualified structural engineer.

REV	DESCRIPTION	DRAWN	DATE
-	Initial design	GBS	10.03.26

Drawing Ref	Scale at A1	Scale at A3	Date	Drawn By
21SHILLINGLEE 02	1:25	1:50	10 MARCH 2026	GBS

Drawing Title

21 Shillinglee
Purbrook
Waterlooville
Hampshire
PO7 5RW



CAD - ARCHITECTURE - DESIGN

6 Shillinglee Waterlooville
Hampshire PO7 5RW
Tel 023 9225 8315
www.gbs-designs.co.uk