




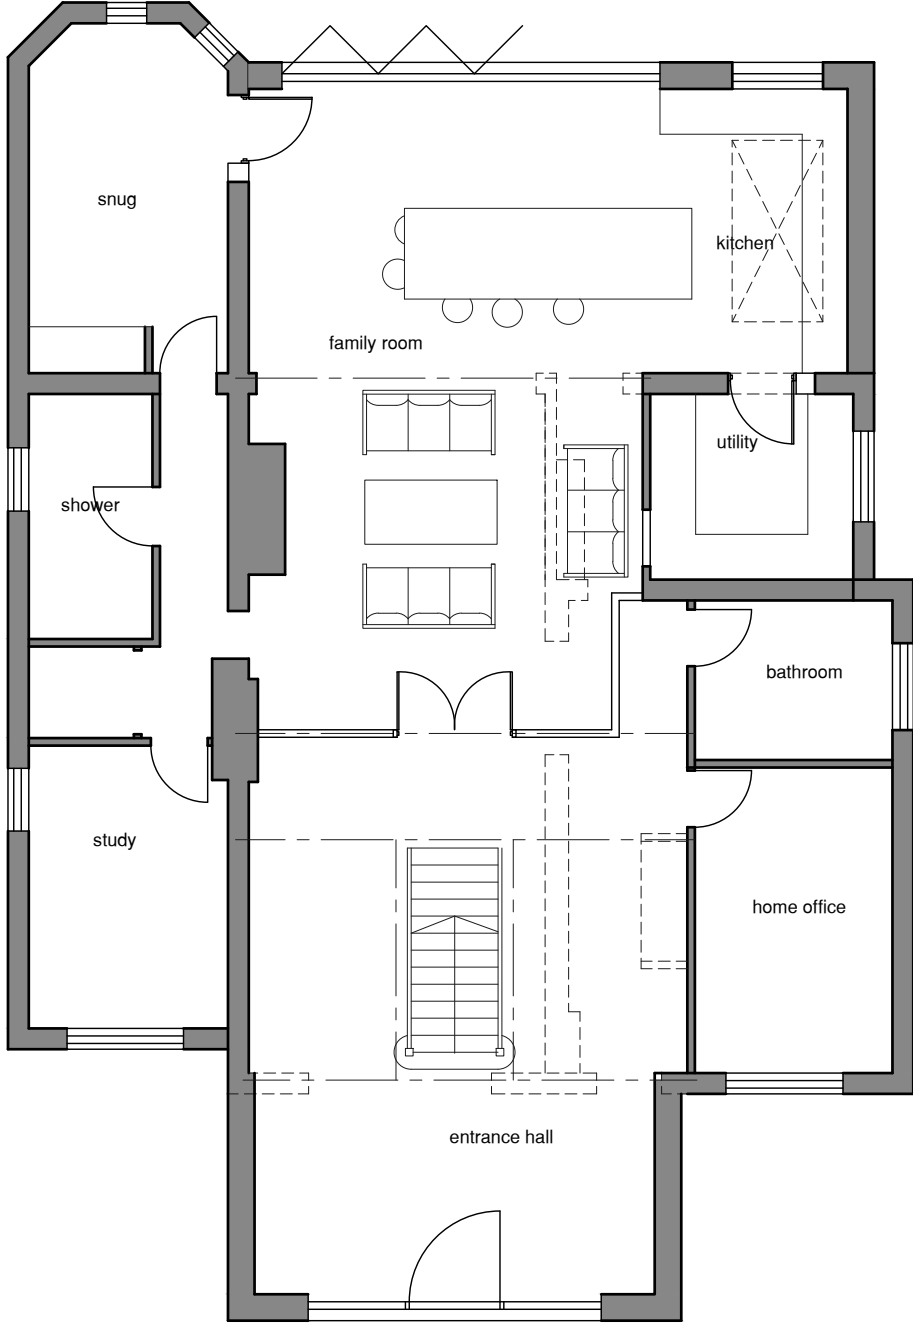

Ground Floor

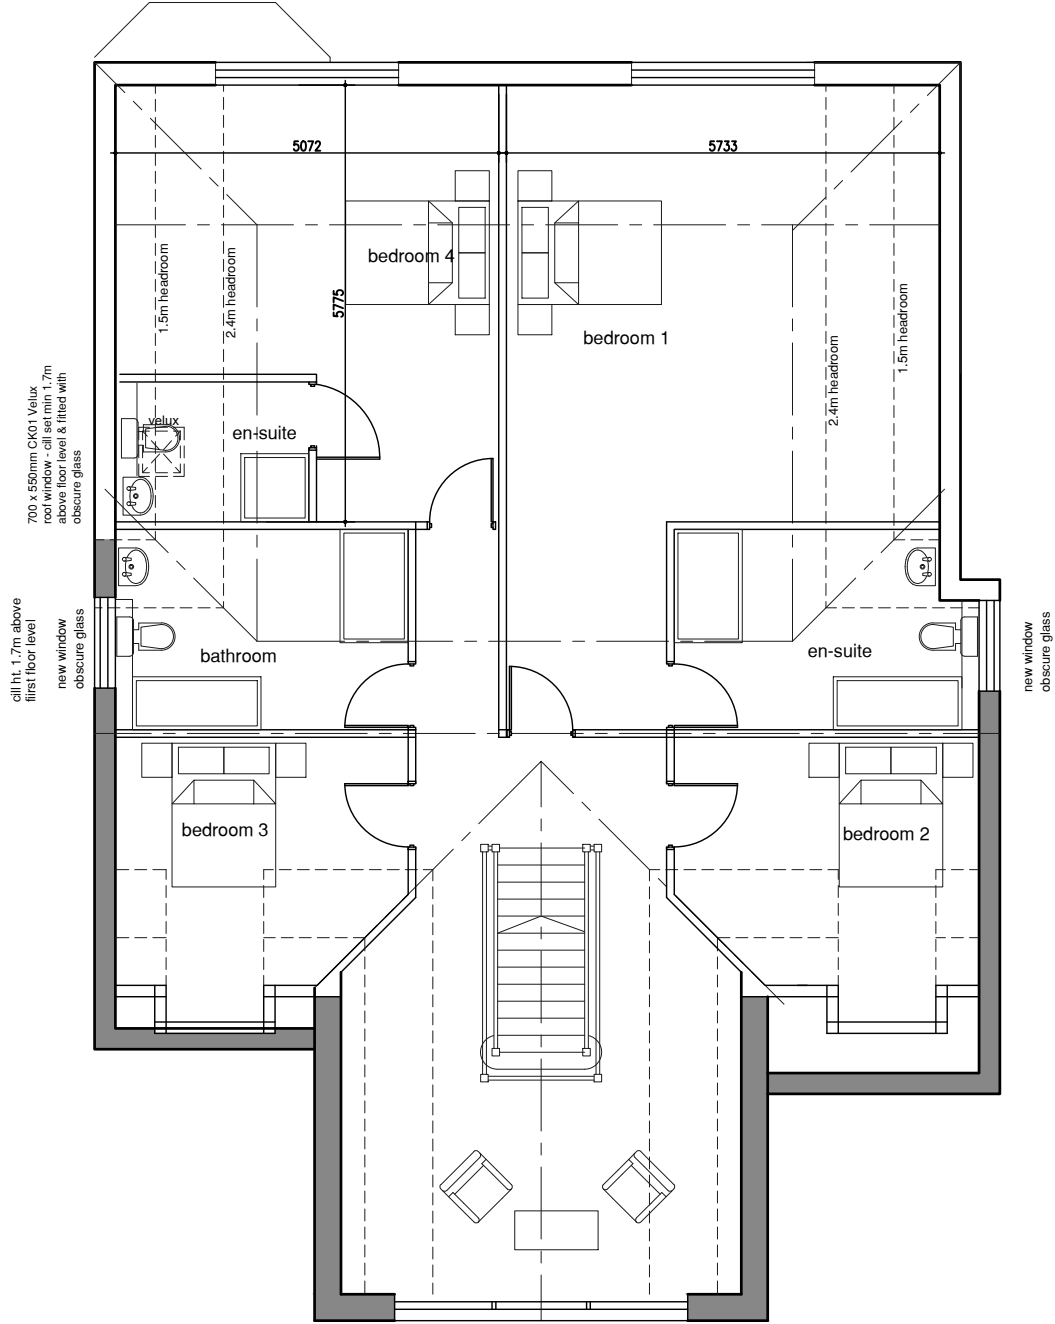

First Floor

 

Revision		Date
Wychwood Thompsons Lane Denmead Hampshire PO7 6NB T: 07941 573934 E: malcolm.w@m2architecture.com		
Client	Mr H White	
Project	Proposed Alterations 27 Park Lane, Cowplain	
Drawing Title	Floor Plans Proposed	
Scale 1:100@A3	Drawn mw	
Date 23.01.26	Checked	
Project Number	2601	
Drawing No 302	Revision	-

This drawing is copyright of the architect & must not be reproduced without permission. Any discrepancies should be reported to the architect.