




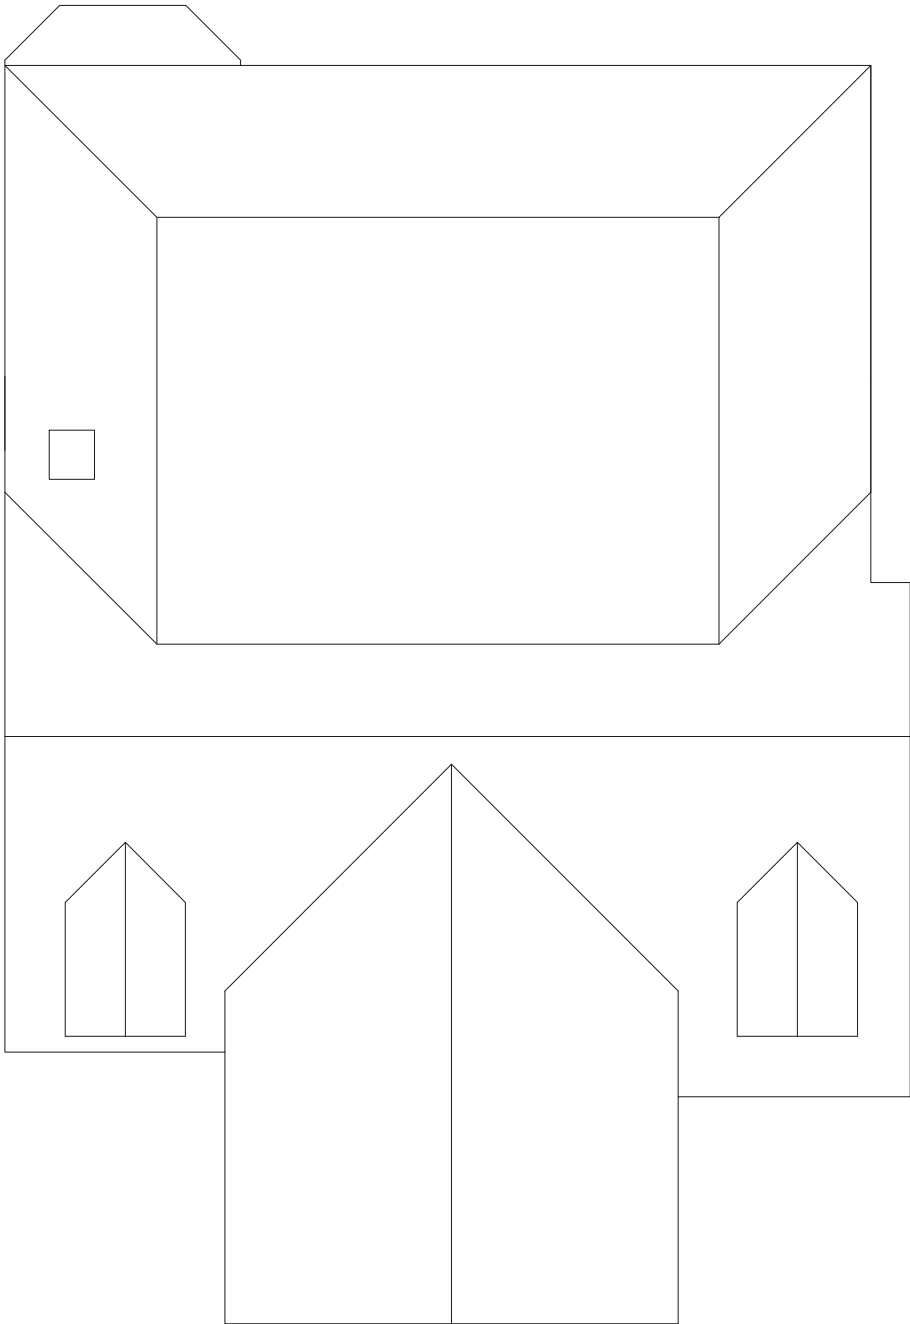

Roof Plan - proposed

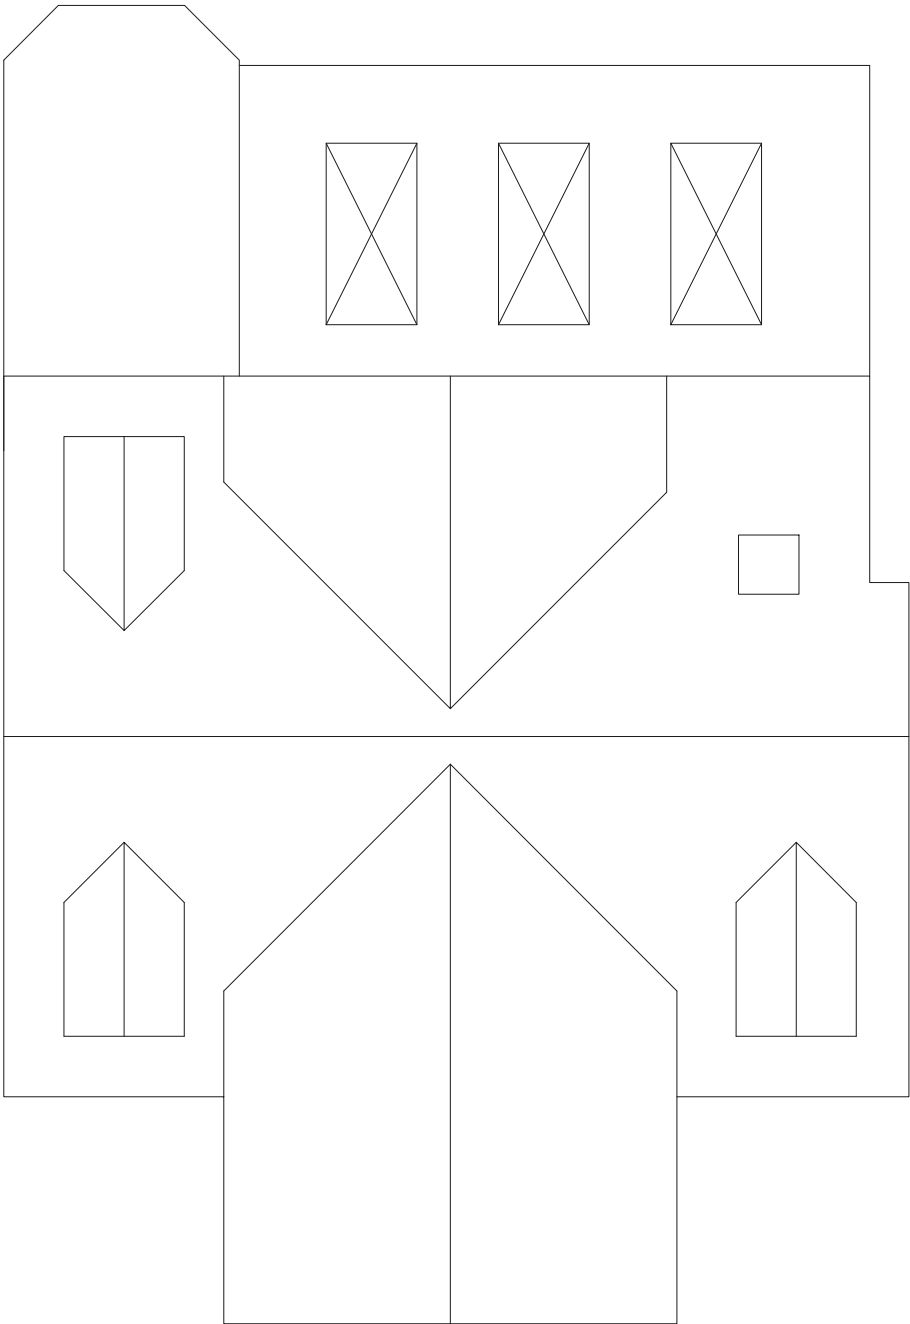

Roof Plan - existing

 

Revision	Date						
Wychwood Thompsons Lane Denmead Hampshire PO7 6NB T: 07941 573934 E: malcolm.w@m2architecture.com							
Client	Mr H White						
Project	Proposed Alterations 27 Park Lane, Cowplain						
Drawing Title	Roof Plans Proposed & Existing						
Scale 1:100@A3	Drawn mw						
Date 23.01.26	Checked						
Project Number	2601						
Drawing No 305	Revision - <table><tr><td></td><td></td><td></td><td></td><td></td><td></td></tr></table>						

This drawing is copyright of the architect & must not be reproduced without permission. Any discrepancies should be reported to the architect.