



PHYSICAL SCALE IN METERS @ 1:100

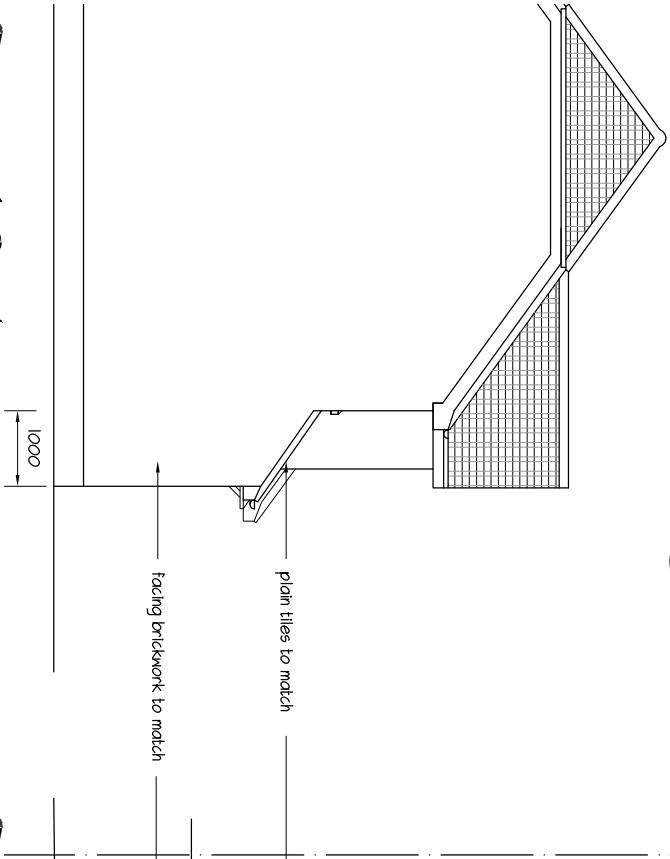

Proposed South




Proposed East (Front)

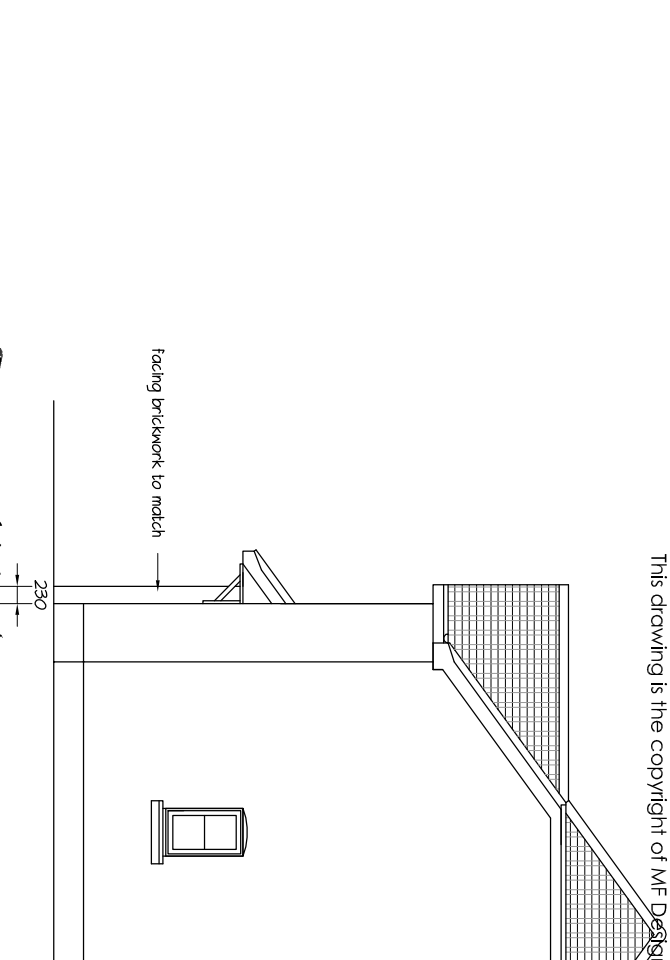


Proposed North

NOTES:
This drawing has been produced solely for PLANNING/DESIGN.
Do not Scale from this Drawing except for planning purposes.
Any drainage shown is presumed and to be checked on site before commencement of works.
This drawing is the copyright of MF Designs Ltd.

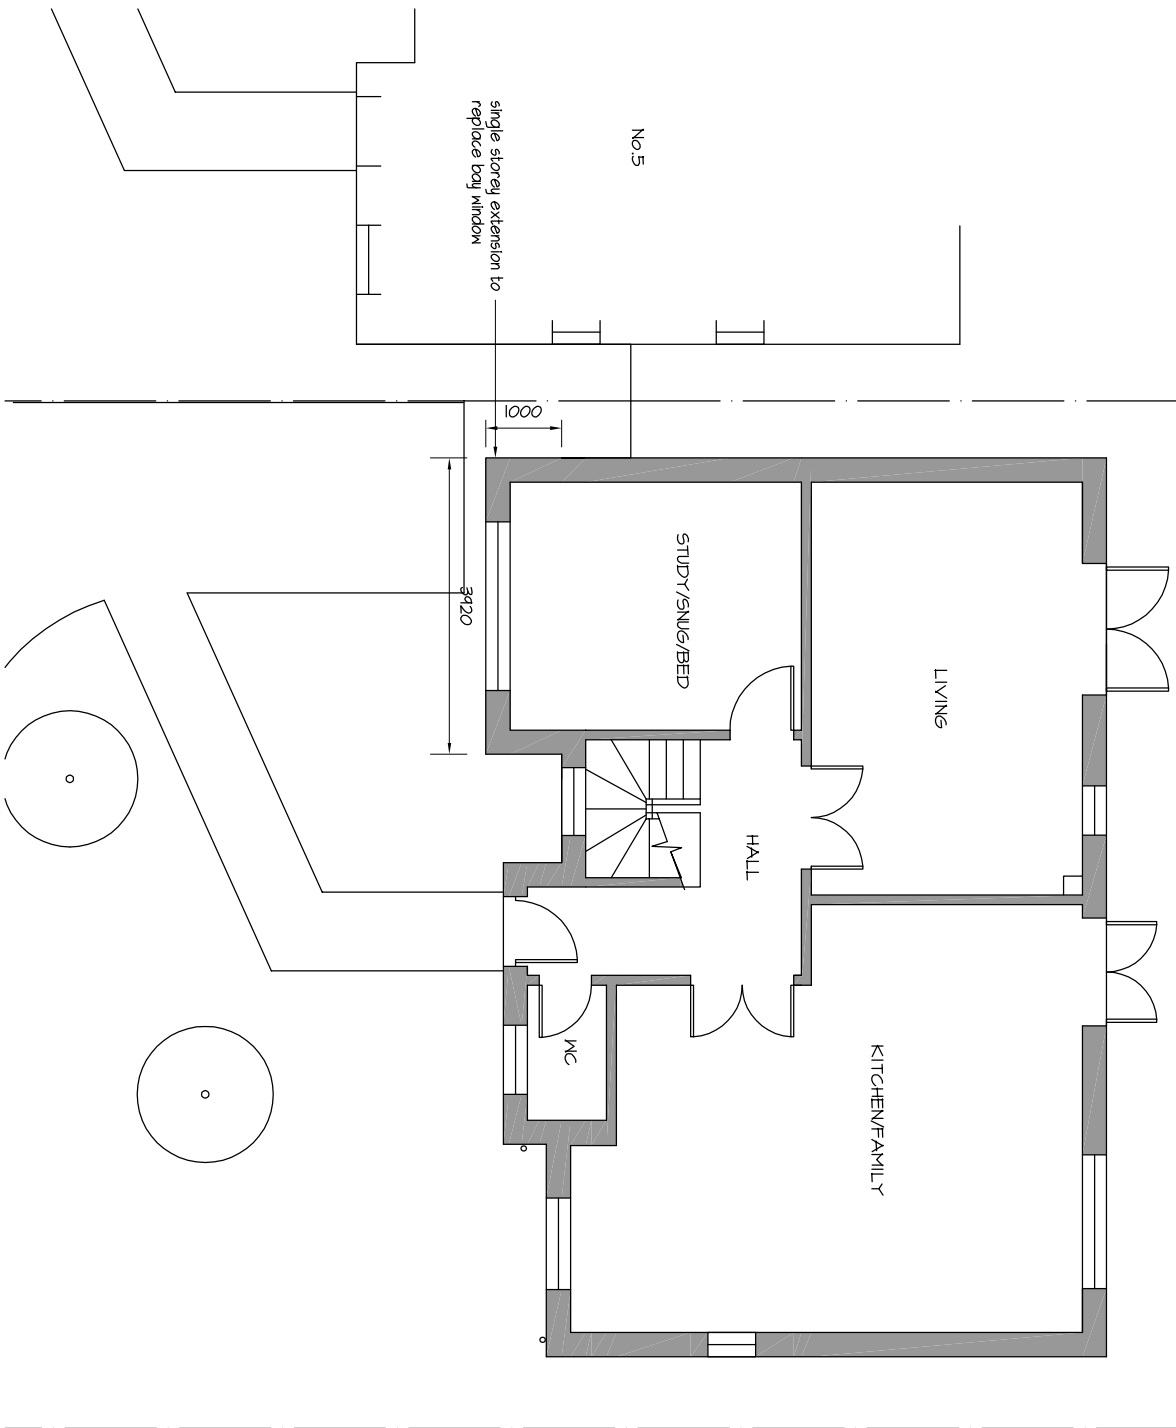

Proposed Ground

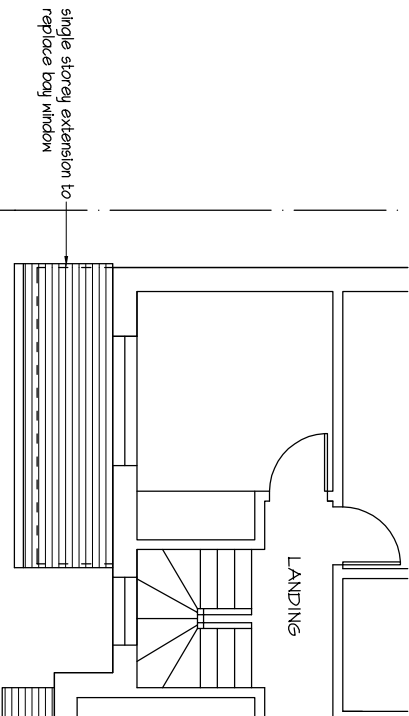

Proposed First/Roof Plan



mf designs ltd
Chartered Architects



36 Grove Road • Havant • Hampshire • PO9 1AR
Director: Martin Farrer RIBA • Co Registration No.4507379

t/f 02382 470967
e admhf@mfdesigns.org.uk

Date: May 2026
Scale: 1:100 @ A3

Job No: 3380
Dwg No: P_01

SINGLE STOREY FRONT EXTENSION - 6 Chadswell Meadow, Havant. PO9 3HB