



Dimensions to be checked on site before commencing work. Any discrepancies shall be reported to the architect immediately.

Do not scale from these drawings except for planning purposes. Use figured dimensions only.


Where applicable this drawing is to be read in conjunction with other consultants' drawings.

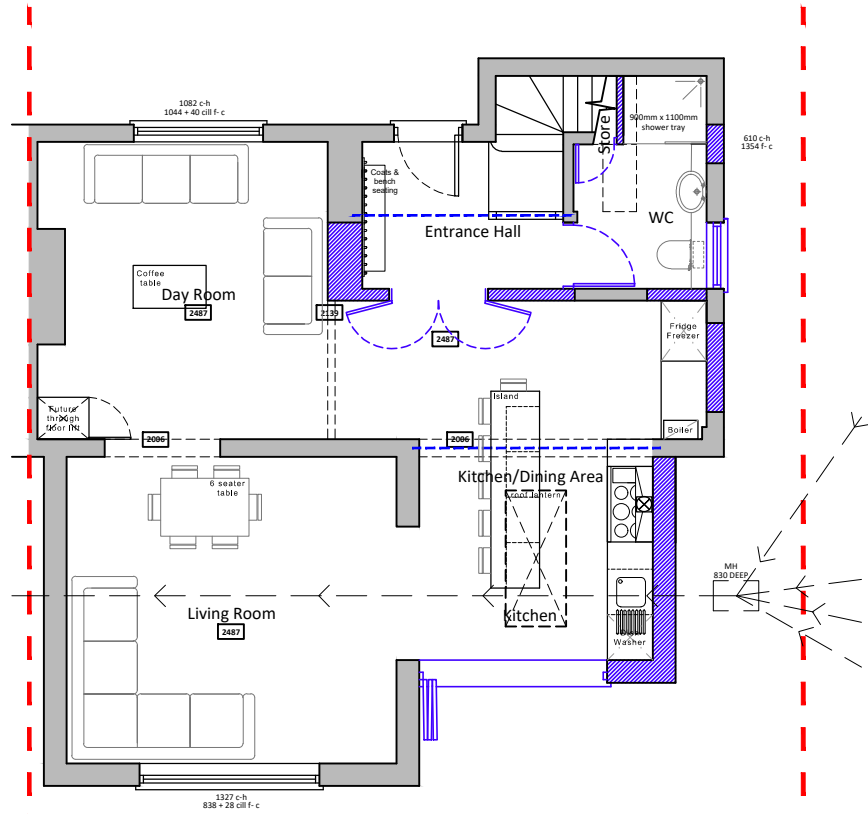


Ground floor plan scale 1:100

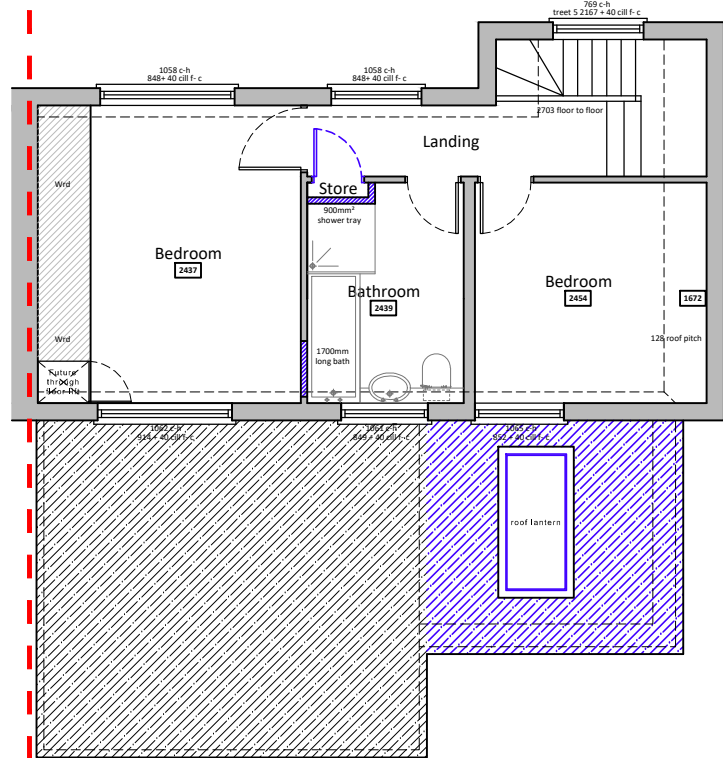

First floor plan scale 1:100

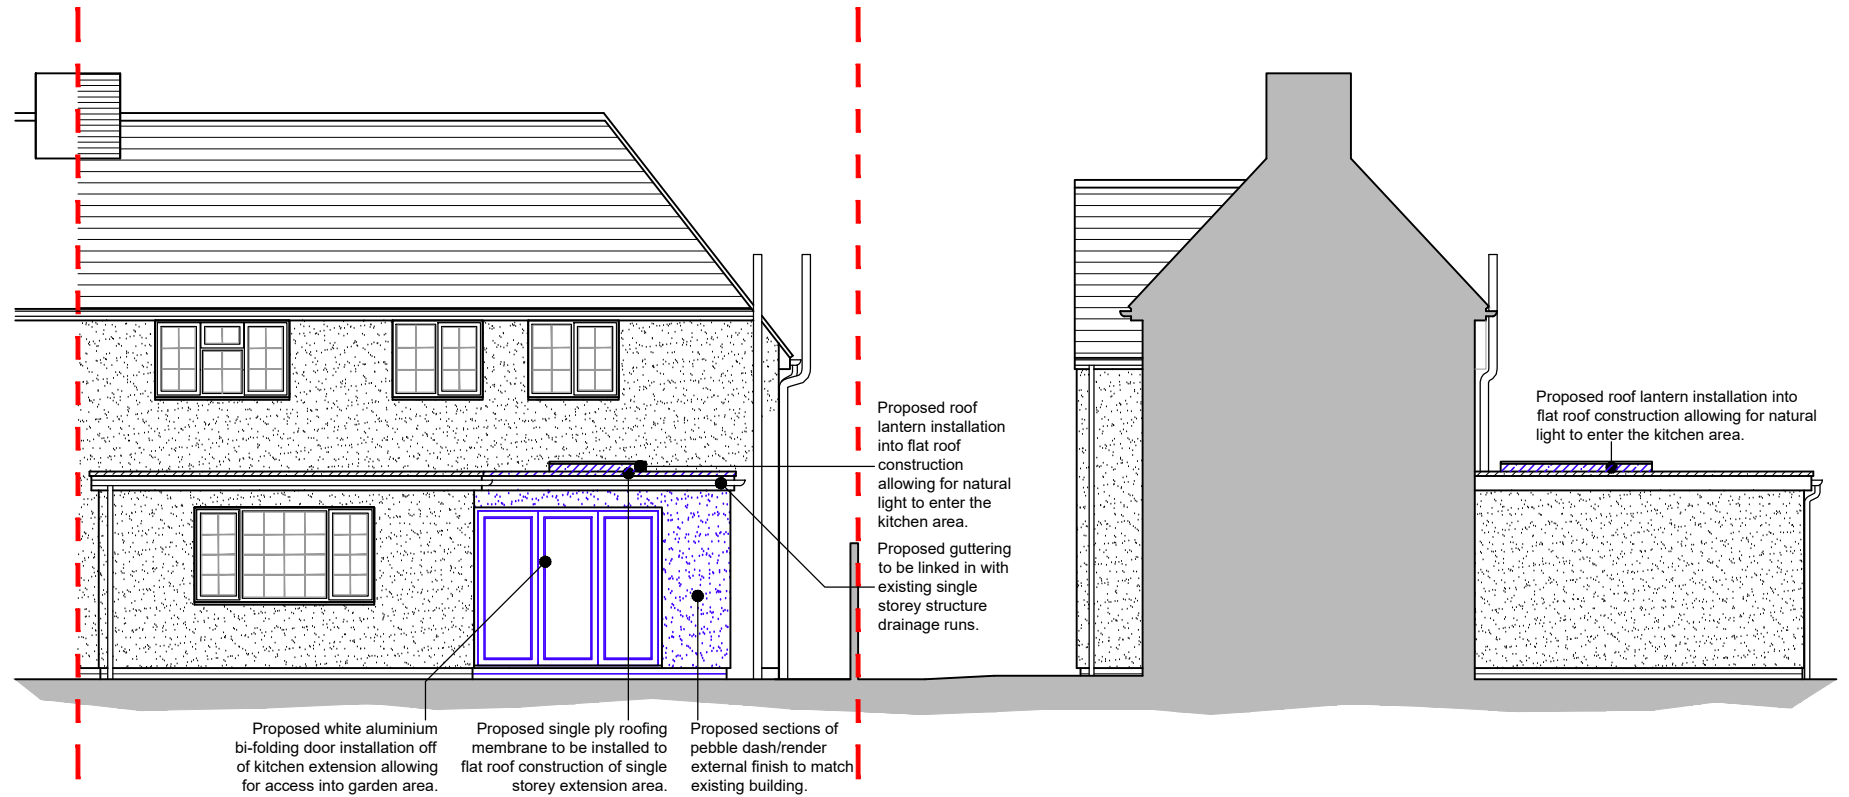




North elevation scale 1:100

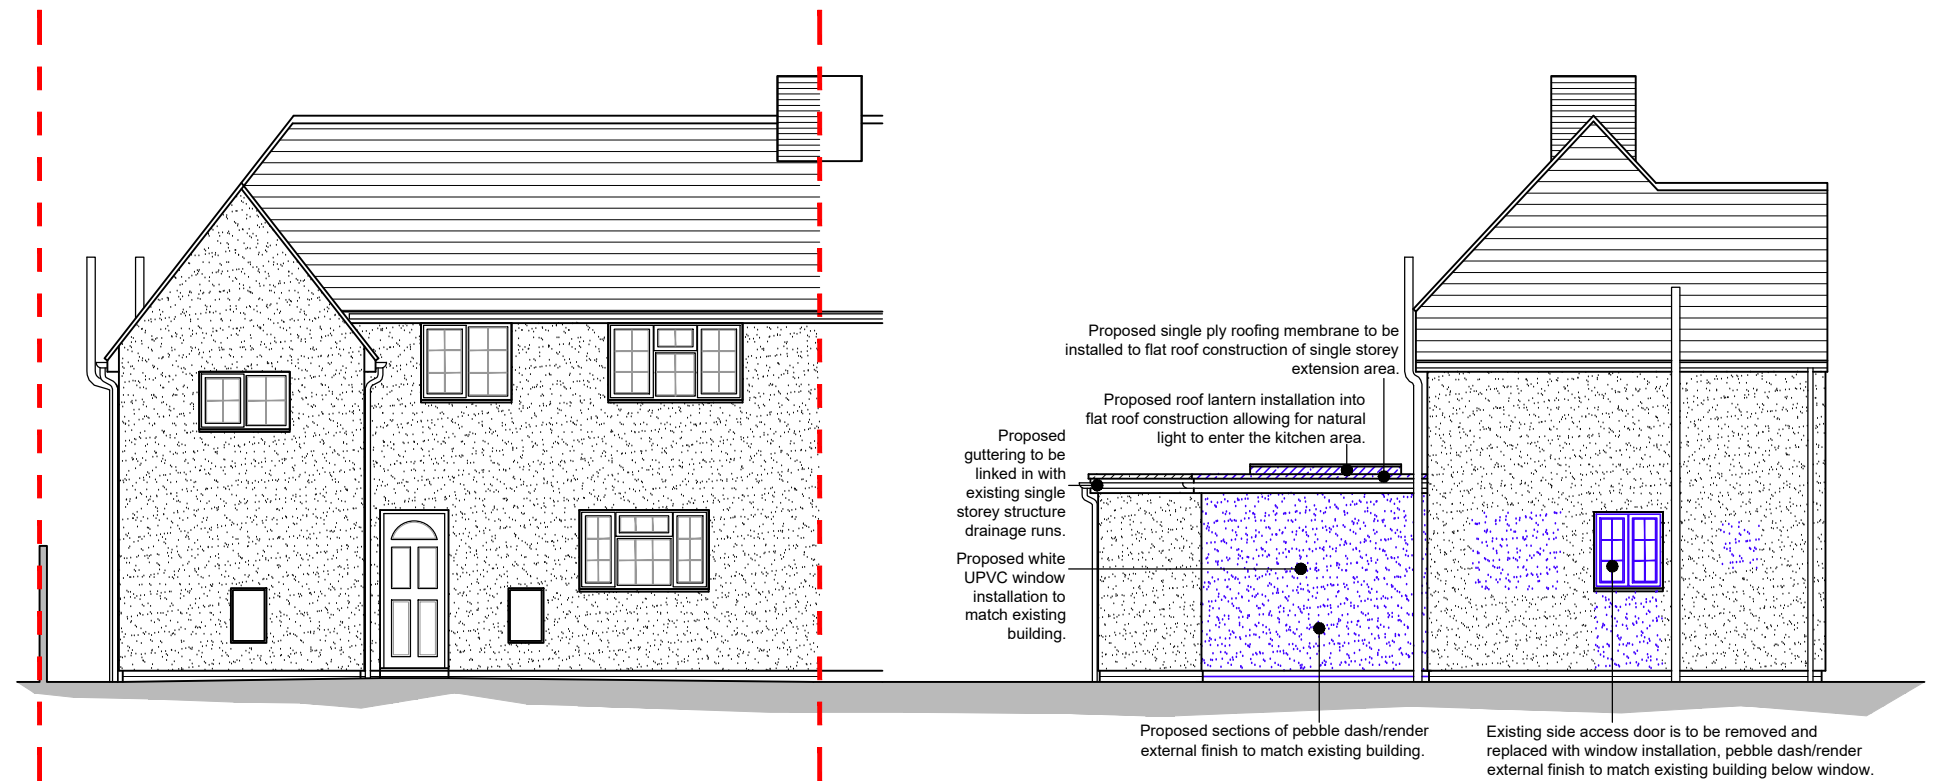

East elevation scale 1:100

South elevation scale 1:100

West elevation scale 1:100

  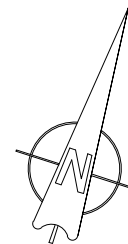

For MR & MRS BALDWIN		Title PROPOSED PLANS & ELEVATIONS	
Project PROPOSED SINGLE-STOREY EXTENSION/ RENOVATION 116 WEST STREET, HAVANT, HAMPSHIRE, PO9 1LW		Date MAY 26	Drawn SR
		Scale AS NOTED @ A3	Checked -
		Job Number PL 999.26	Revision A

jbarchitects

E: admin@jb-architecturedesign.com
W: www.jb-architecturedesign.com
T: 01243 933732