




Existing chimney removed, works to be completed under permitted development and do not form part of the planning proposal.

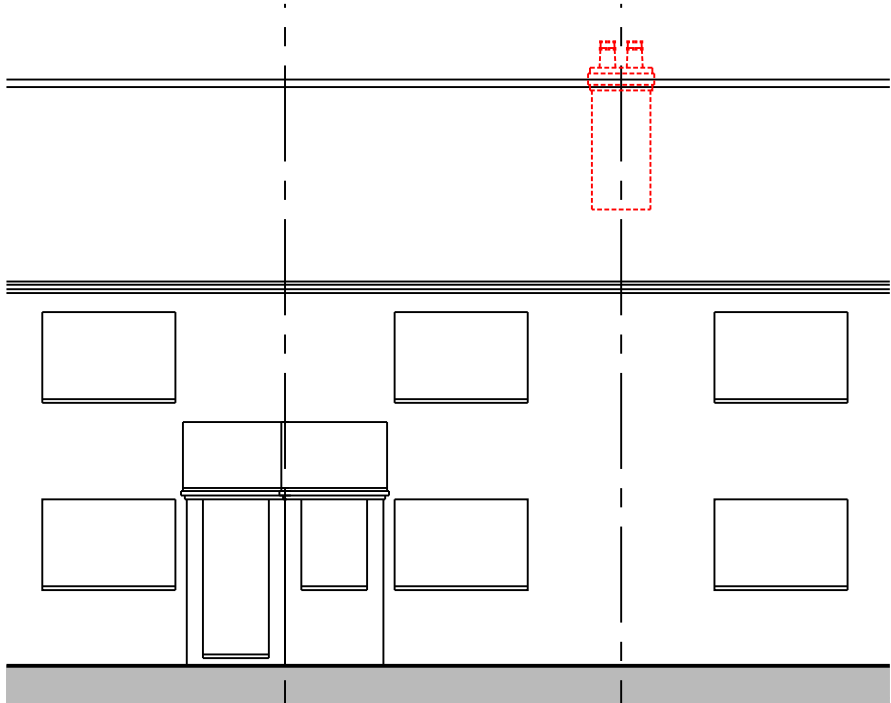


SOUTH EAST ELEVATION

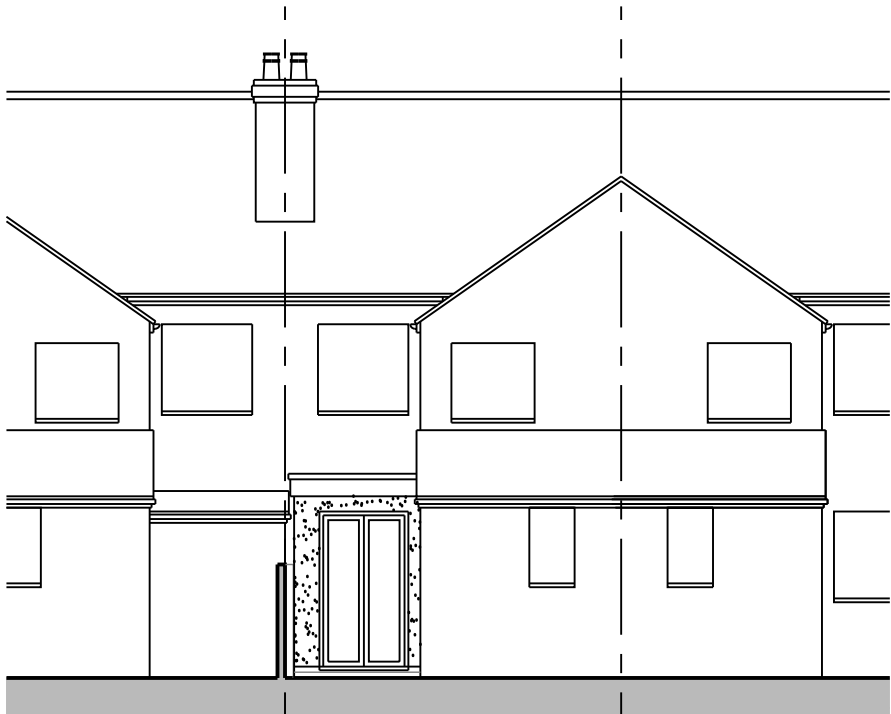

NORTH WEST ELEVATION

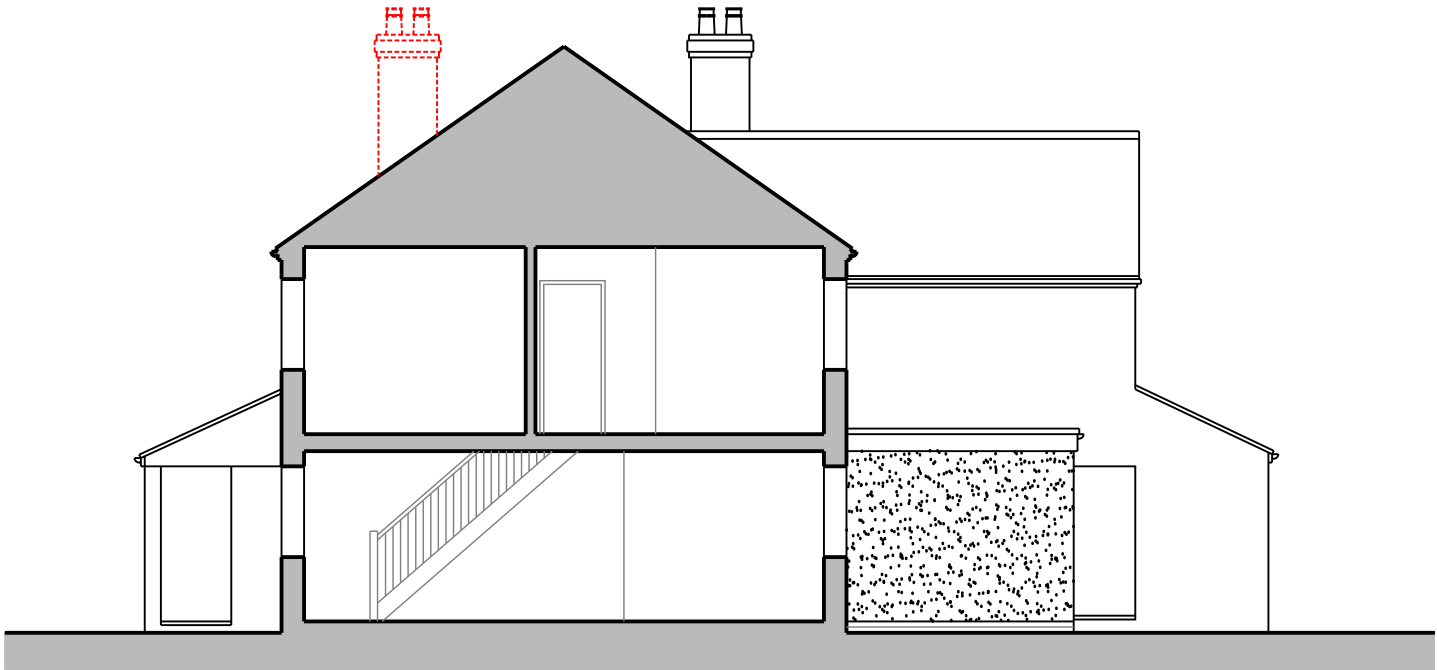

NORTH EAST ELEVATION

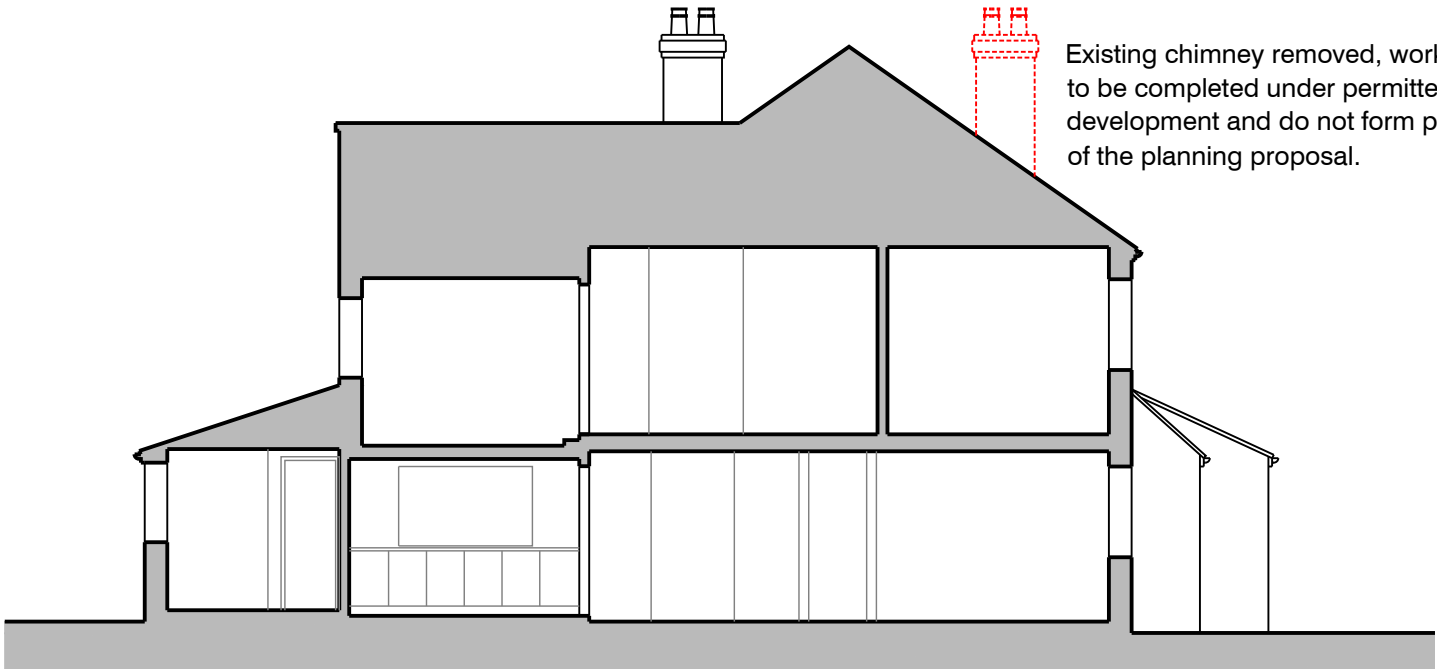

SOUTH WEST ELEVATION

Dimensions to be checked on site before commencing work. Any discrepancies shall be reported to the architect immediately. Do not scale from these drawings except for planning purposes. Use figured dimensions only. Where applicable this drawing is to be read in conjunction with other consultants' drawings. Ordnance Survey Licence Number: 100045485. This drawing is the copyright of Architectural and Associated Services. Existing beams, lintols and foundations carrying additional loads are to be exposed and local authority approved as requested. All walls to be demolished are to be checked for loadings prior to removal.

AASLtd

ARCHITECTURAL and ASSOCIATED SERVICES Ltd

• PHILOMEL • BEPTON ROAD

• BEPTON • MIDHURST

• WEST SUSSEX • GU29 9RB

• 07771 535021

• e-mail: chris@renninson.co.uk

Title
PROPOSED ELEVATIONS

Rev	Date	Amendment		Project
		Drawn	Scale	175 LONDON ROAD, COWPLAIN, HANTS. PO8 8ER
	Feb 2026	CPR	1:100 @ A3	
Job Number	Prefix	Drawing Number	Revision	For
0426	PA	02	D	MR and MRS D. LYNES