




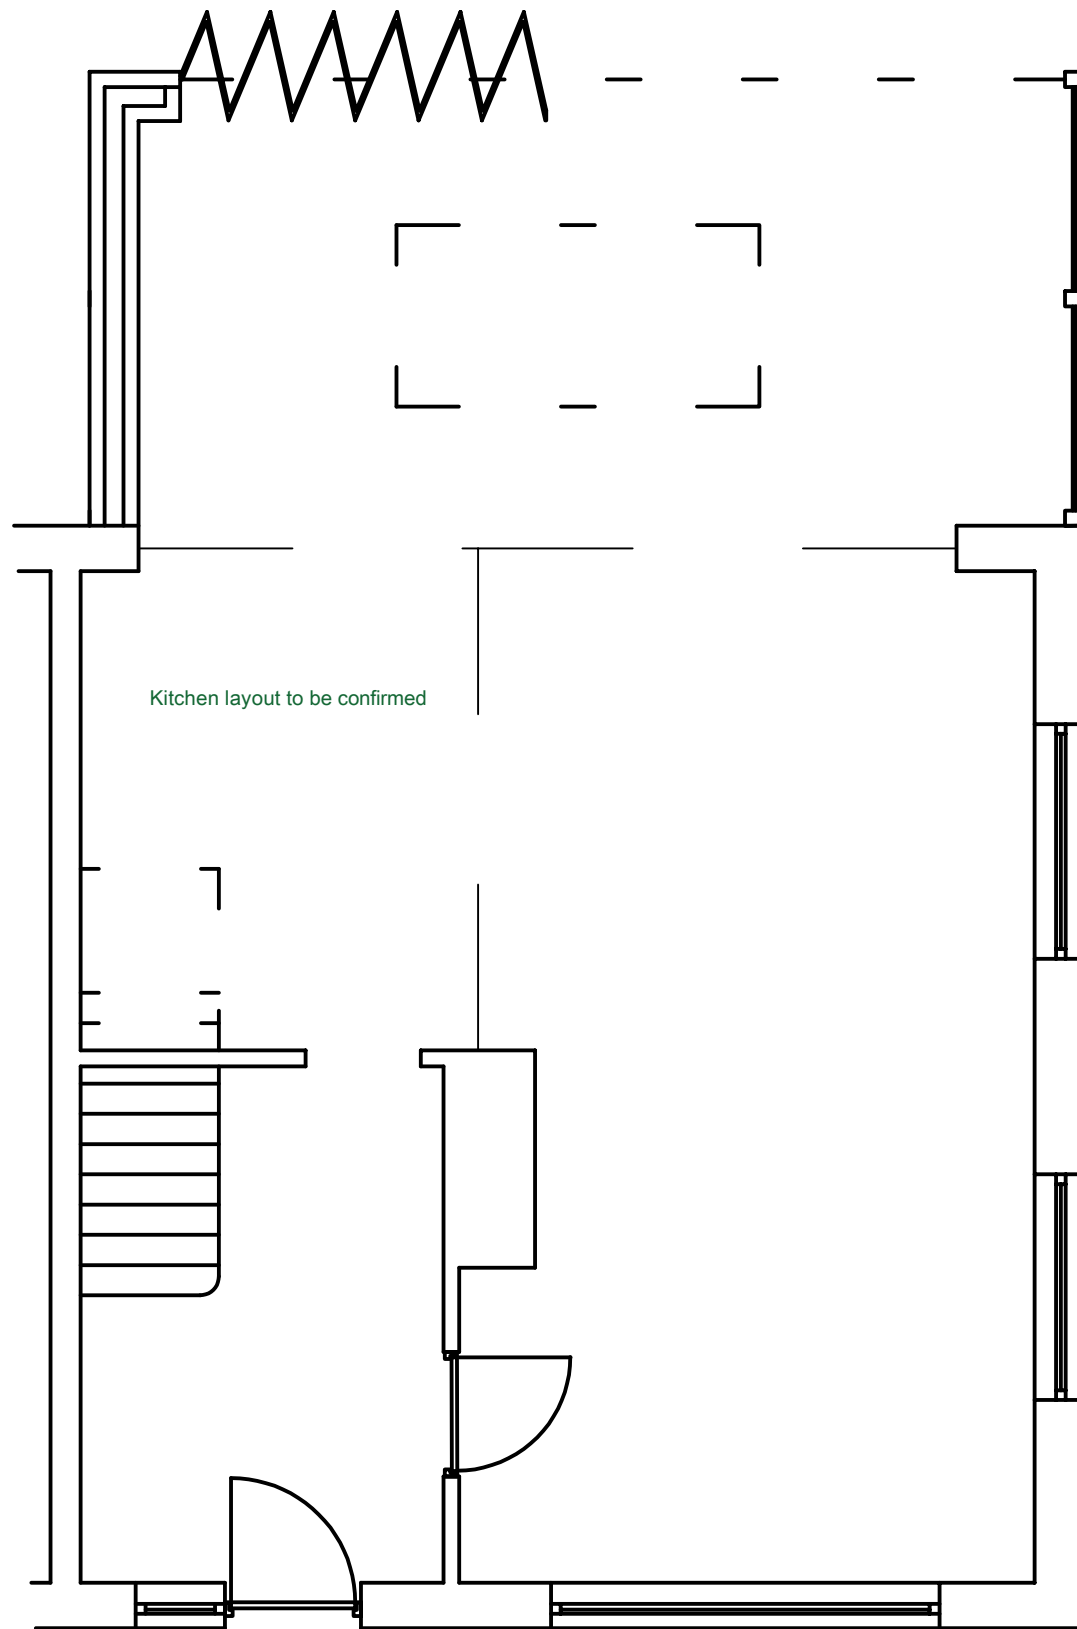

Ground Floor Proposed Plan

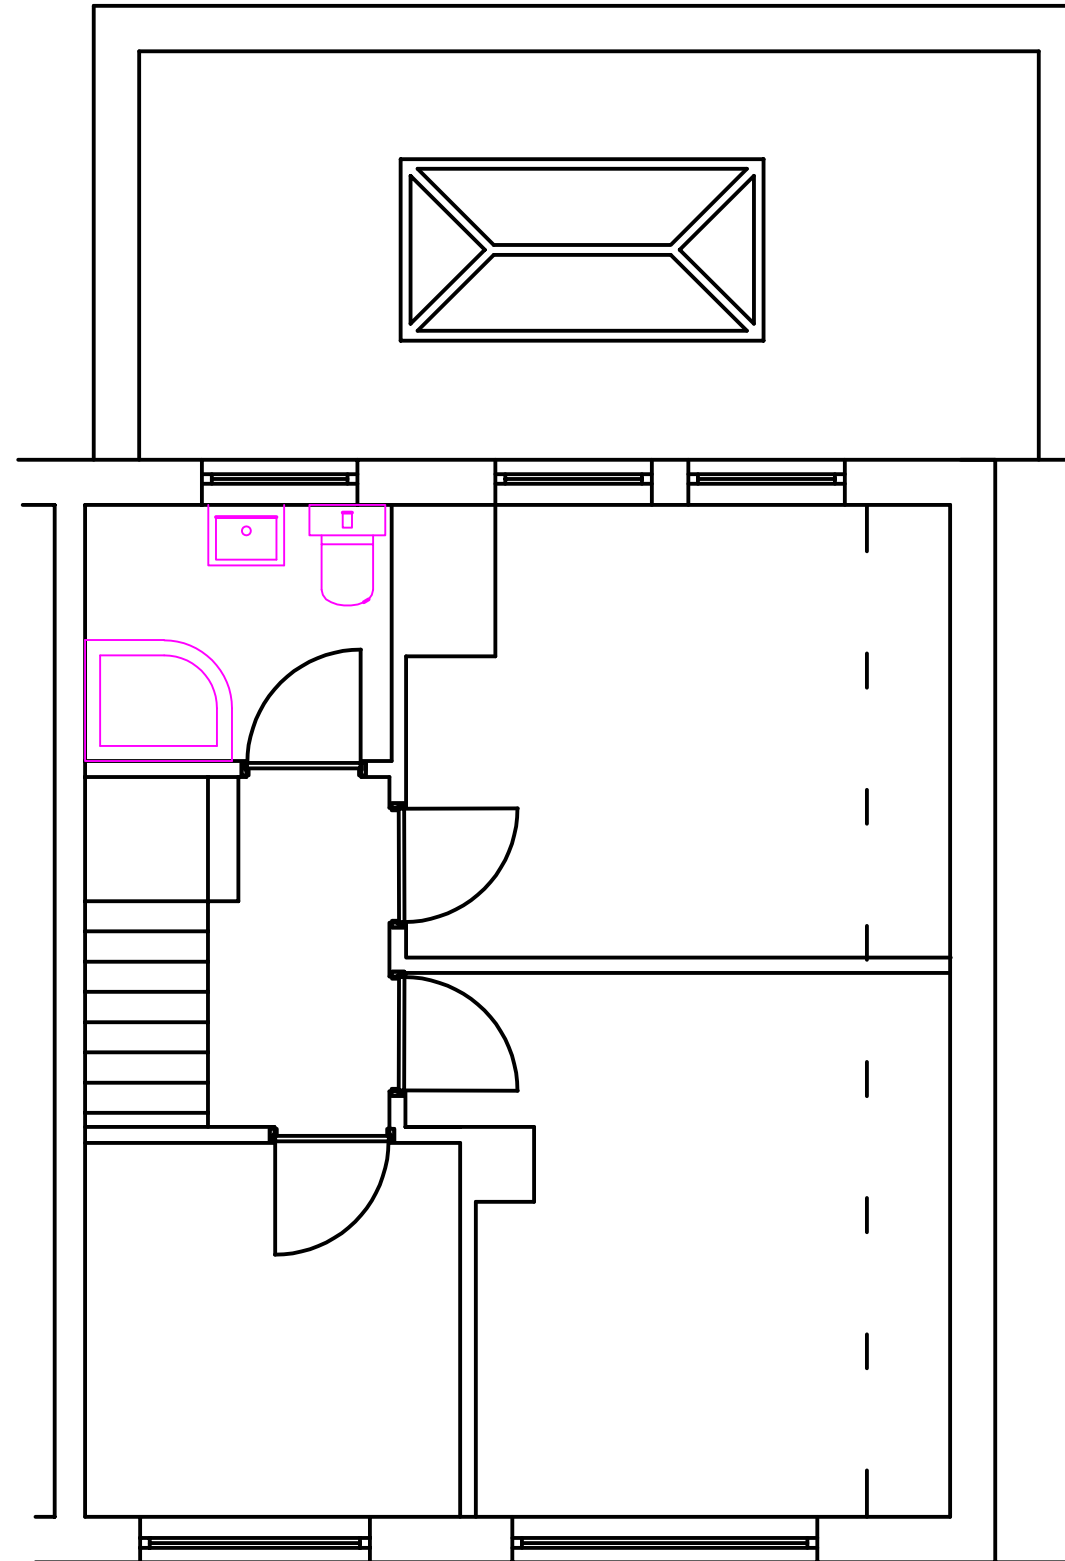

First Floor Proposed Plan

 

<div><div>JMD</div><div>BUILDING CONSULTANCY</div></div> <div>New Lodge Lower Wood Street Ryde PO33 2DR Tel: 07928 598931</div>			
Project Title: 48 Park Lane, Cowplain, Waterlooville			
Drawing Title: Floor Plans as Proposed			
Client	Will Patel		
Dwg No:	JM250091_002	Scale	1:50 @ A3
Drawn	JMD	Date	January 2026
All dimensions are in millimeters and are to be checked on site. Contact JMD Building Consultancy with any queries and to report any discrepancies.			