

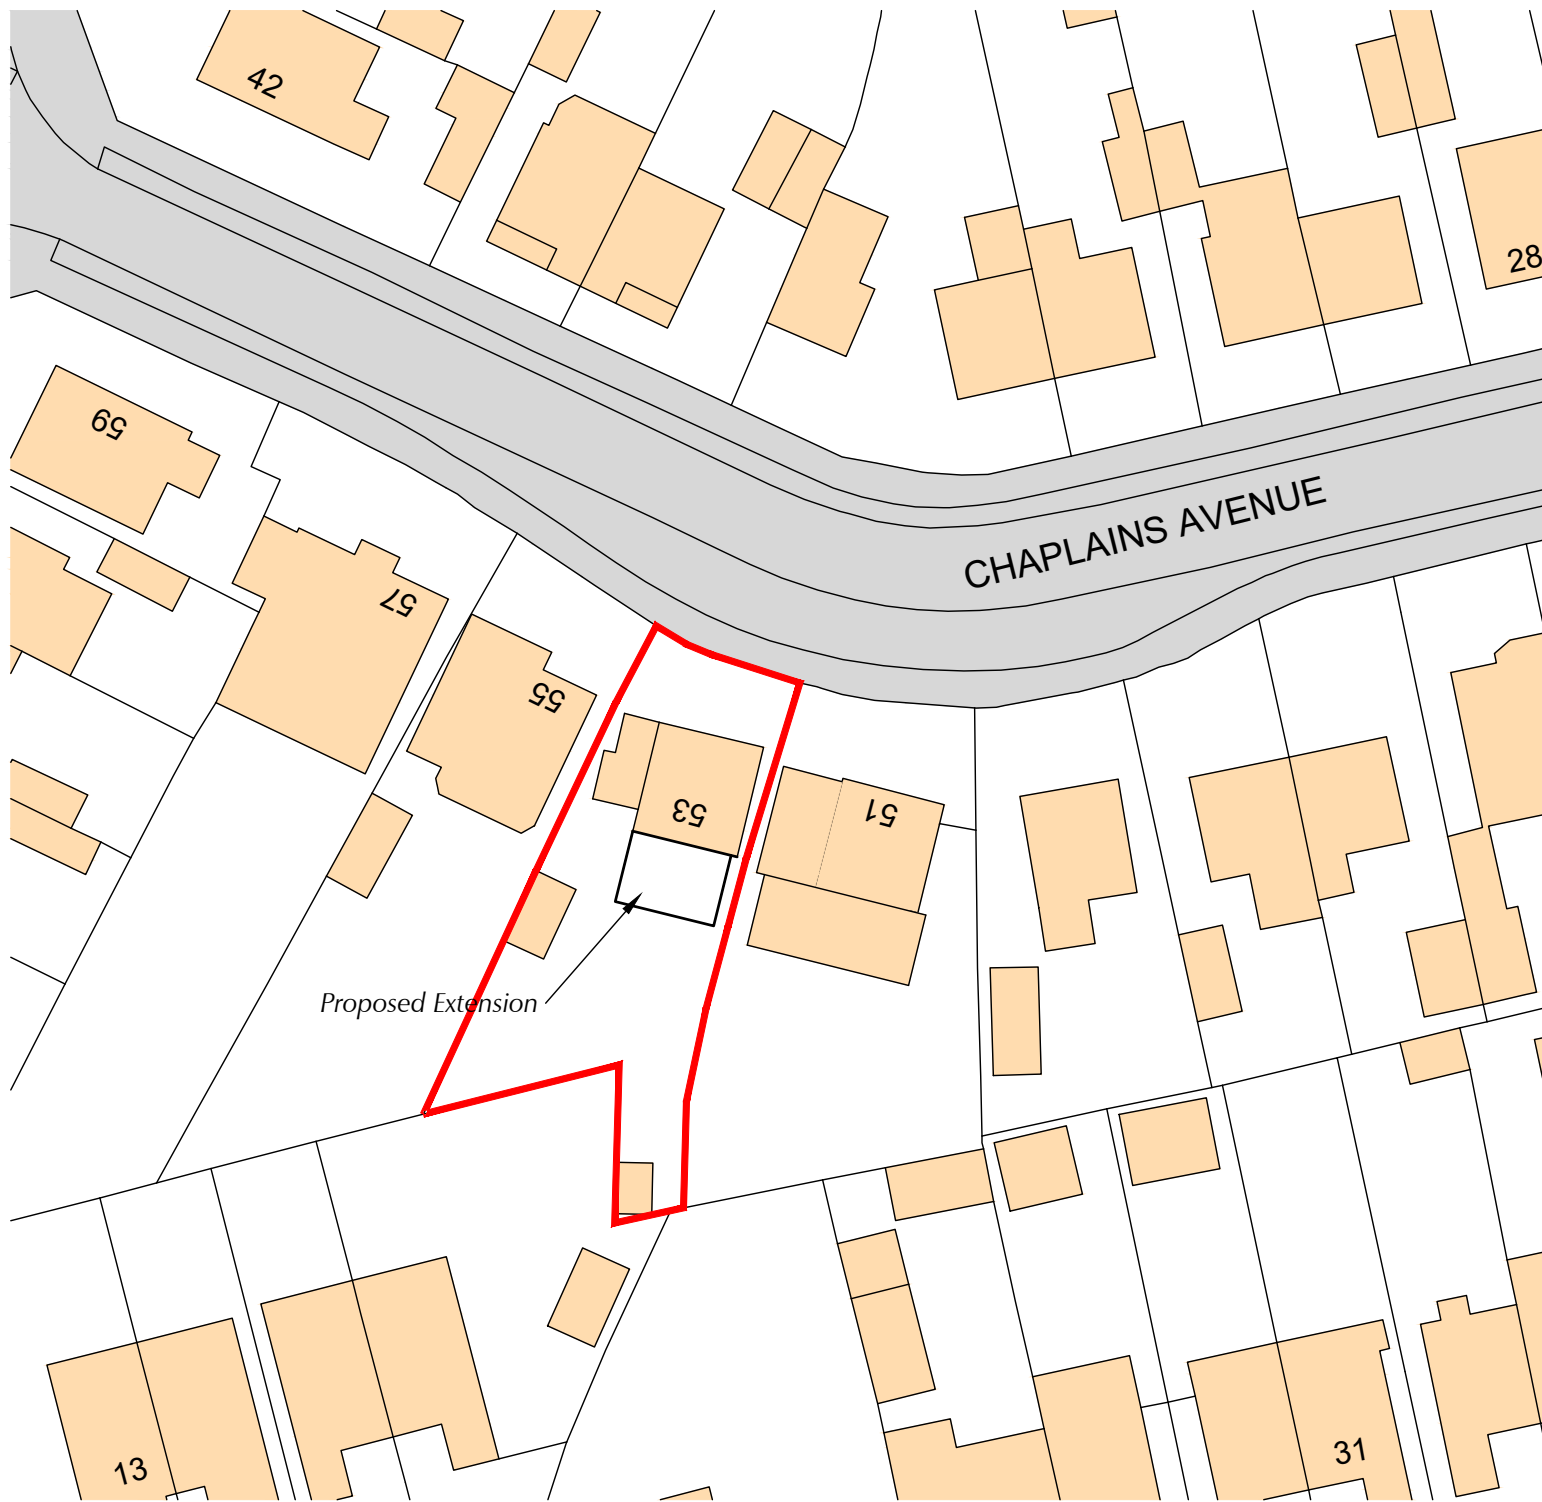


Site Plan
1:500


Crown Copyright. All rights reserved. License no. 100045736

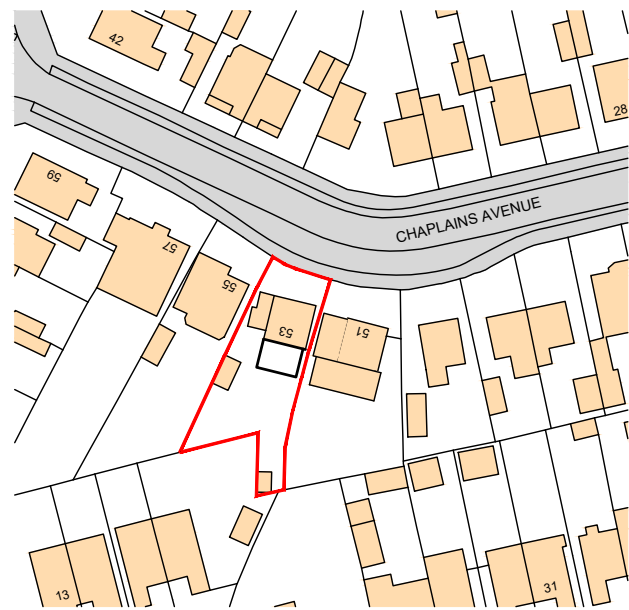

SCALE BAR 1:1250

 

Location Plan
1:1250

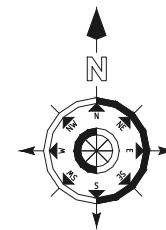

Revision	Date
----------	------

Wychwood
Thompsons Lane
Denmead
Hampshire
PO7 6NB
T: 07941 573934
E: malcolm.w@m2architecture.com

Client **Mr & Mrs Lear**

Project **Proposed Alterations
53 Chaplains Avenue, W'ville**

Drawing Title **Site Plans**

Scale **as shown@A3** Drawn **mw**

Date **12/05/26** Checked

Project Number **2602**

Drawing No **101** Revision -

This drawing is copyright of the architect & must not be reproduced without permission. Any discrepancies should be reported to the architect.