



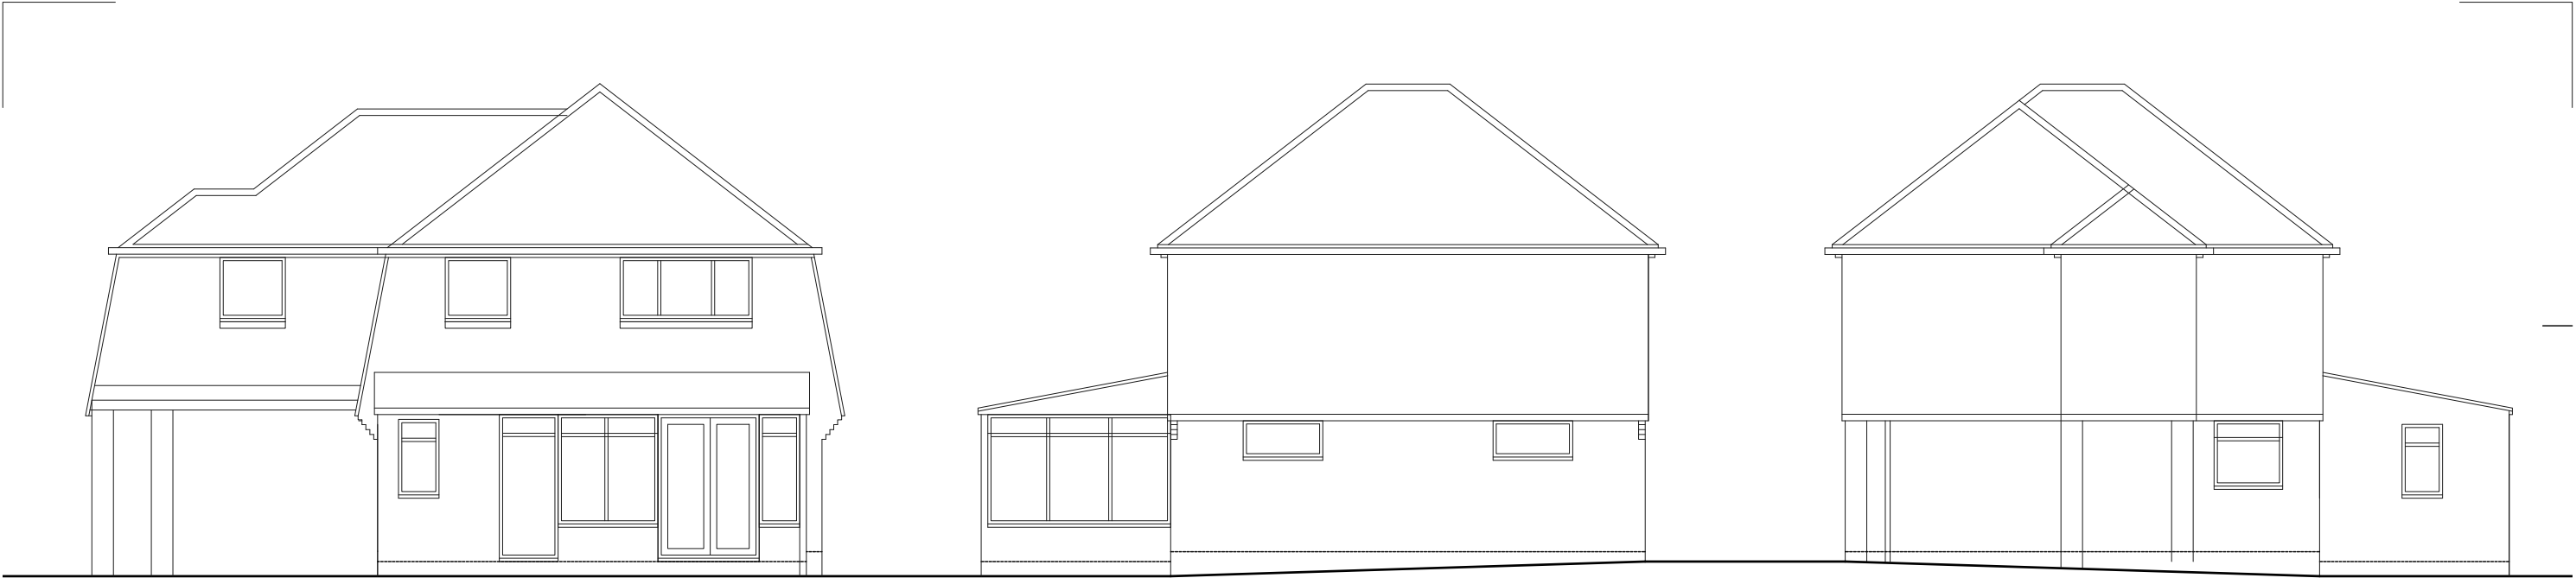


Rear

Side


Side

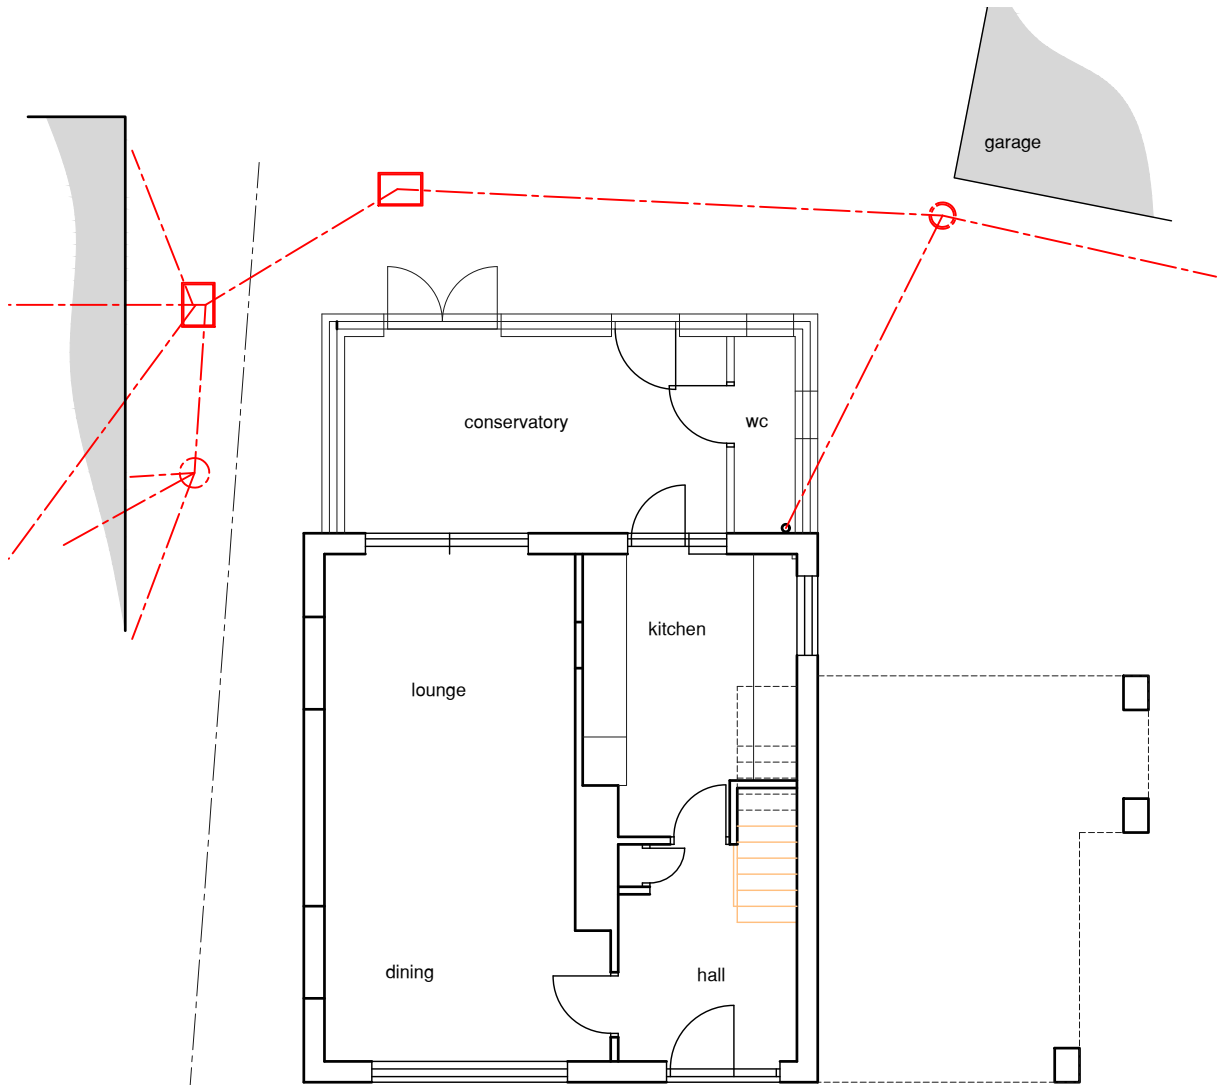


Ground Floor Plan

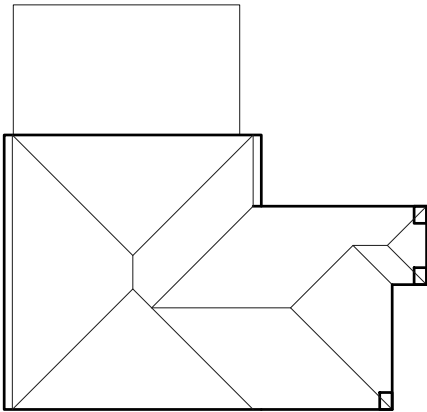

Roof Plan 1:200
Existing

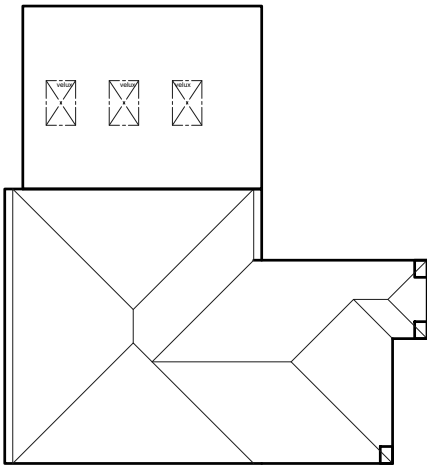

Roof Plan 1:200
Proposed

 

Revision		Date
Wychwood Thompsons Lane Denmead Hampshire PO7 6NB T: 07941 573934 E: malcolm.w@m2architecture.com		
Client	Mr & Mrs Lear	
Project	Proposed Alterations 53 Chaplains Avenue, W'ville	
Drawing Title	Existing Elevations	
Scale 1:100@A3	Drawn mw	
Date 12/05/26	Checked	
Project Number	2602	
Drawing No 403	Revision	-

This drawing is copyright of the architect & must not be reproduced without permission. Any discrepancies should be reported to the architect.