


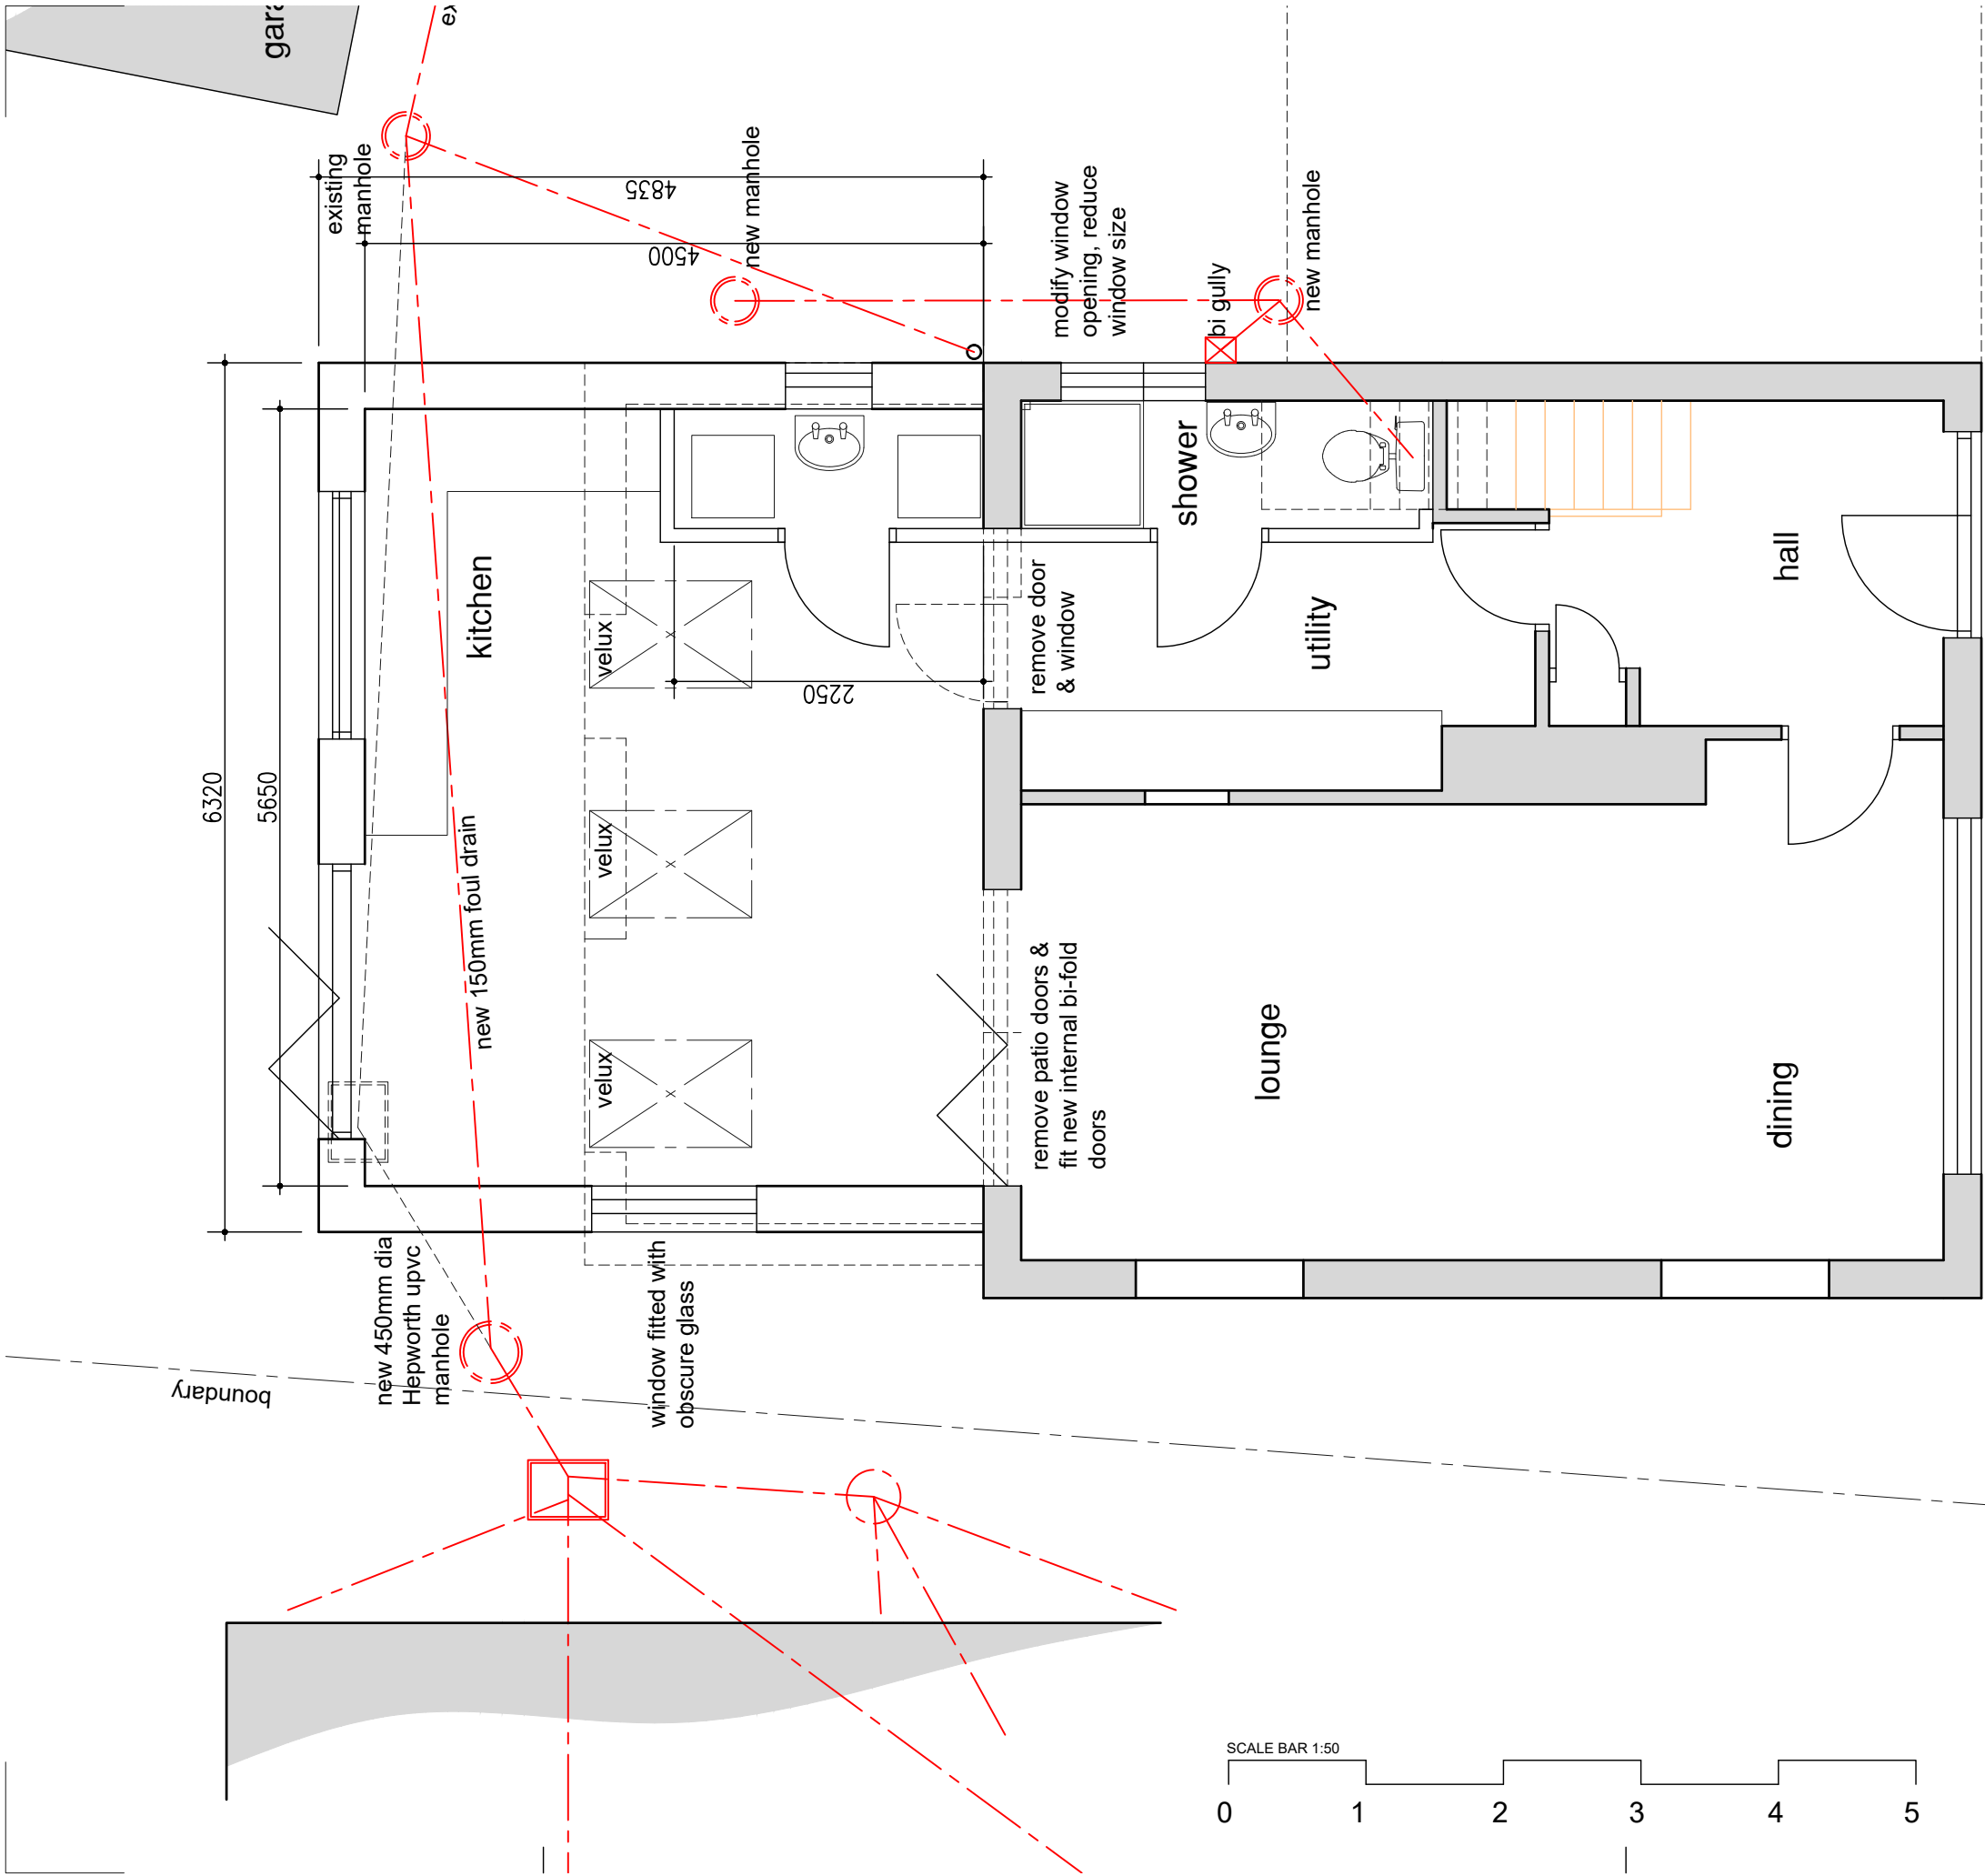

Ground Floor Plan

B	Side window added	mw	12.05.26
A	Velux revised	mw	12.05.26
Revision		Date	

Wychwood
Thompsons Lane
Denmead
Hampshire
PO7 6NB
T: 07941 573934
E: malcolm.w@m2architecture.com

Client **Mr & Mrs Lear**

Project **Proposed Alterations
53 Chaplains Avenue, W'ville**

Drawing Title **Ground Floor Plan**

Scale **1:50@A3** Drawn **mw**

Date **01/05/26** Checked

Project Number **2601**

Drawing No **401** Revision **B**

This drawing is copyright of the architect & must not be reproduced without permission. Any discrepancies should be reported to the architect.