



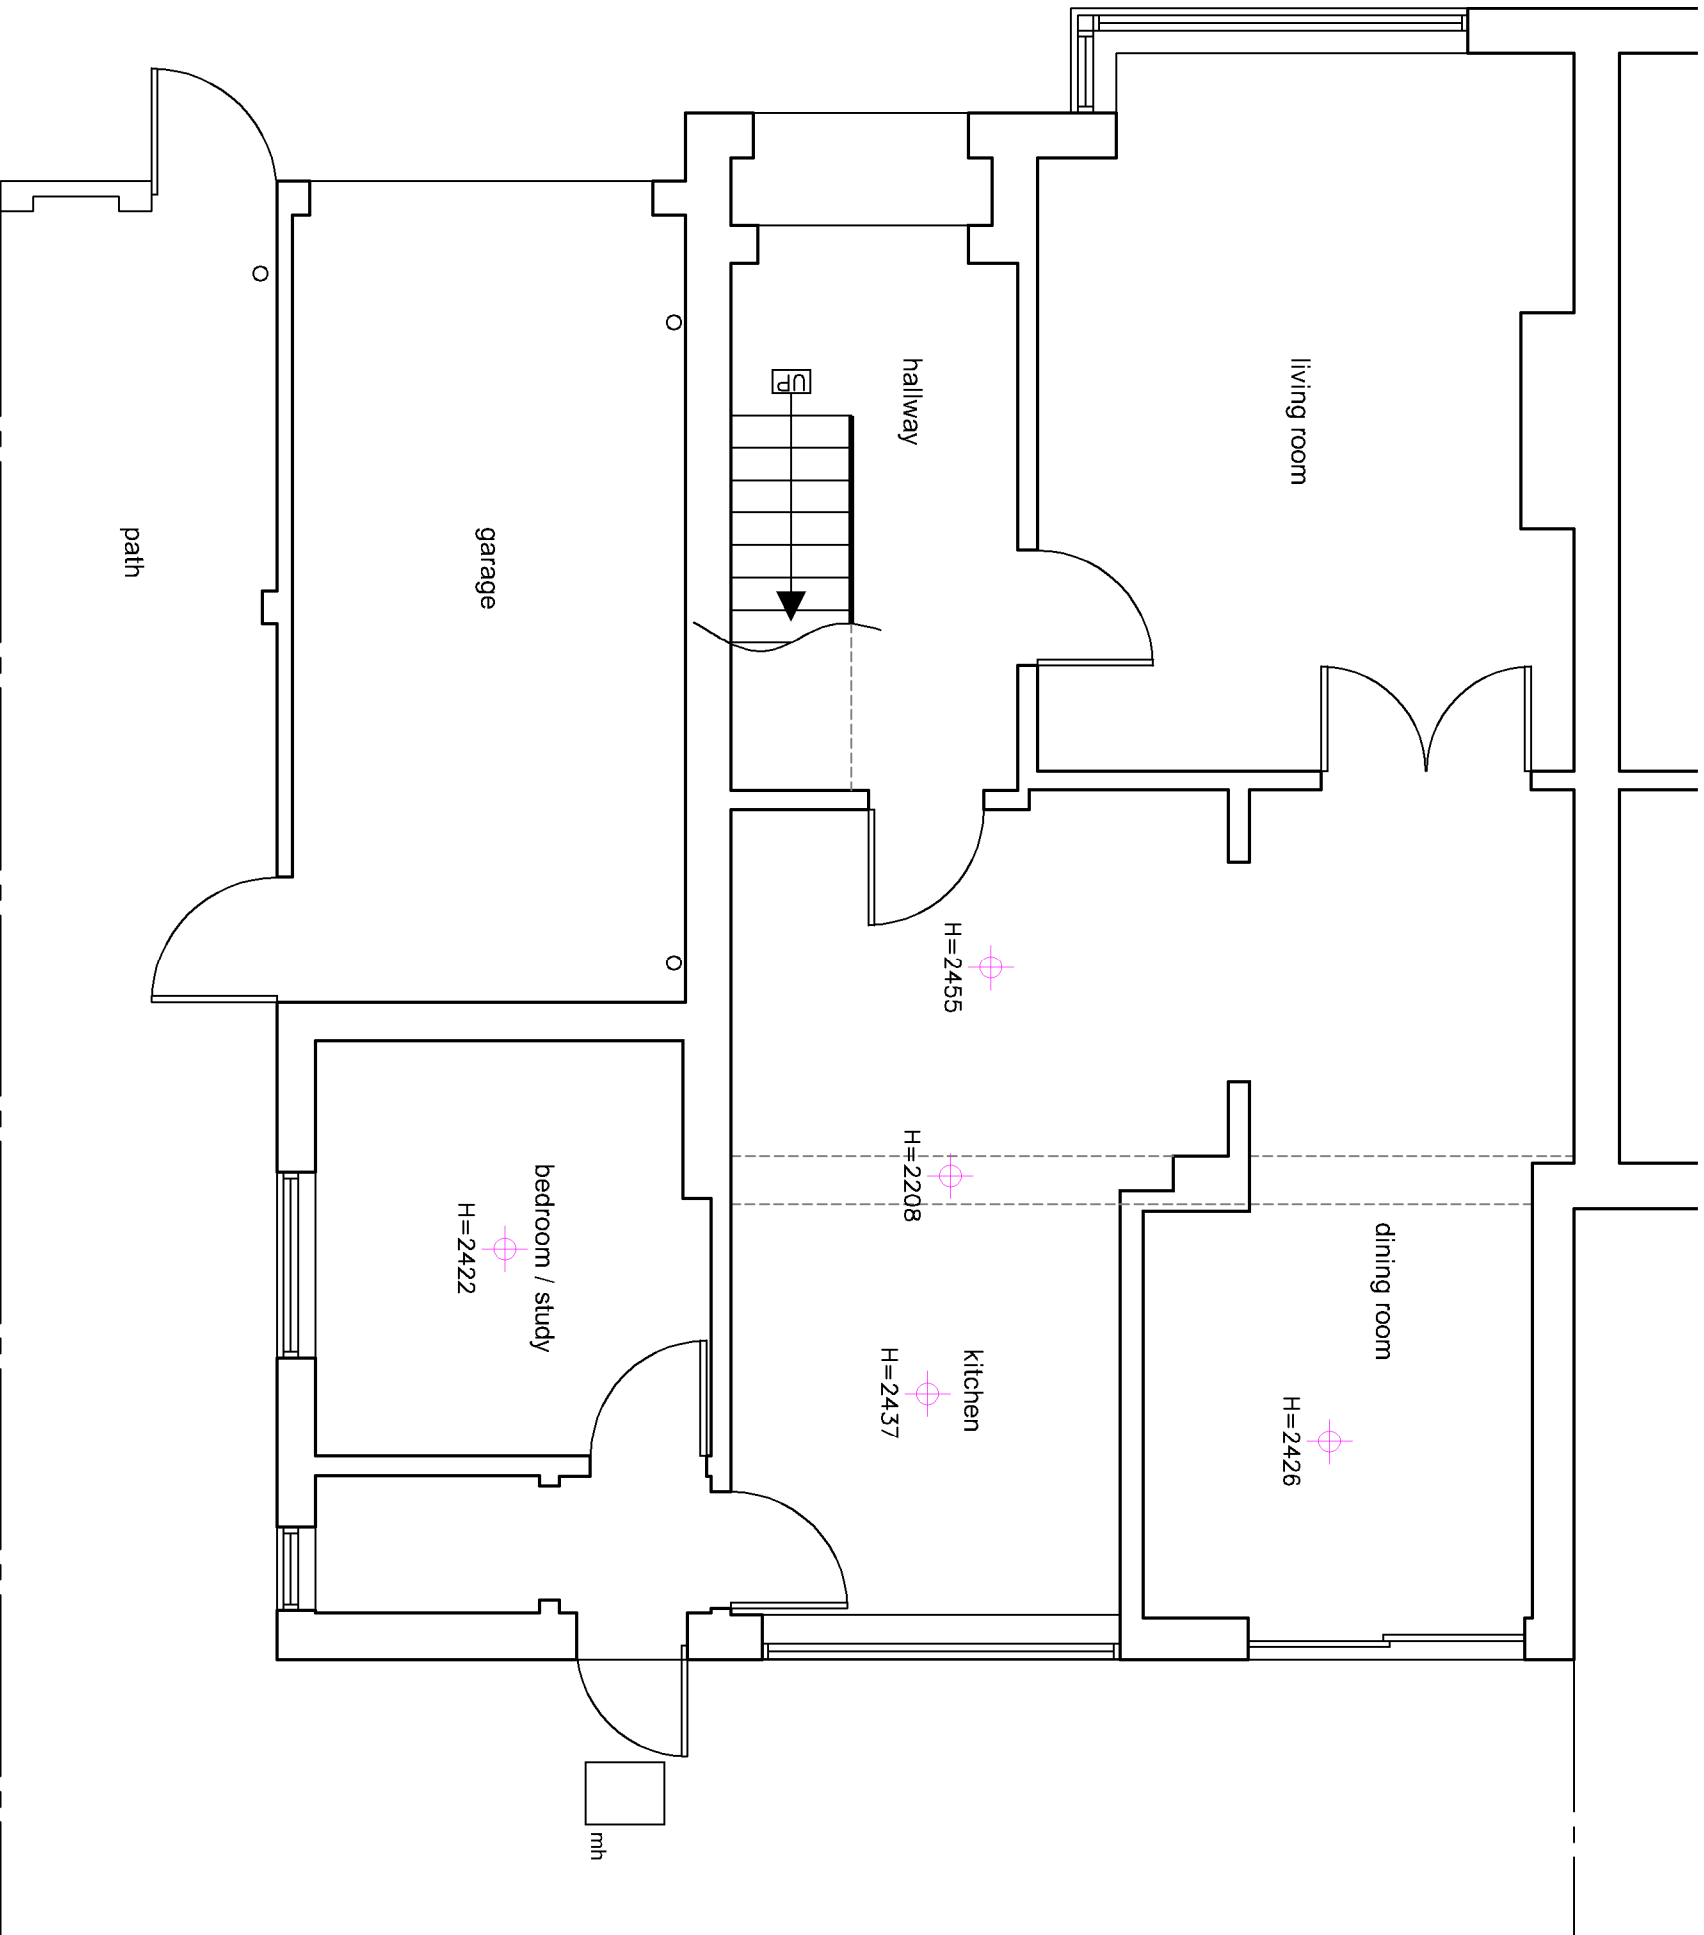

EXISTING GROUND FLOOR PLAN
SCALE 1:50

 

DRAWING TITLE -		DATE -		SCALE
MEASURED SURVEY -		April 2026		
EXISTING GROUND FLOOR PLAN				
CLIENT -		DRN -	CHK -	DRWN
Mr Clack, 35 Meadway, Waterlooville, Hants.		gp	-	2630