



EXISTING REAR ELEVATION
SCALE 1: 100@A1

EXISTING SIDE ELEVATION
SCALE 1: 100@A1

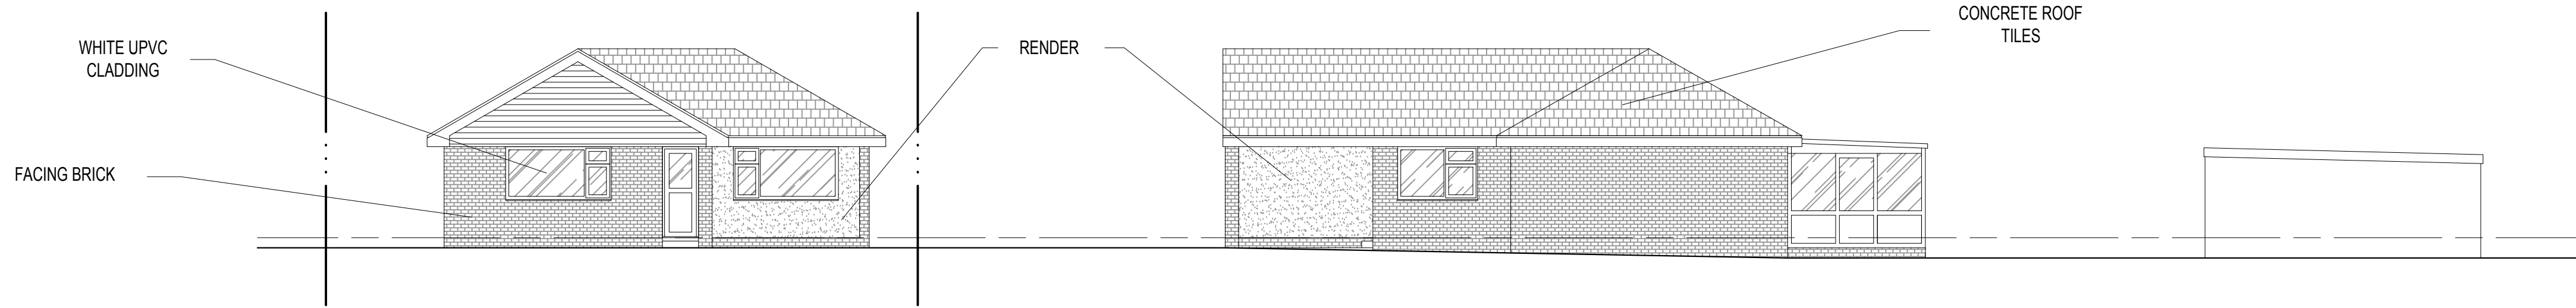


EXISTING FRONT ELEVATION
SCALE 1: 100@A1

EXISTING SIDE ELEVATION
SCALE 1: 100@A1

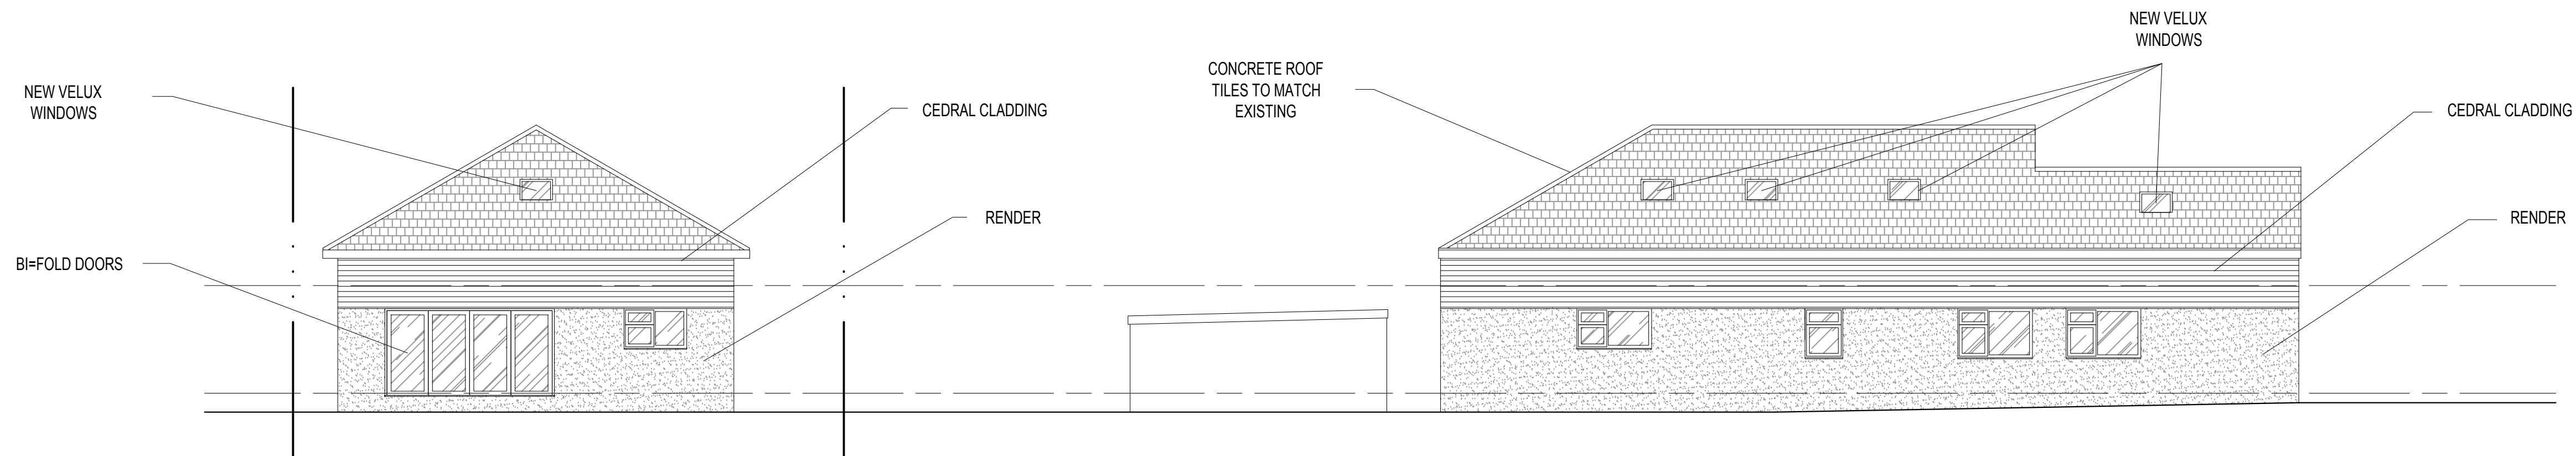

PROPOSED REAR ELEVATION
SCALE 1: 100@A1

PROPOSED SIDE ELEVATION
SCALE 1: 100@A1

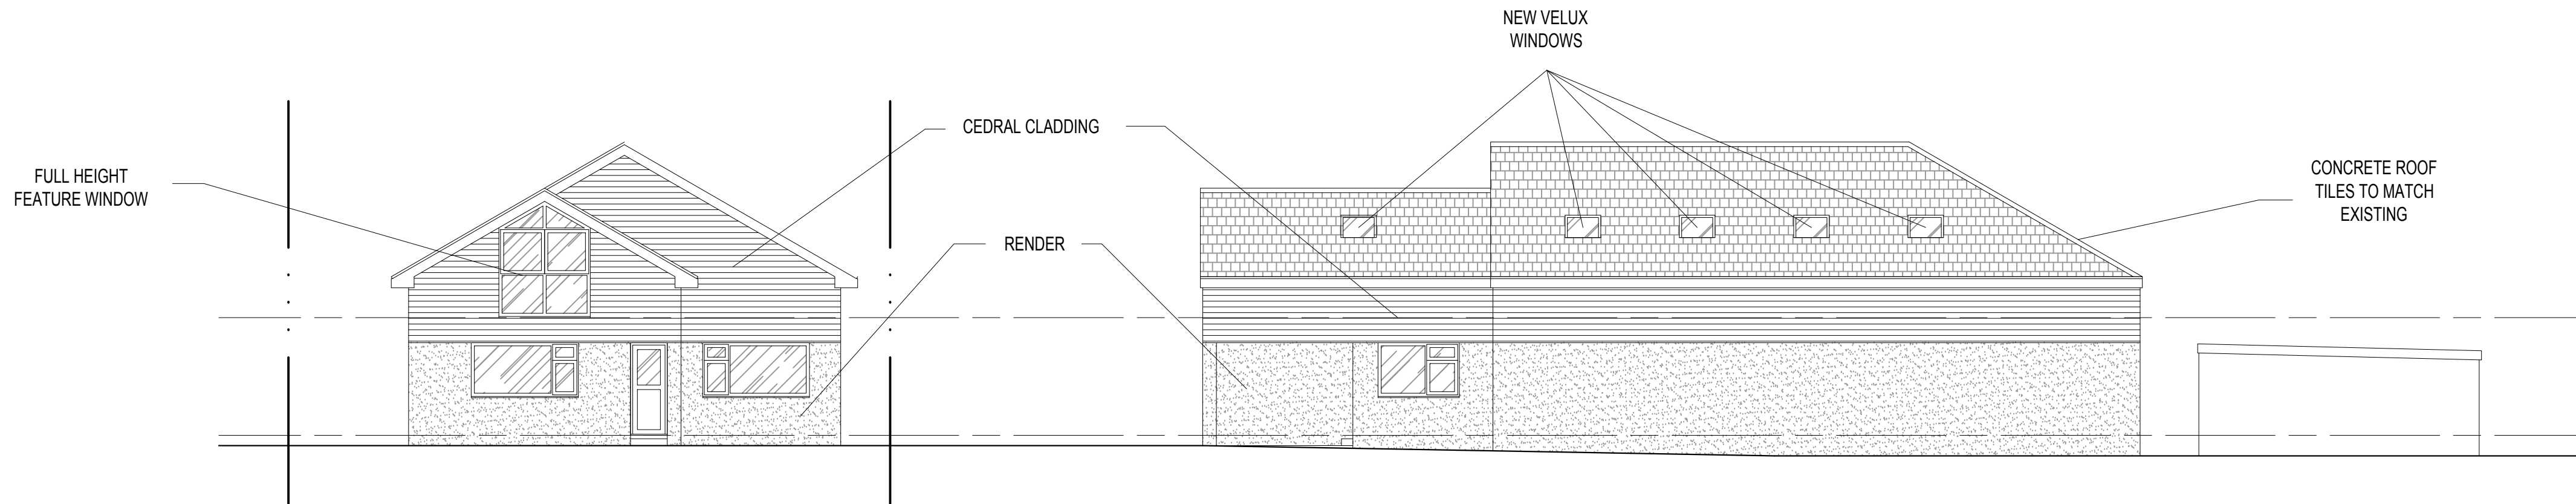

PROPOSED FRONT ELEVATION
SCALE 1: 100@A1

PROPOSED SIDE ELEVATION
SCALE 1: 100@A1

1. All dimensions to be checked on site by those undertaking the work.
2. Where reference is given to a written specification that shall take precedence over the drawing.
3. Where two or more drawings illustrate the same element, the largest scale drawing shall prevail.
4. Letter drawing numbers and/or issue dates always take precedence over other notations.
5. Elements that are subject to detailed design by others are shown in outline and are shown under reference to the relevant information provided by those designers which will at all times take precedence over this drawing.
6. All works are to be carried out to the satisfaction of Building Control and in accordance with current British Standards.

16A PADNELL ROAD, COMPLAIN FOR 602			
EXISTING AND PROPOSED DRAWINGS			
DATE:	01/25	DRAWING NUMBER:	REVISION:
SCALE:	100: 100 @ A1	PAD_02	A
PLANNING			