


Note:
 Do not Scale from this Drawing (except for planning approval).
 All dimensions are in millimetres and to be checked on site.
 All Dimensions relating to subcontractors or suppliers work
 must be checked and agreed between the main contractor and
 the sub-contractors and suppliers.

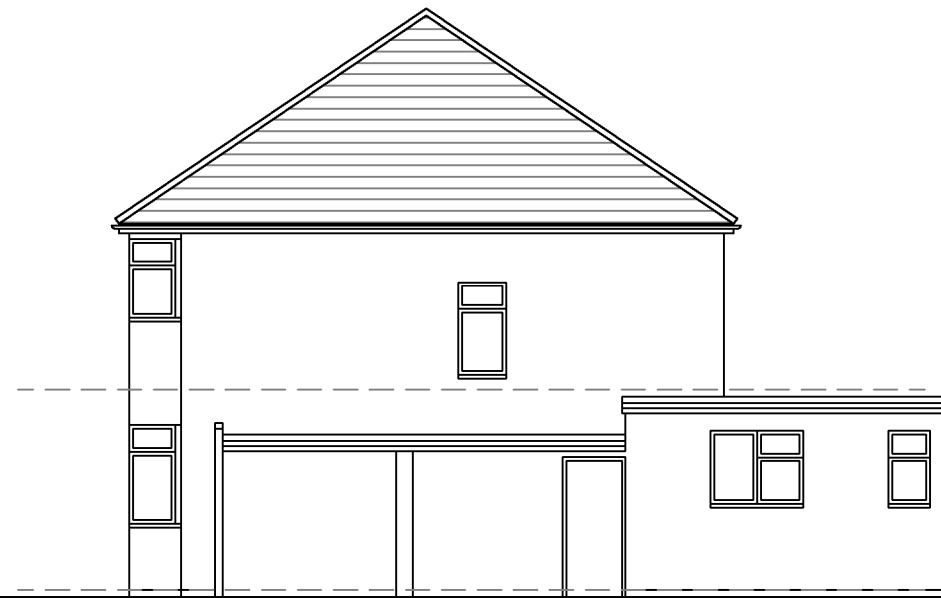

EXISTING SOUTH EAST ELEVATION
 SCALE 1:100




EXISTING NORTH EAST ELEVATION
 SCALE 1:100



EXISTING NORTH WEST ELEVATION
 SCALE 1:100

SCALE BAR 1:100

 

DRAWING TITLE - MEASURED SURVEY - EXISTING ELEVATIONS		DATE - April 2026		SCALE - 1:100 @ A3	
		DRN - gp	CHK - -	DRAWING REF - 26302 EX102	Rev -
CLIENT - Mr Clack, 35 Meadway, Waterlooville, Hants.					

grp architectural design

t. 07747 011252 e. gavin.page77@gmail.com